
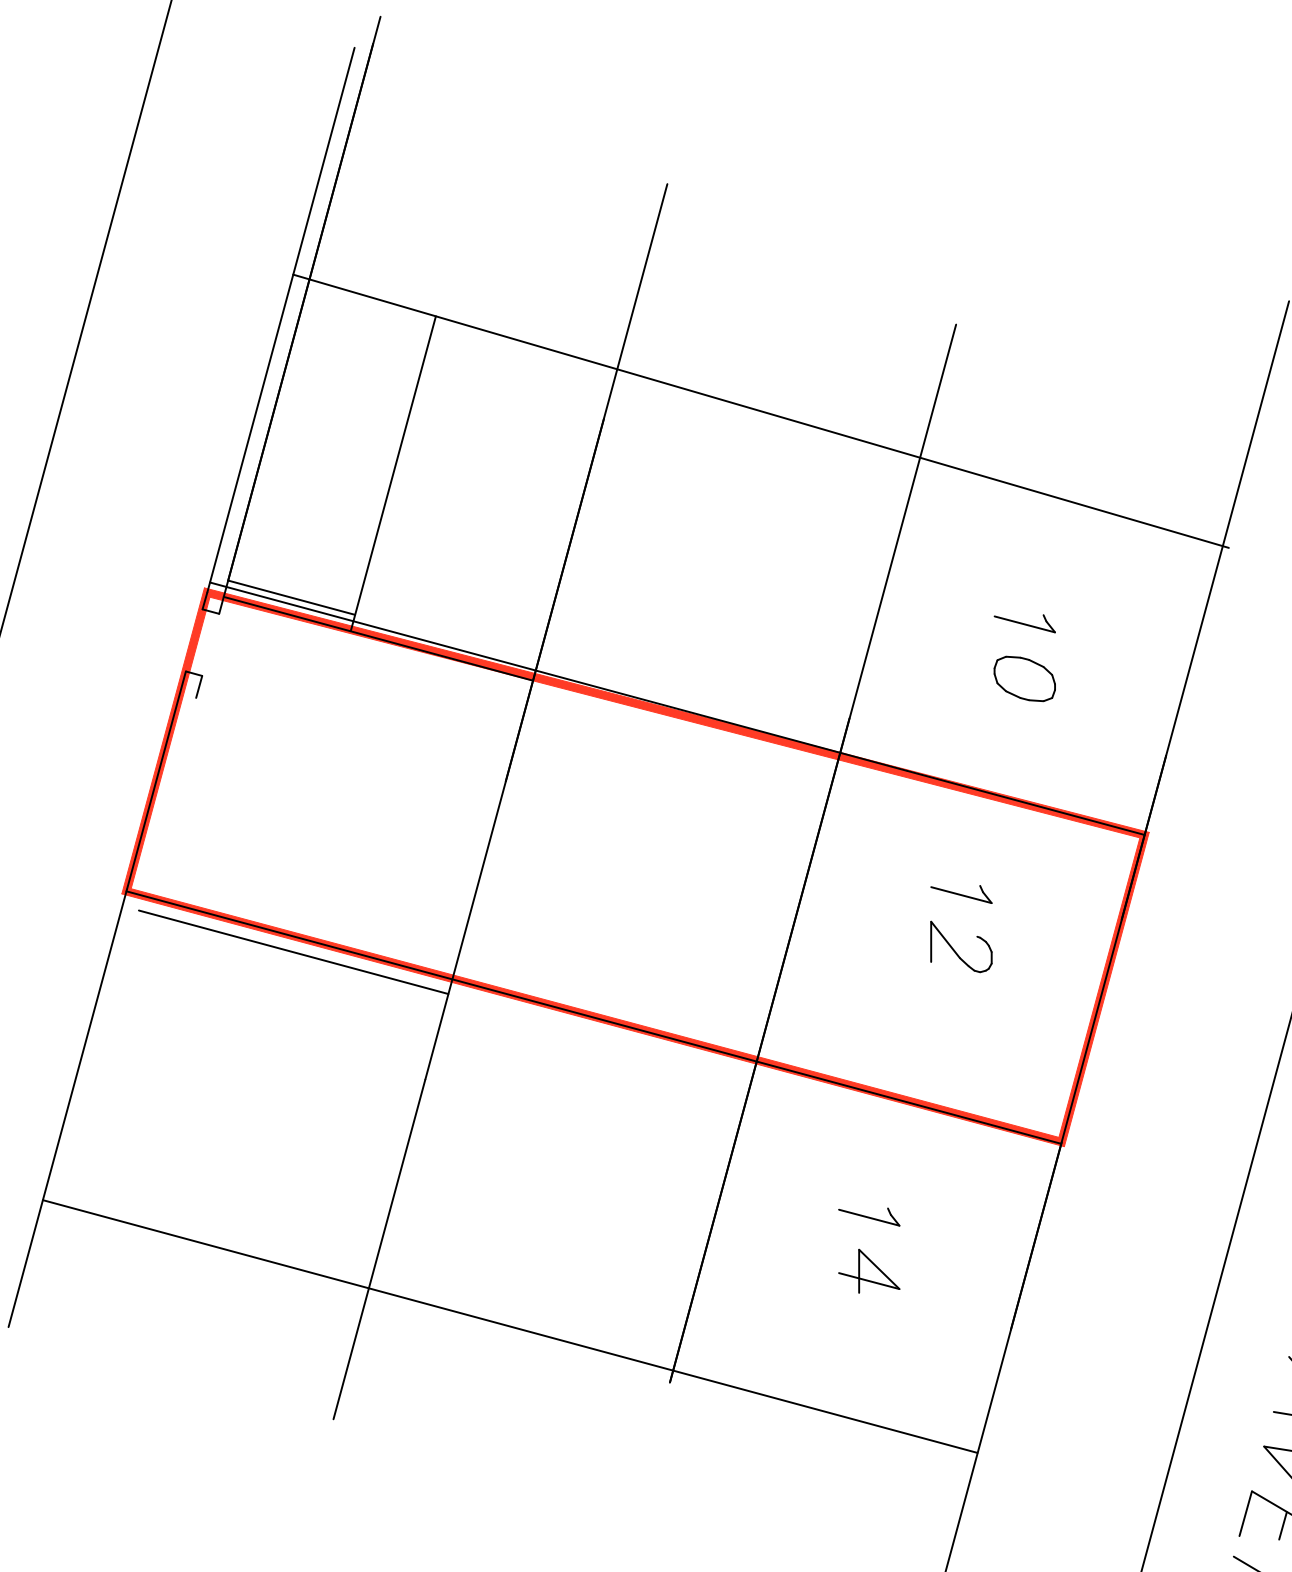


HECTOR AVENUE

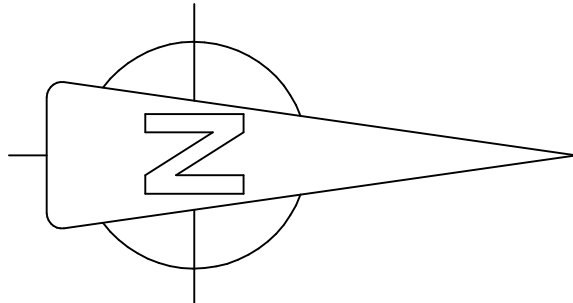

EXISTING BLOCK PLAN

PROPOSED KITCHEN &
BAHROOM EXTEN'N
12, HECTOR AVENUE,
ROCHDALE, OL16 2LE
FOR MR ZAHID SHAH.

hasanainbcn@gmail.com

SCALE: -1:500 DATE: - JULY'23





iesfoey

BUILDING
DESIGN CONSULTANTS

8, GLASSON WALK,
CHADDERTON,
OLDHAM, OL9 9DR
TEL&FAX: 0161-633-5057

HECTOR AVENUE

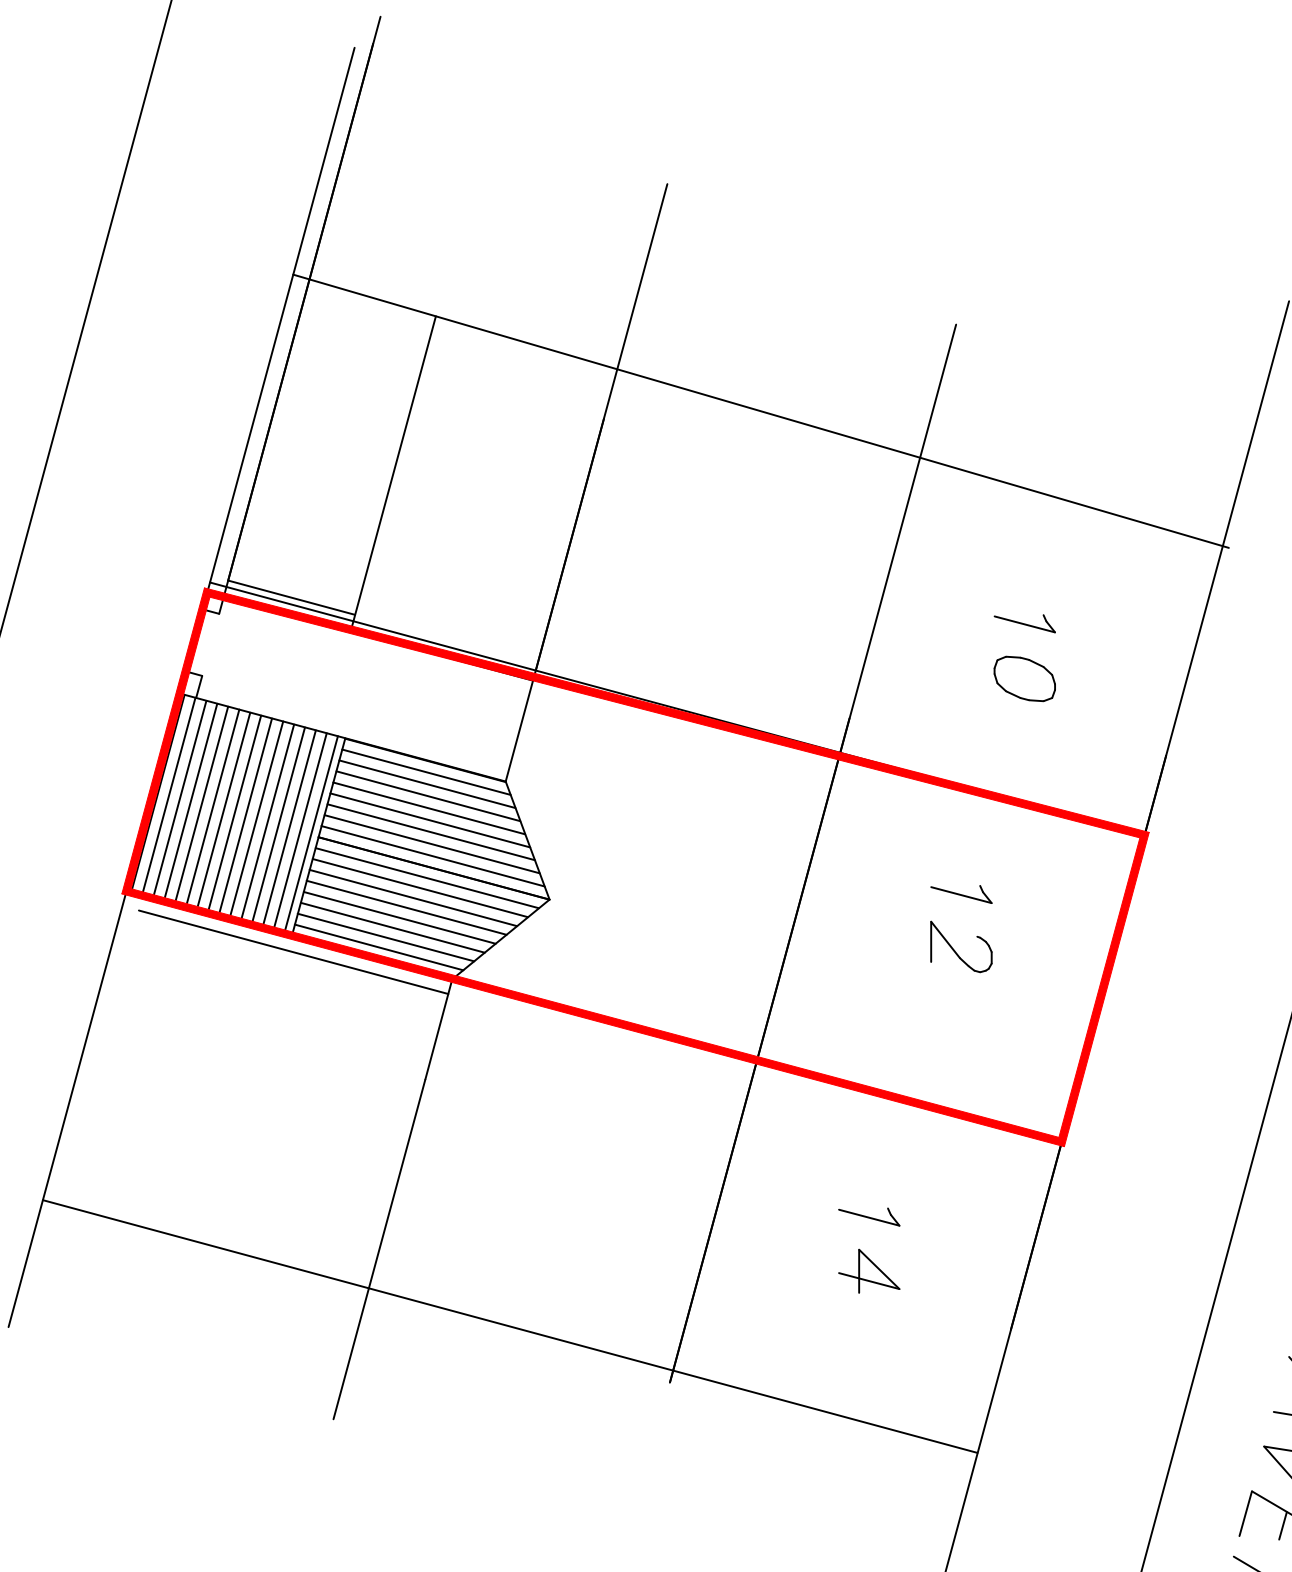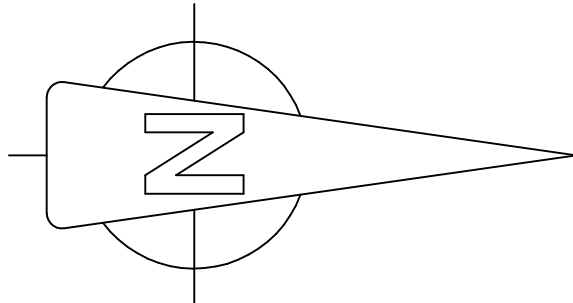


PROPOSED BLOCK PLAN

PROPOSED KITCHEN &
BAHROOM EXTEN'N
12, HECTOR AVENUE,
ROCHDALE, OL16 2LE
FOR MR ZAHID SHAH.

hasanainbcn@gmail.com

SCALE:-1:500 DATE:-JULY'23

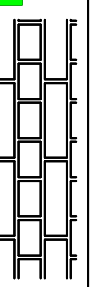

Iesfoey
BUILDING
DESIGN CONSULTANTS

8, GLASSON WALK,
CHADDERTON,
OLDHAM, OL9 9DR
TEL&FAX: 0161-633-5057