
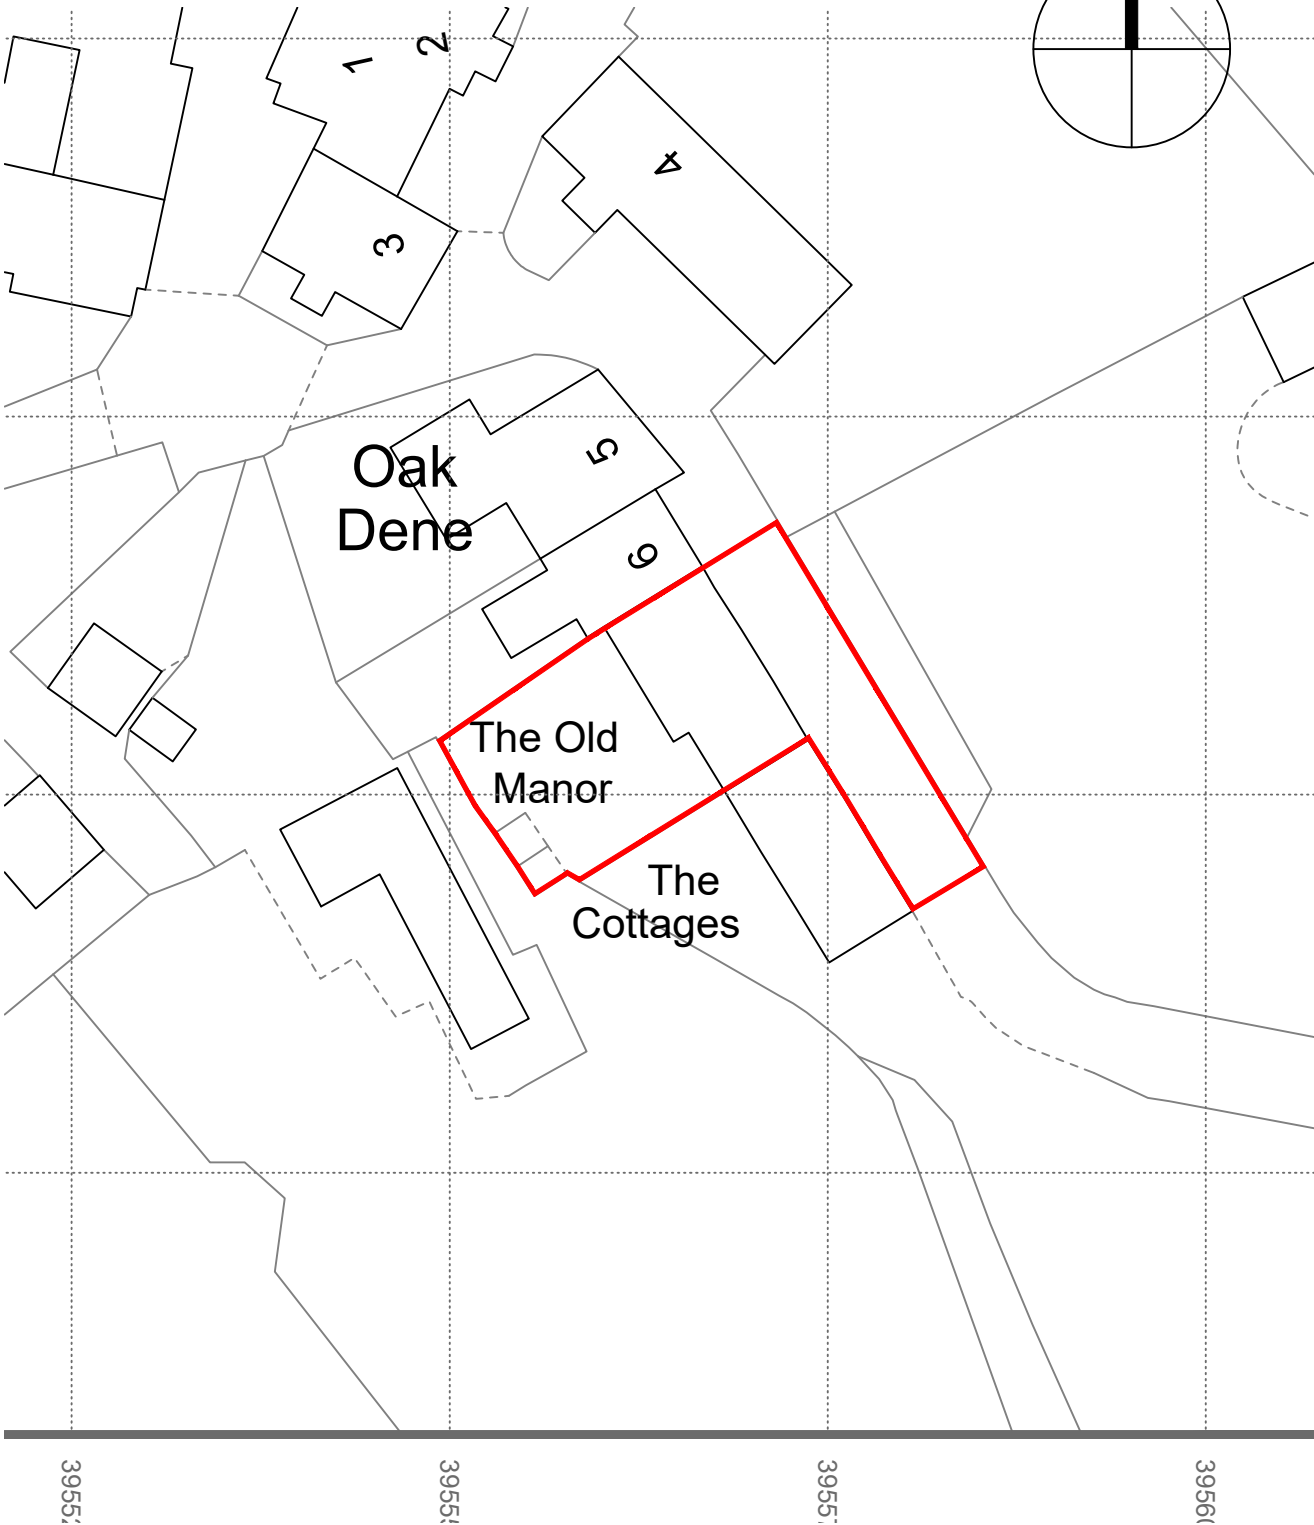


The Old Manor, Higher Ogden, Lane Bottom, Newhey, Rochdale, OL16 3TD

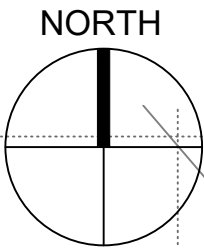

EXISTING SITE PLAN

scale 1-500