


REVISIONS		
P01	FIRST ISSUE	18/04/24 PW BG
P02	Updated to latest design development	04/07/24 DTP BG

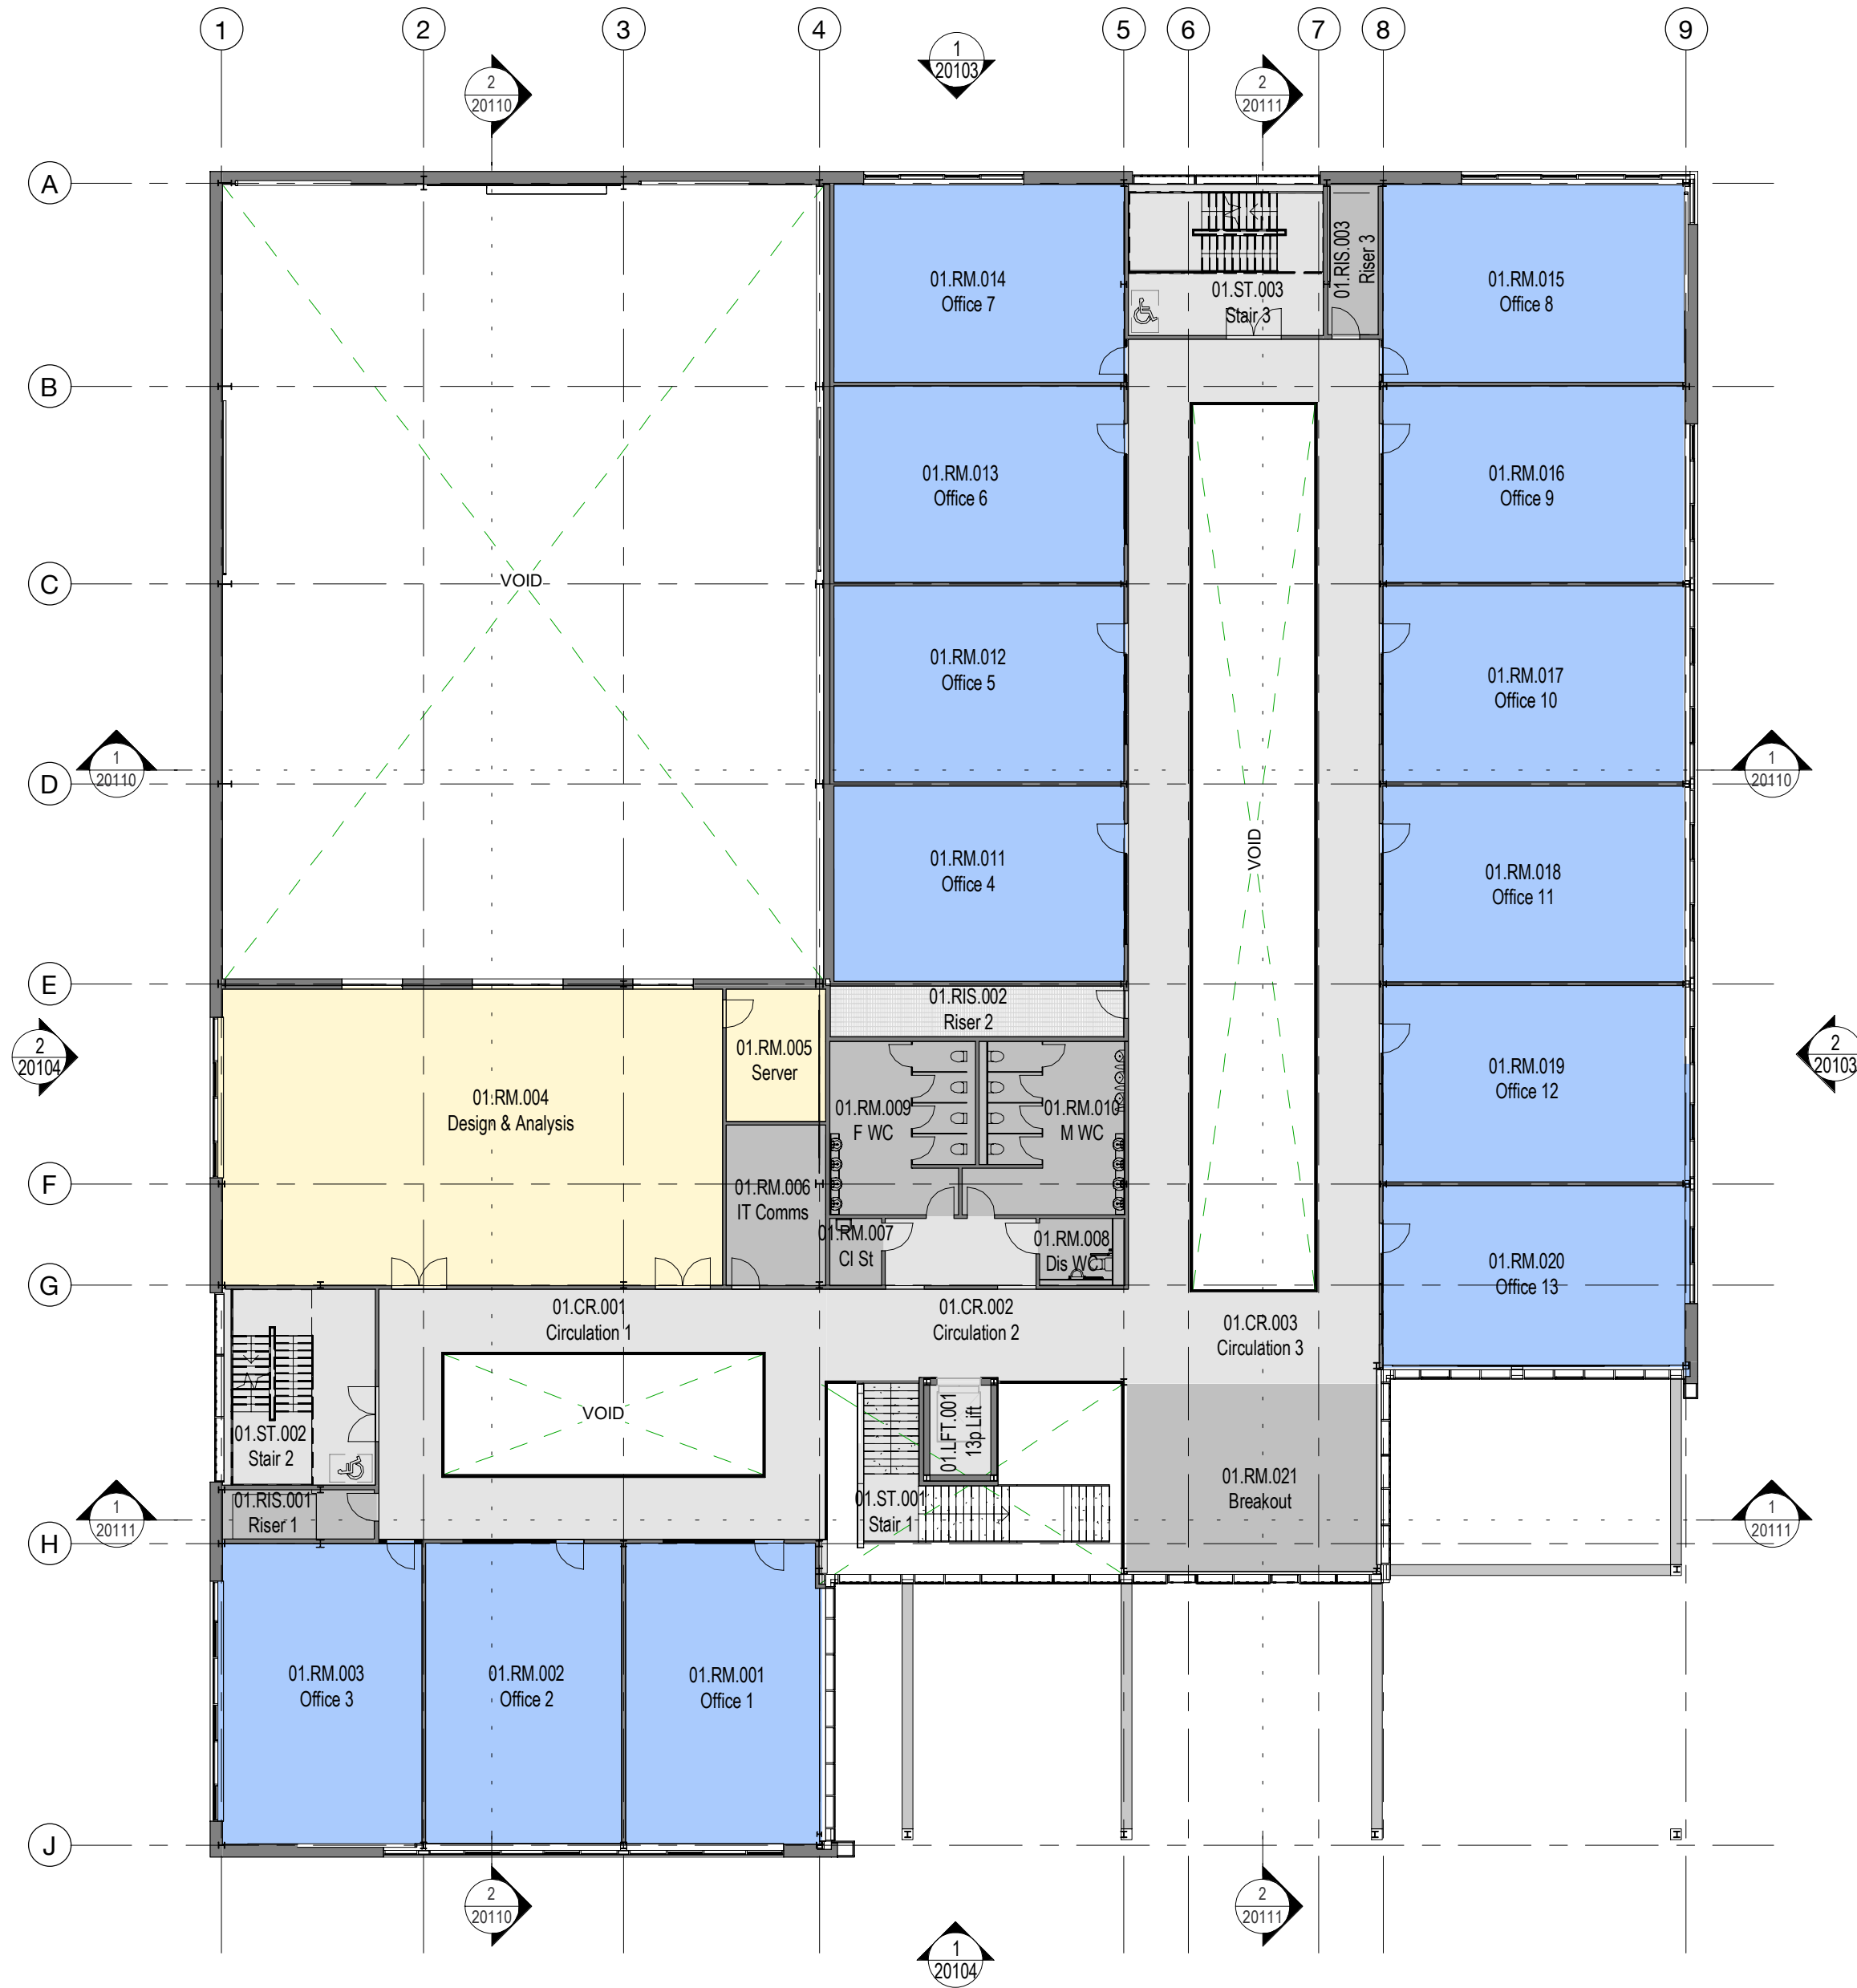

First Floor

1 : 200



6 East Parade | Leeds | LS1 2AD
0113 887 3100
www.dla-architecture.co.uk

PROJECT	
KINGSWAY BUSINESS PARK PLOT R2	
TITLE	
FIRST FLOOR GA PLAN	

SCALE	DATE
1 : 200 @ A2	21/09/23
DLA REF	DRAWN REVIEWED
2022-040	PW BG
DOCUMENT NUMBER	
AVIC-DLA-ZZ-01-DR-A- 20101	
DOCUMENT PURPOSE	REVISION
PLANNING	P02