



Existing two storey extension attached to side of original semi-detached house as proposed house as per planning application N0.D43371-2004.

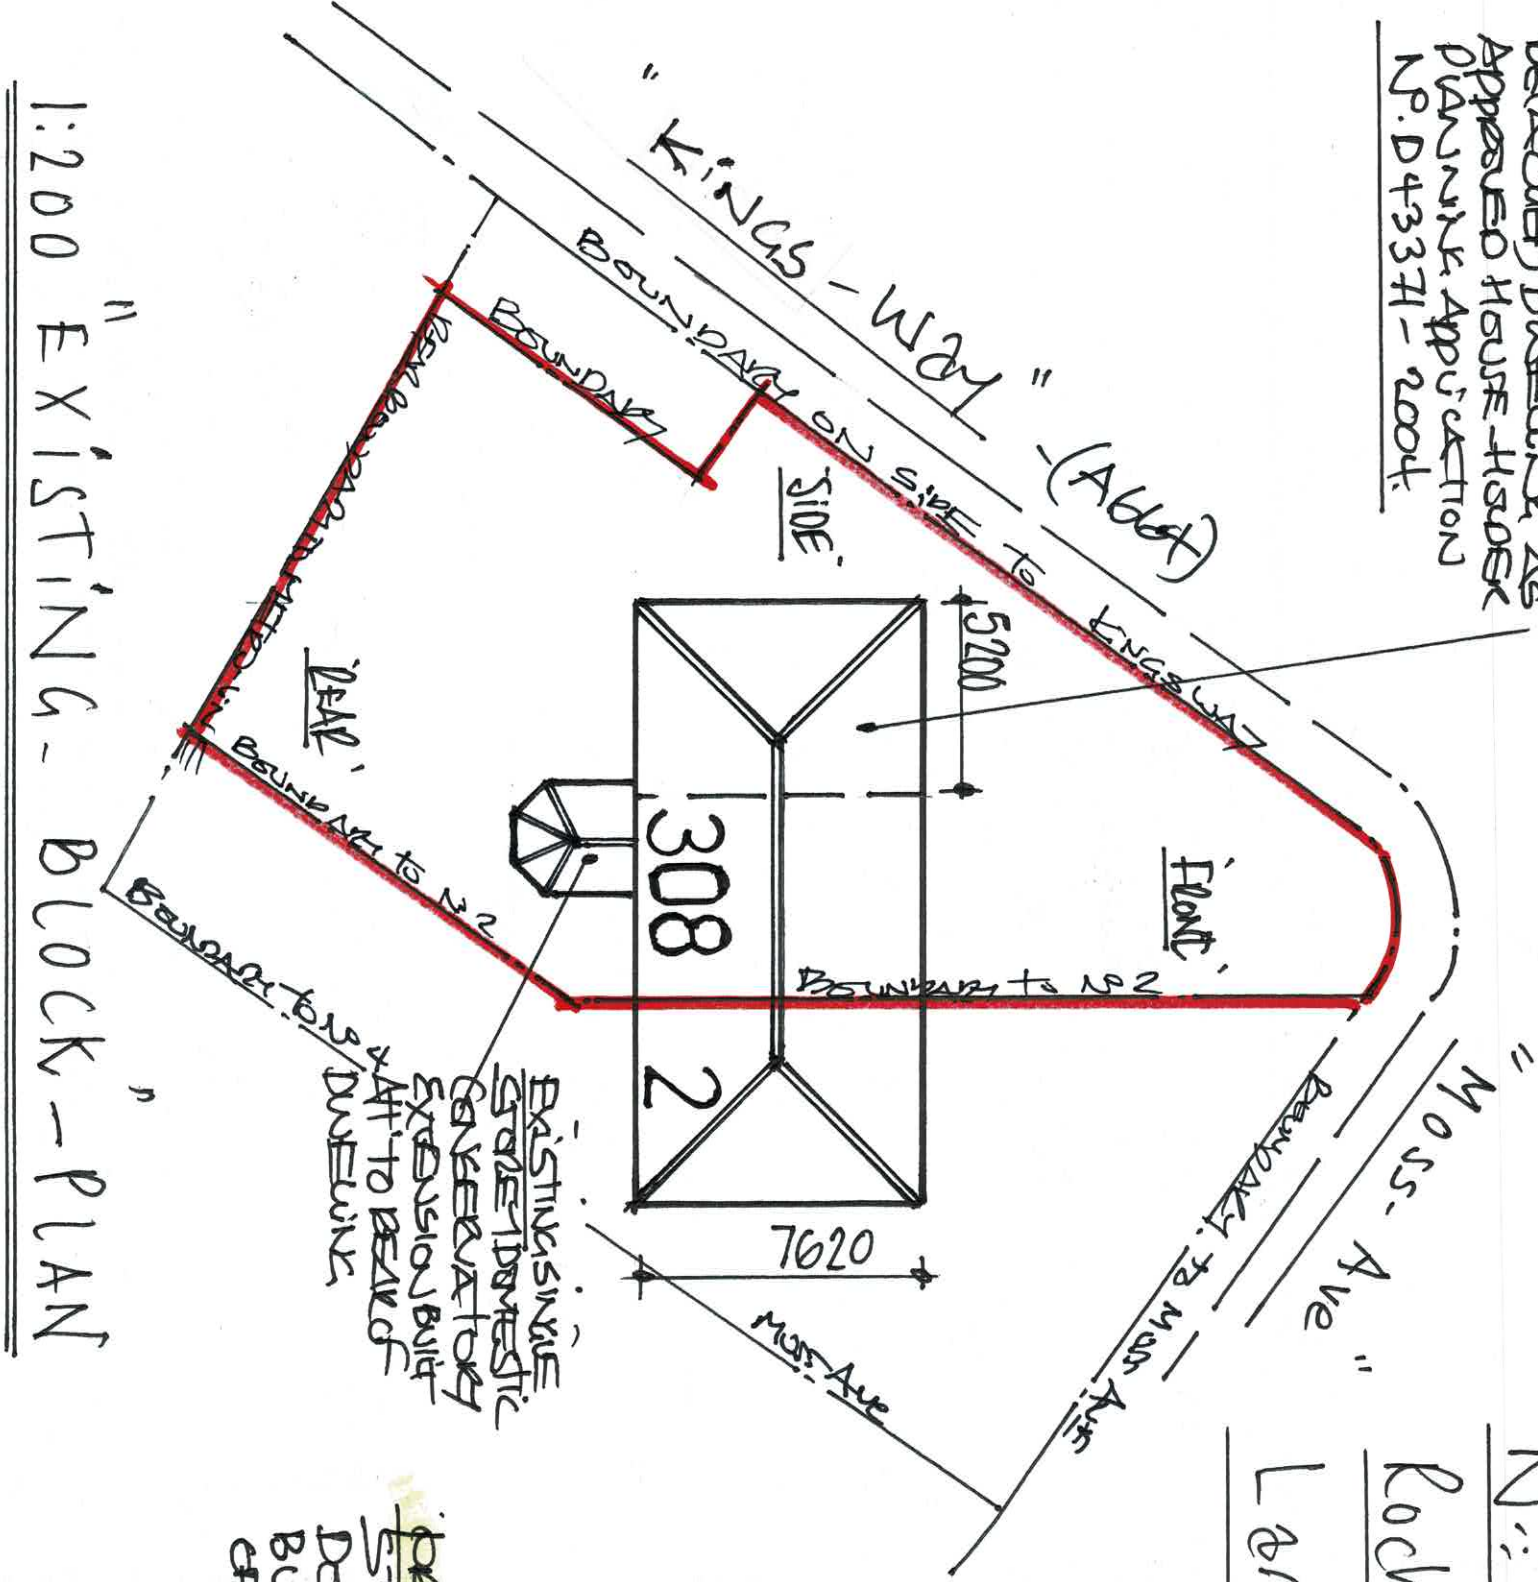

Address:-

Nº: 308 "Kingsway",
 Rochdale,
 Lancs, OL16 4AB.

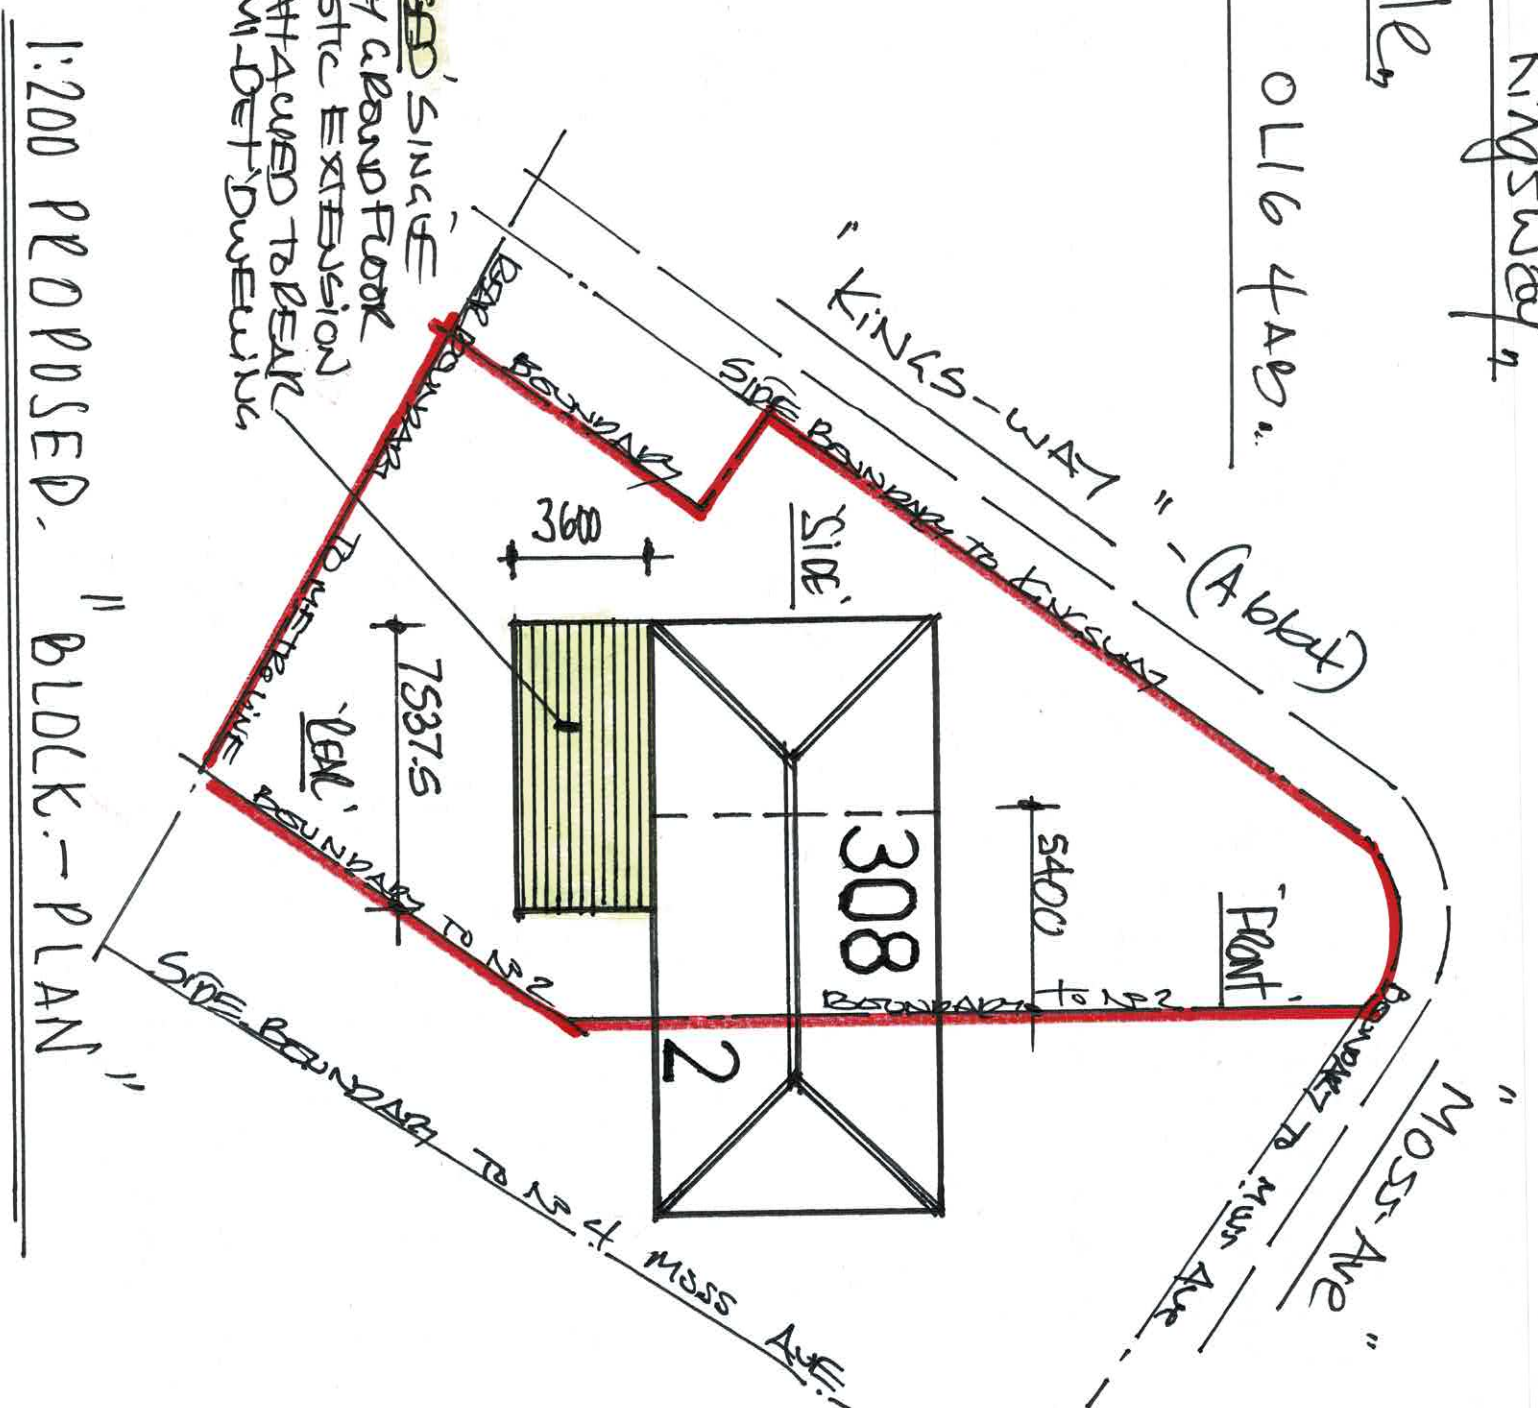

DEC'2024.



PLAN Nº: 1A.