


DO NOT SCALE FROM THIS DRAWING. USE GIVEN DIMENSIONS ONLY. ALL DIMENSIONS ARE TO BE CHECKED ON SITE BY THE CONTRACTOR. ANY DIMENSIONAL DISCREPANCIES TO BE REPORTED BACK TO HEALEY CONSULTING PRIOR TO PROCEEDING WITH CONSTRUCTION

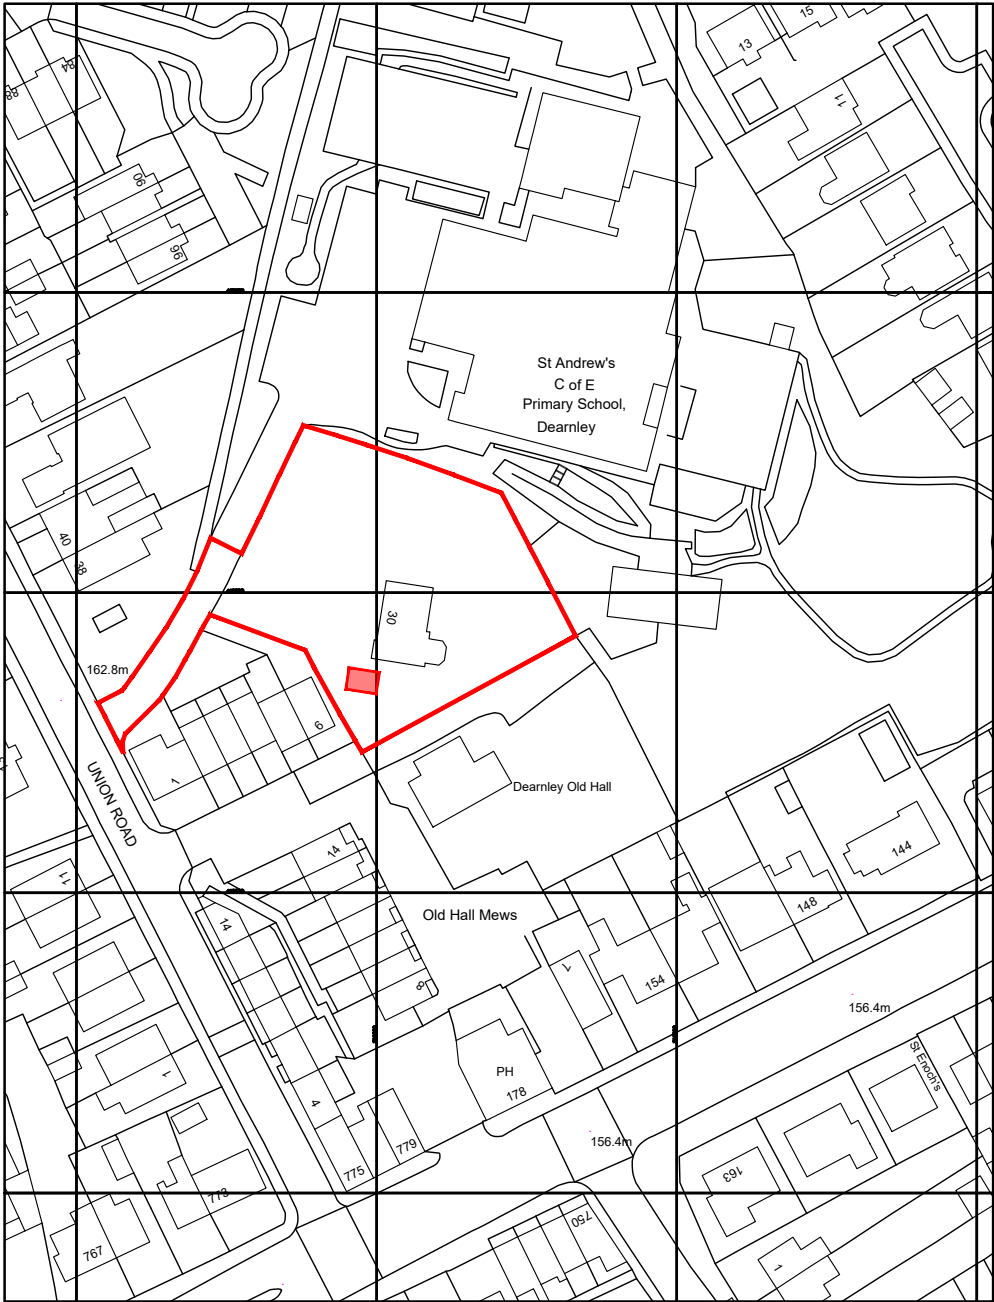

Ordnance Survey, (c) Crown Copyright 2024. All rights reserved. Licence number 100022432

PLANNING APPLICATION



SCALE BAR 1:1250

A	07.01.25	JTB	UPDATED
REV	DATE	BY	DETAILS OF REVISION

ARCHITECT / CLIENT WENDY CHESTER						HEALEY CONSULTING Brunel House 63 Dale Street Millinrow Rochdale OL16 3NJ Tel: 01706 343961 Fax: 01706 343981 email: office@healeyconsulting.co.uk copyright: Healey Consulting		 HEALEY consulting structural engineering consultants
PROJECT 30 UNION ROAD SMITHYBRIDGE ROCHDALE, OL12 9QA				TITLE 1:1250 LOCATION PLAN				
PROJECT NO. HC-24598	DRAWING NO. (60)-01	REVISION A	DRAWN BY JTB	DATE 16.12.24	SCALE 1:1250@A4			