



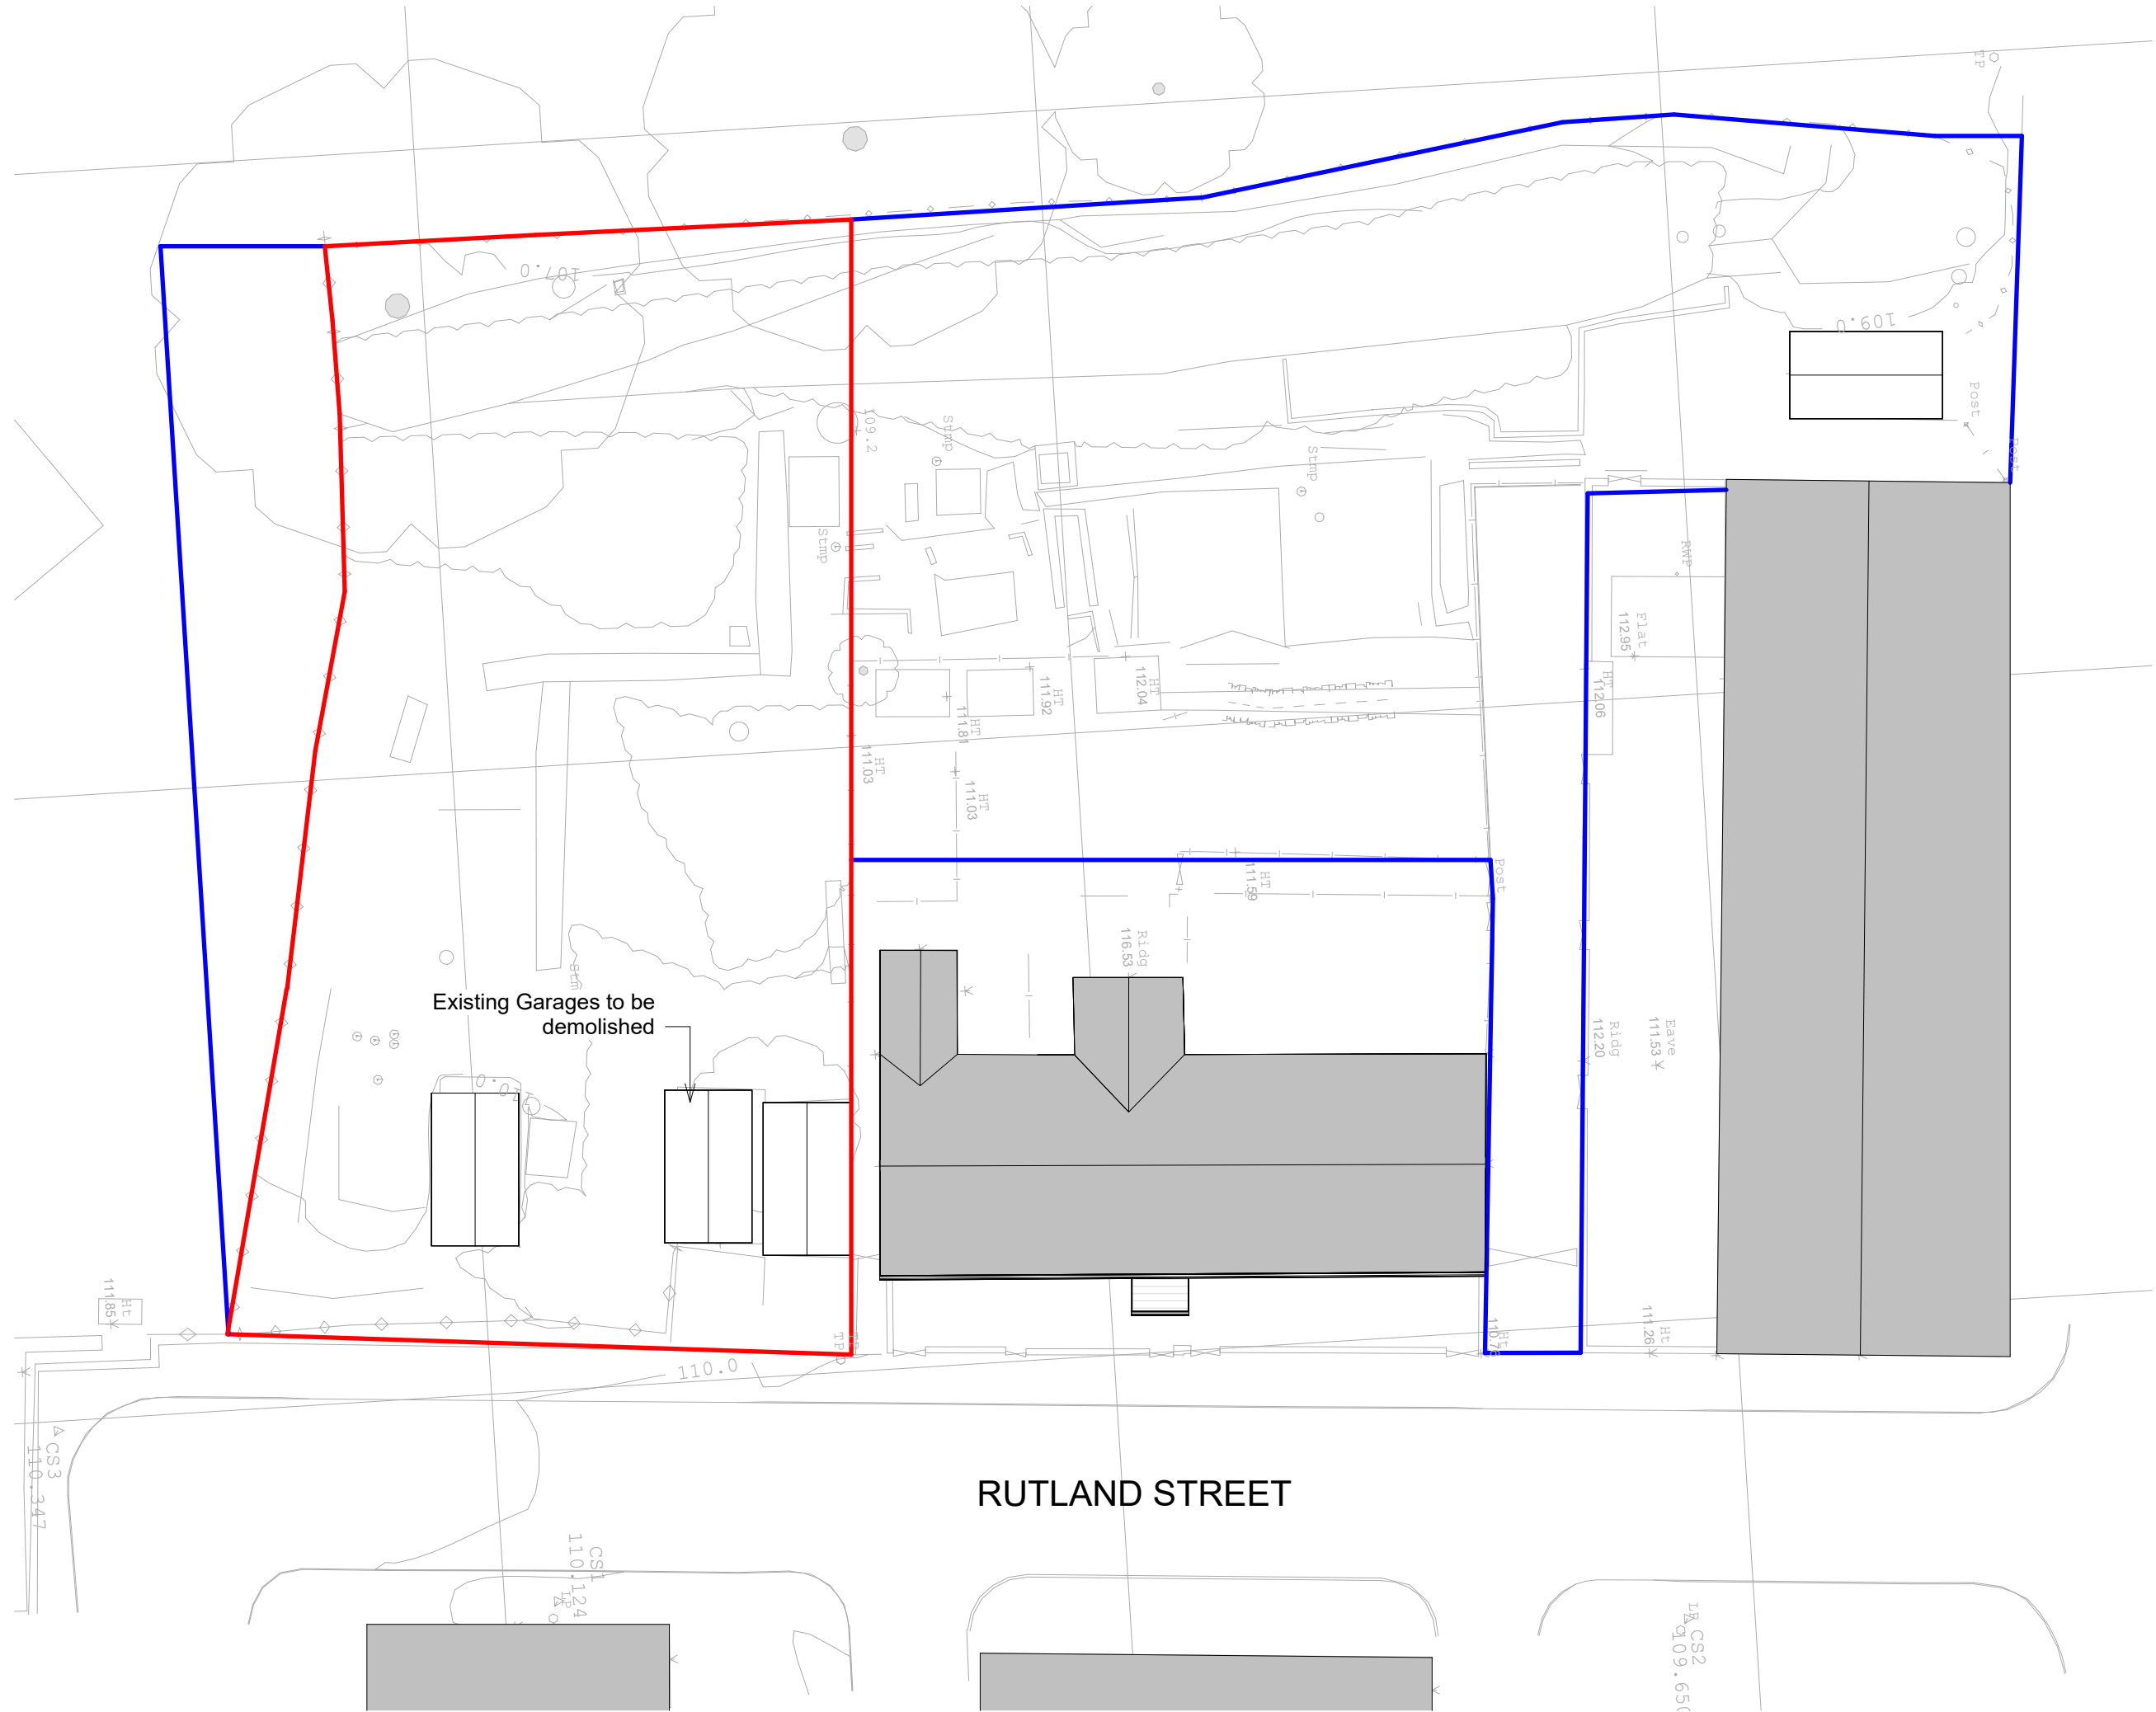


1 Existing Site Plan
1 : 200

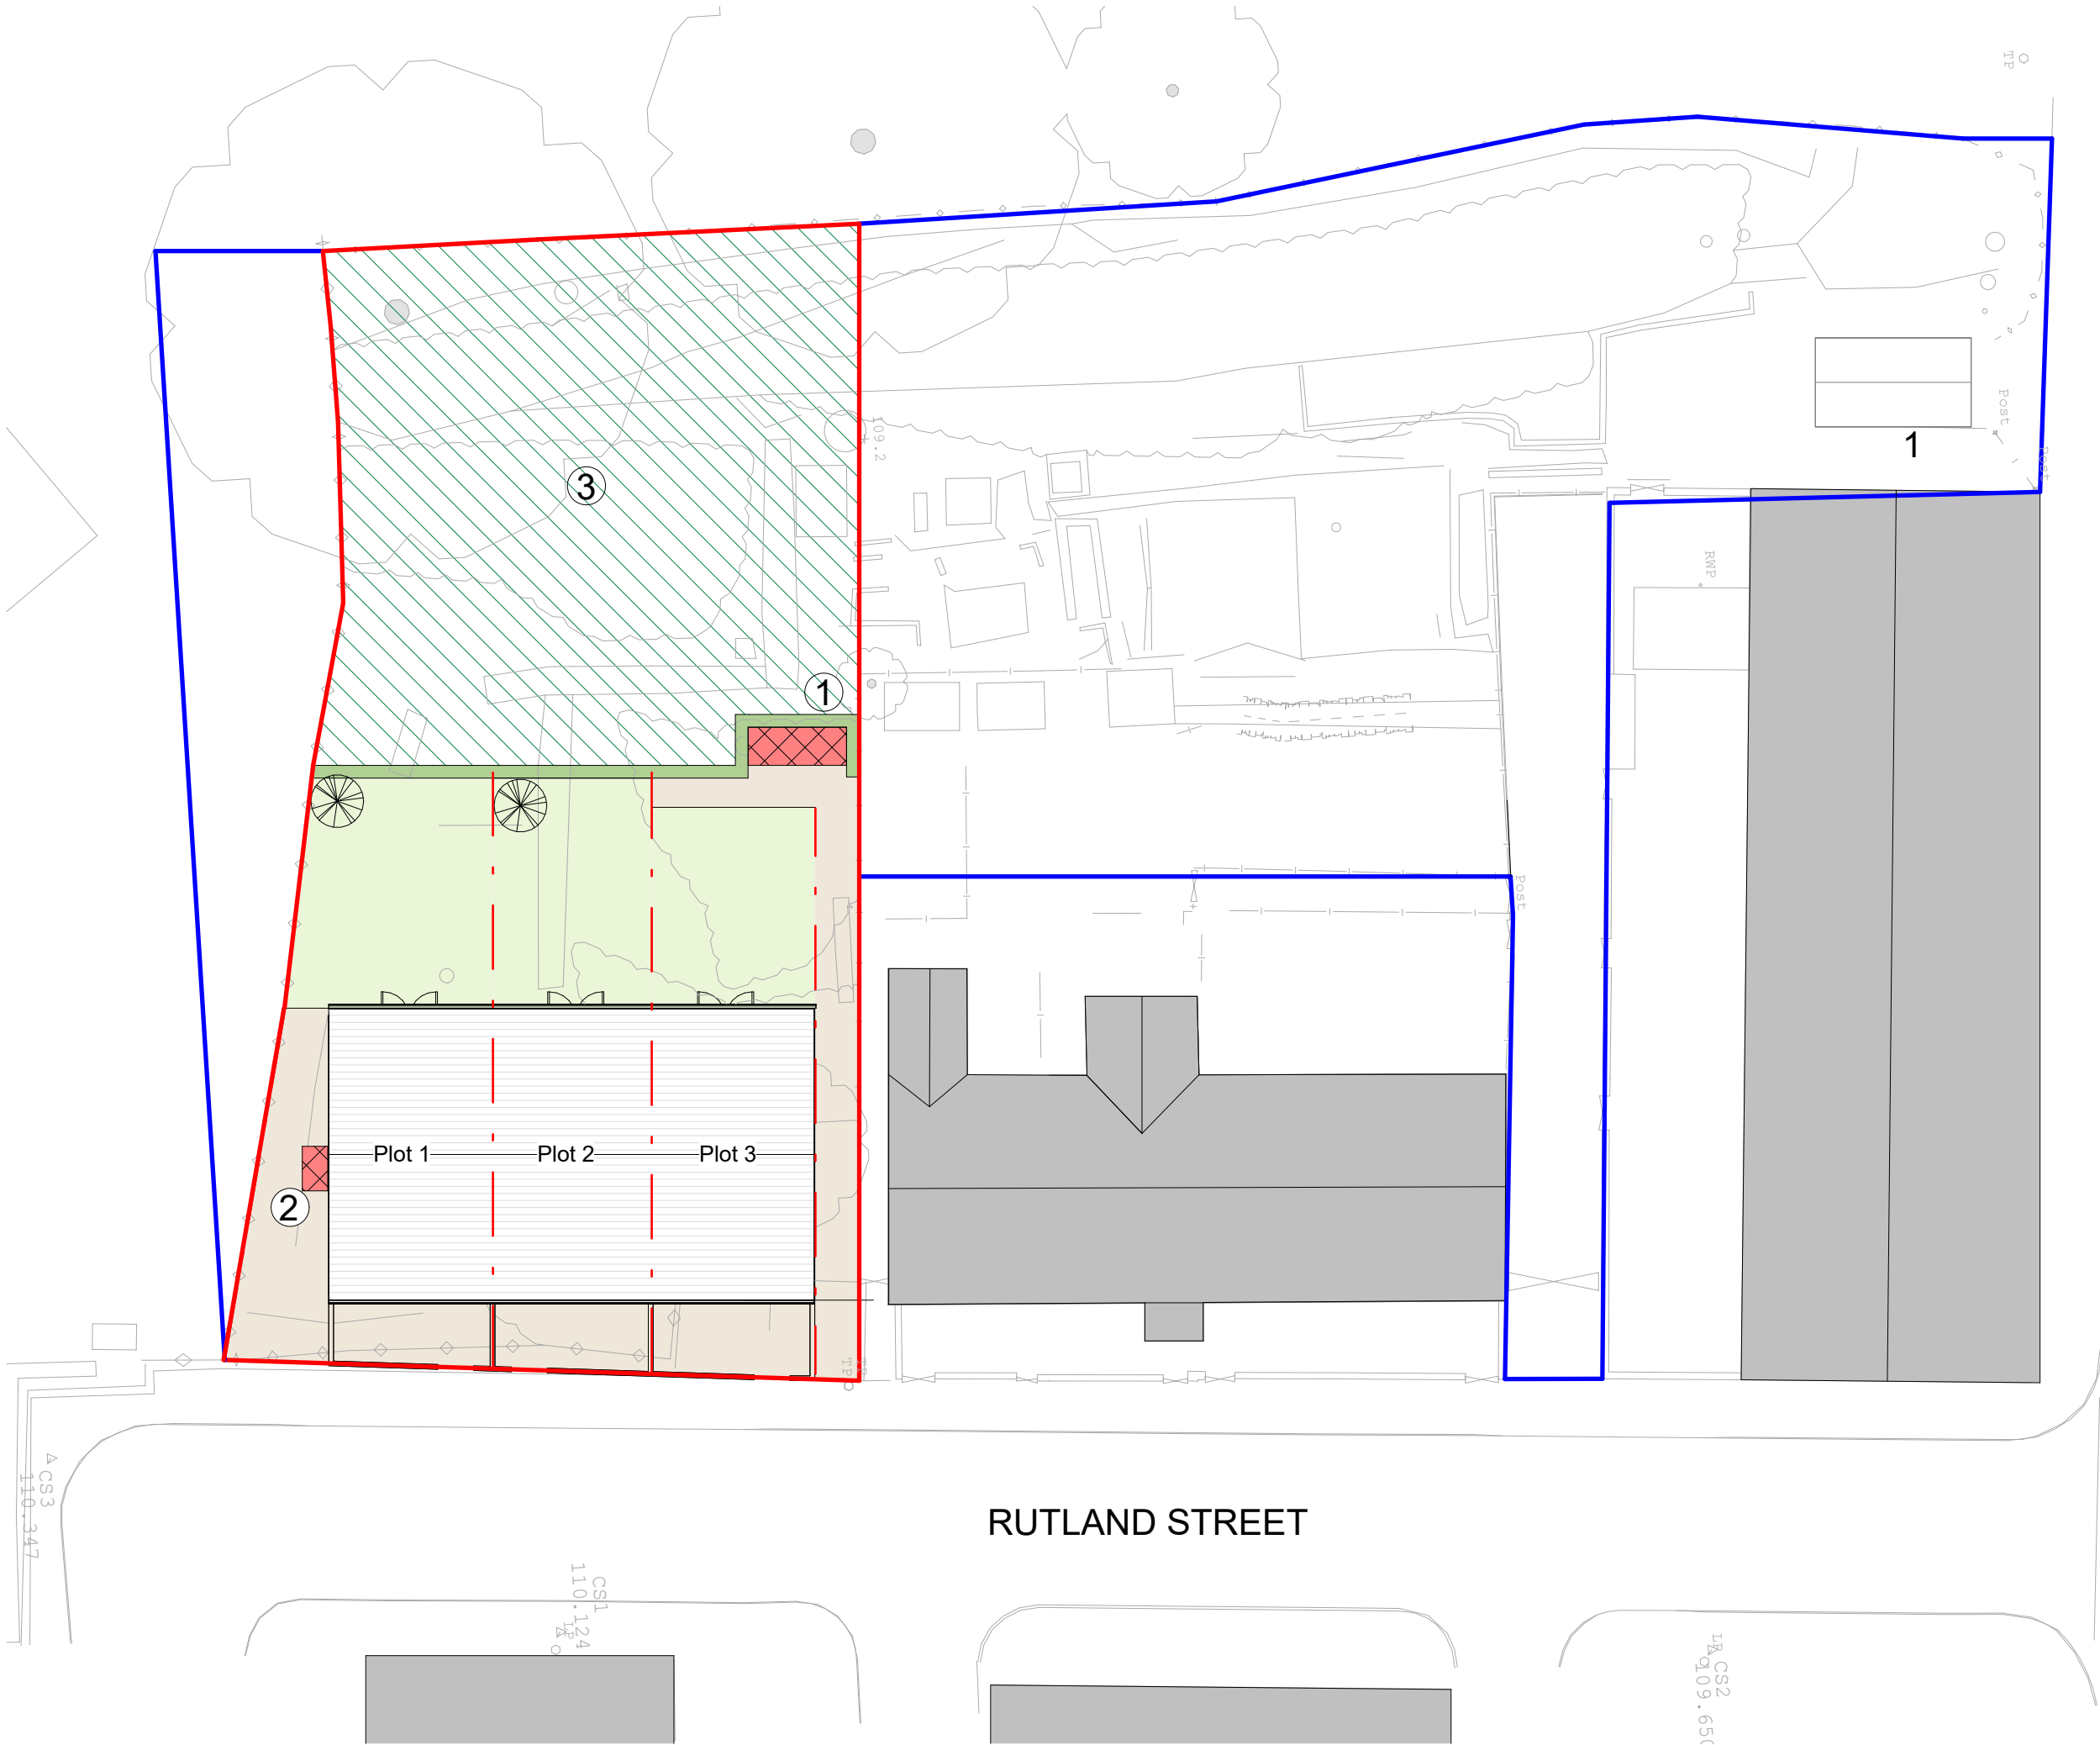

2 Proposed Site Plan
1 : 200

- 1 Plot 2 & 3 Refuse Store (5m²)
- 2 Plot 1 Refuse Store (1.8x0.8m)
- 3 Biodiversity Enhancement Area

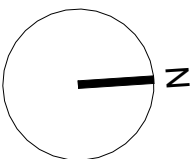

Do not scale from this drawing. Use figured dimensions only, which are displayed in millimeters unless stated otherwise. The contractor is requested to check all dimensions before work is put in hand. Any discrepancies within the drawing should be reported prior to commencement of works.

Copyright of this drawing belongs solely to BP Architects. This drawing must only be used for the purpose for which it is supplied and its contents must not be reproduced for any purpose without written permission.

Notes

- Proposed Site Boundary
- Site Ownership
- Plot Extent
- Hedgerow / Vegetated Garden
- Lawn Grass / Soft Landscaping (Ryegrass TBC)
- Hard Landscaping (Type TBC)
- Hard Landscaping (Type TBC)
- Specimen Trees - Small (Maple or Similar TBC)

Previous Revisions

No.	Description	Date	By
2	Amends - Bungalow Removed	22/01/25	BP
1	Planning	07/10/24	BP

POND Architects

Project	Rutland Street
Client	Mr L. Owen
Title	Existing & Proposed Site Plan
Number	015 101
Scale	As indicated at A1
Revision	2
Description	Amends - Bungalow Removed
Status	Planning
Drawn	Author
Date	22/01/25