



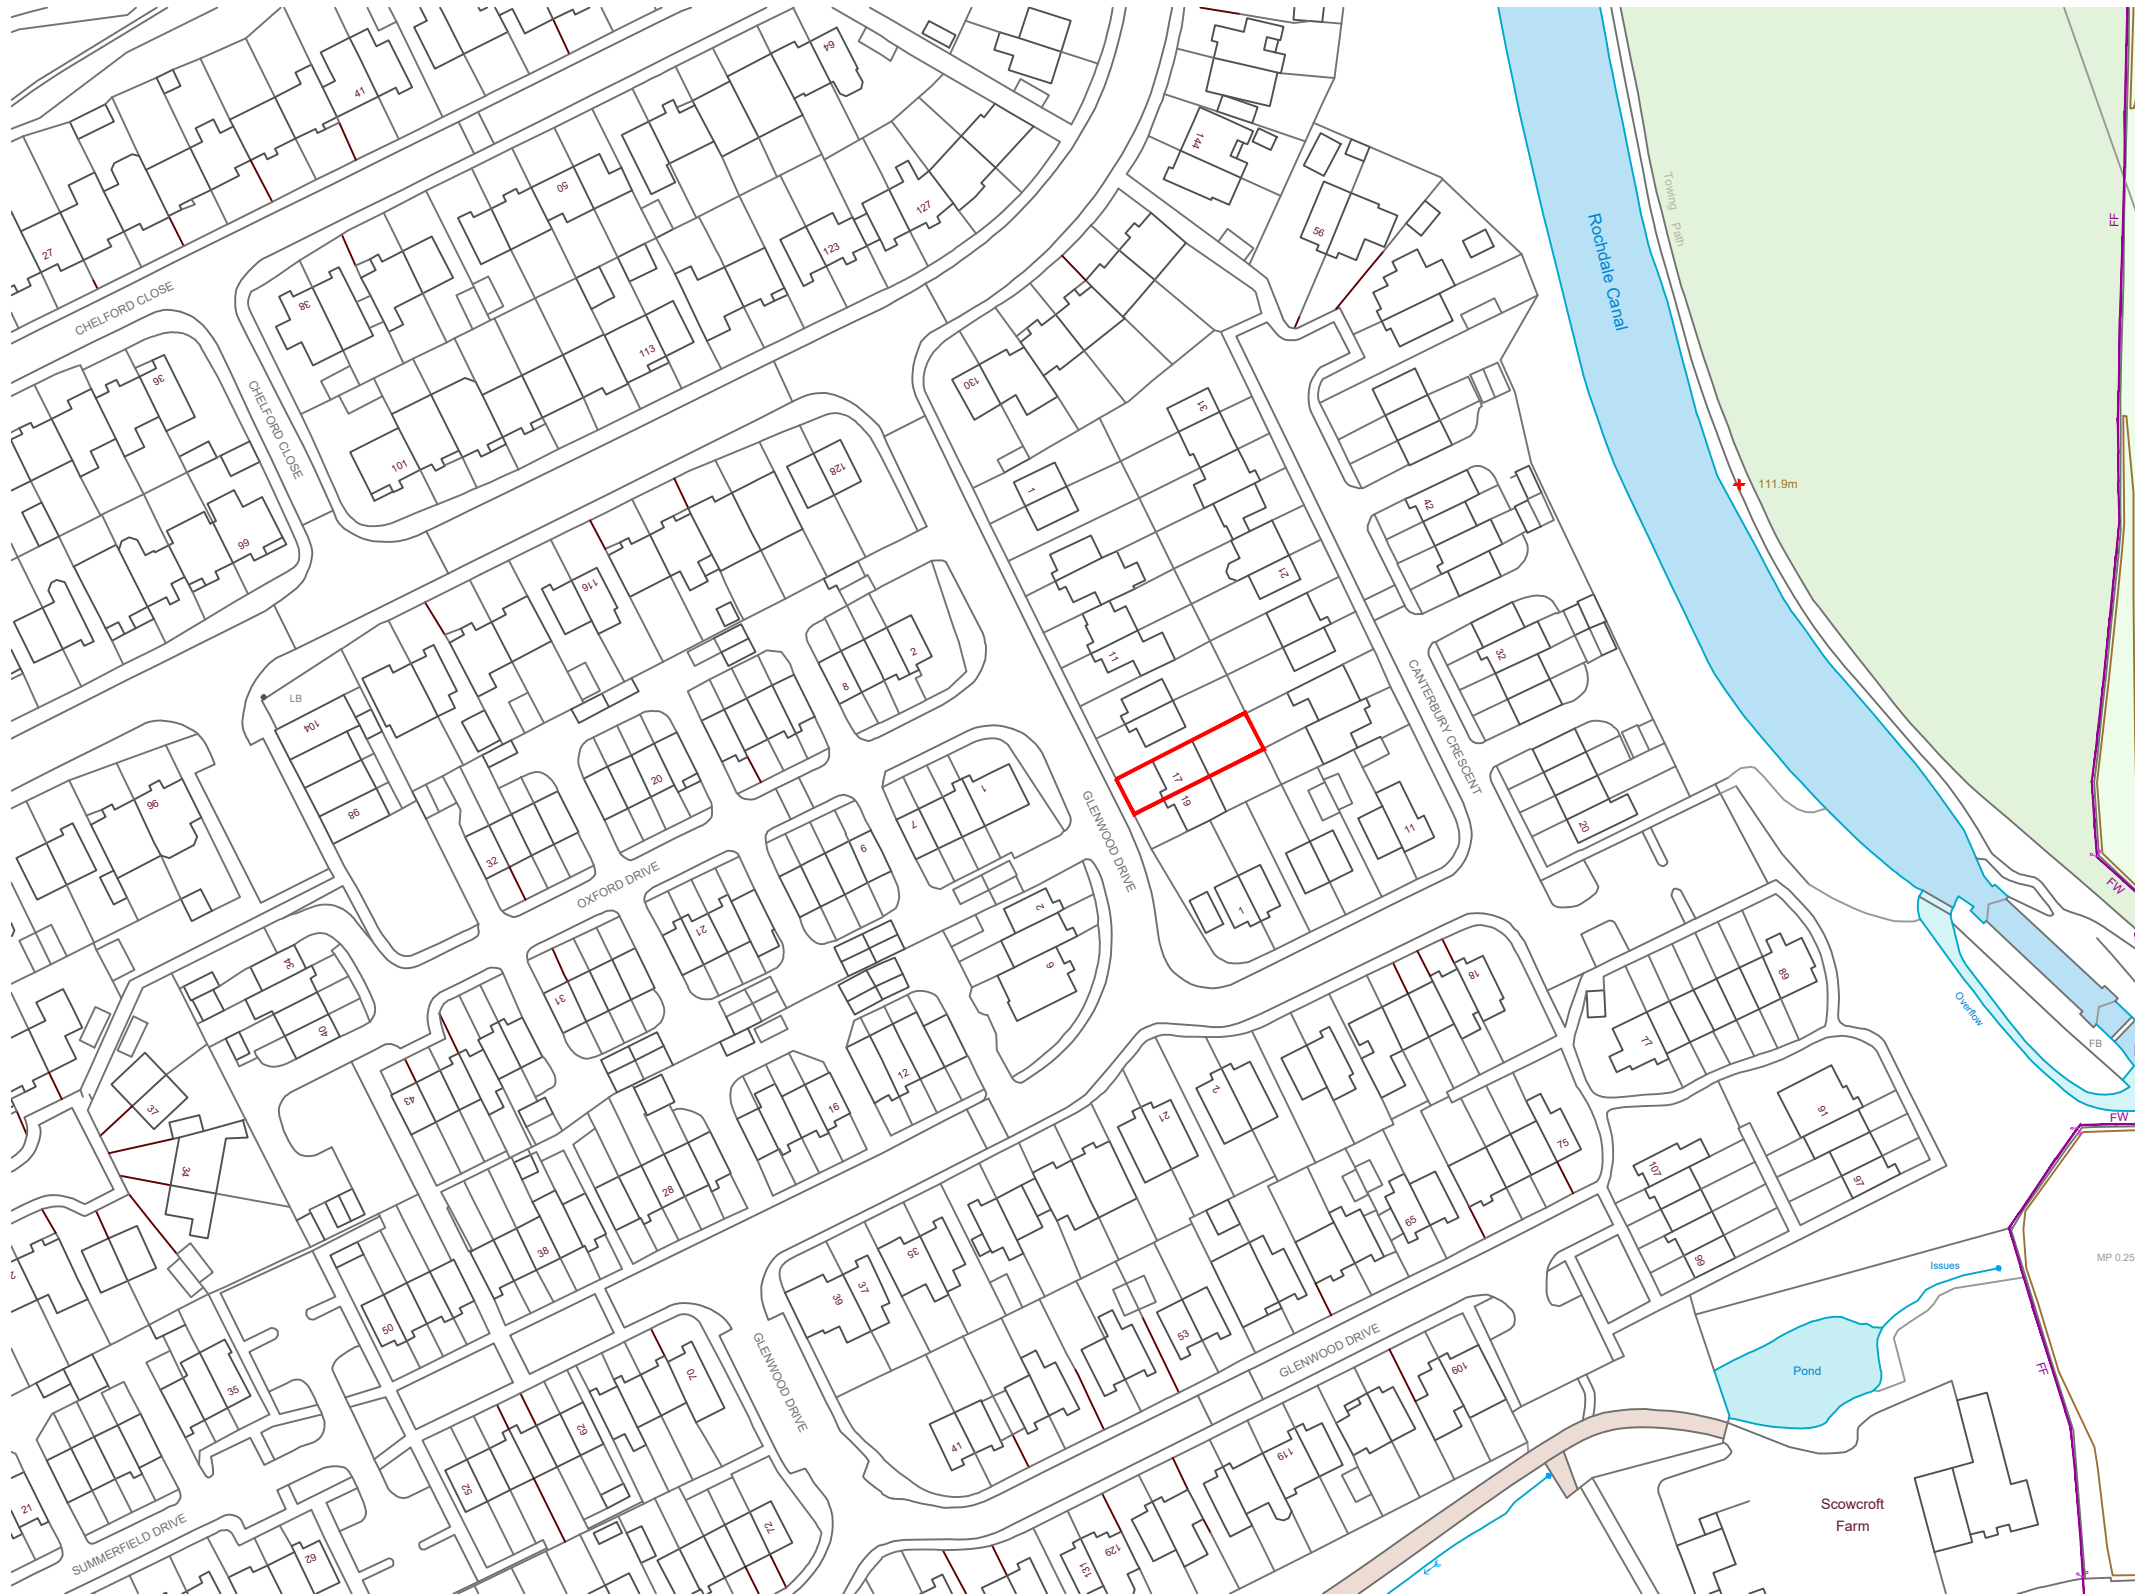

Site Location Plan

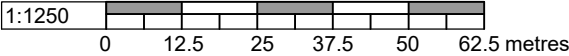

Rev.	Description	
Location.		
Mr A. Kljuny 17 Glenwood Drive Middleton Greater Manchester M24 2TH		
Title. Site Location Plan		
Scale.	1:1250@ A3	Dwg No. 24001-P01
		Revision.