COPYRIGHT RESERVED.
This drawing is the property of A.J.Cocker Associates Ltd. and must not be copied or used in whole or in part without their consent.

CDM:
Clients and contractors must fulfil their duties under the CDM regulations 2015.The client is required to notify the HSE of any projects lasting more than 30 days or involving more than 500 person days.

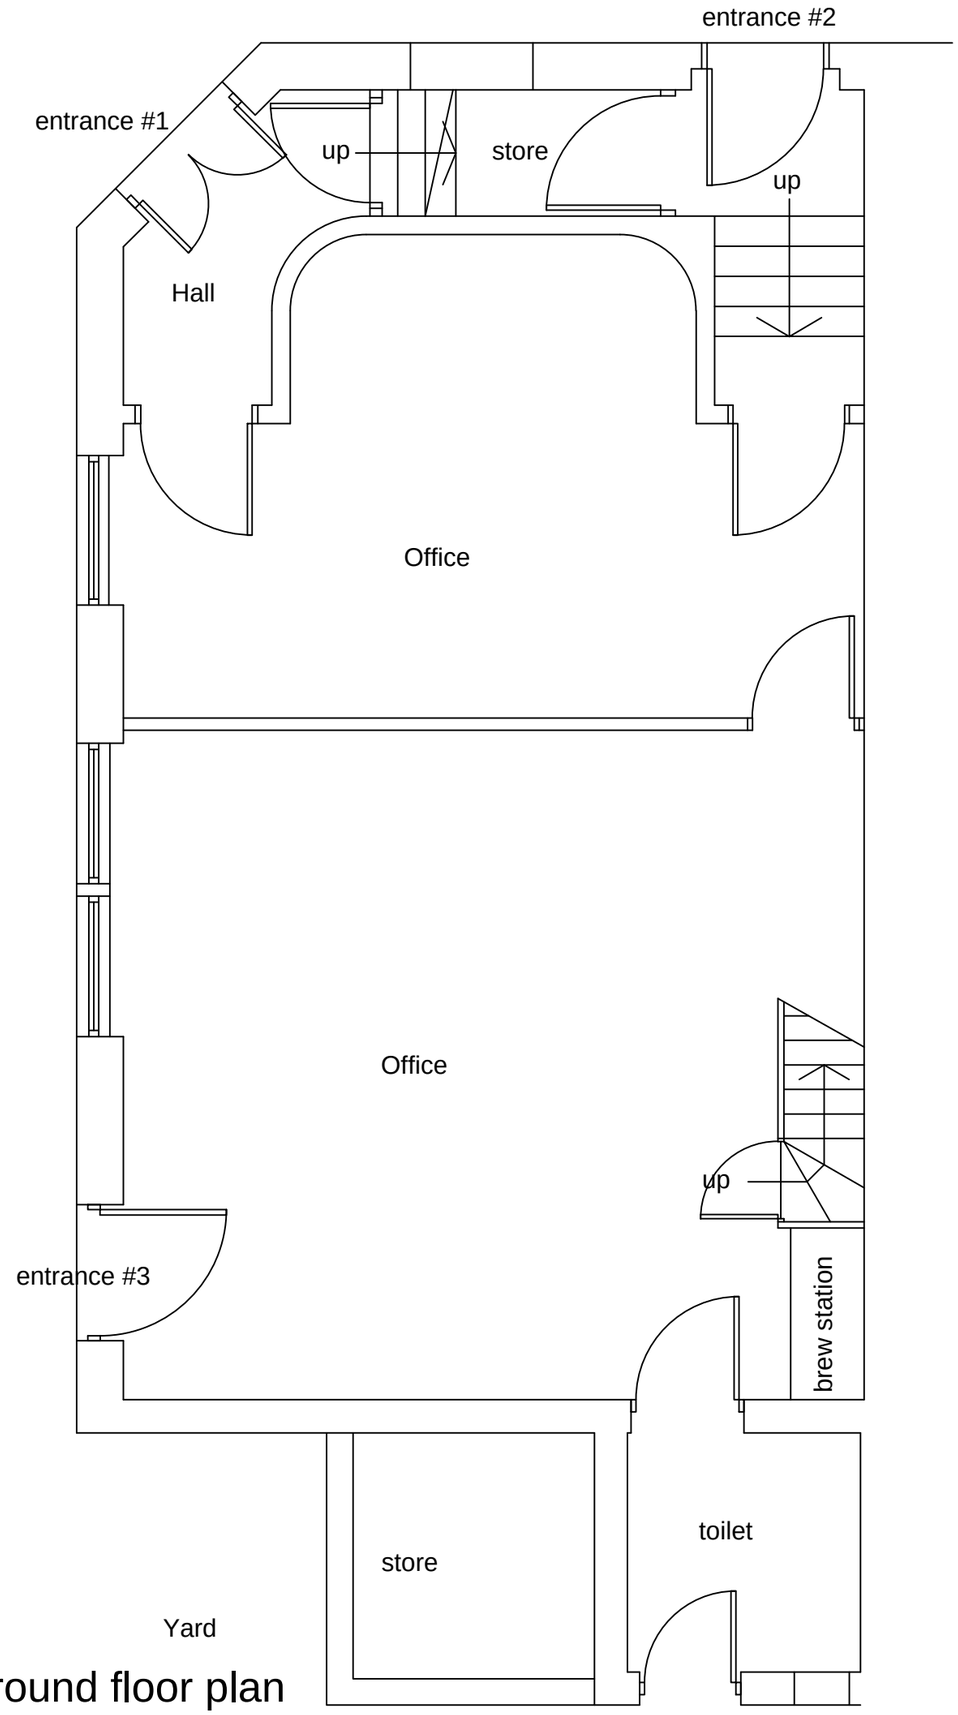

Ground floor plan

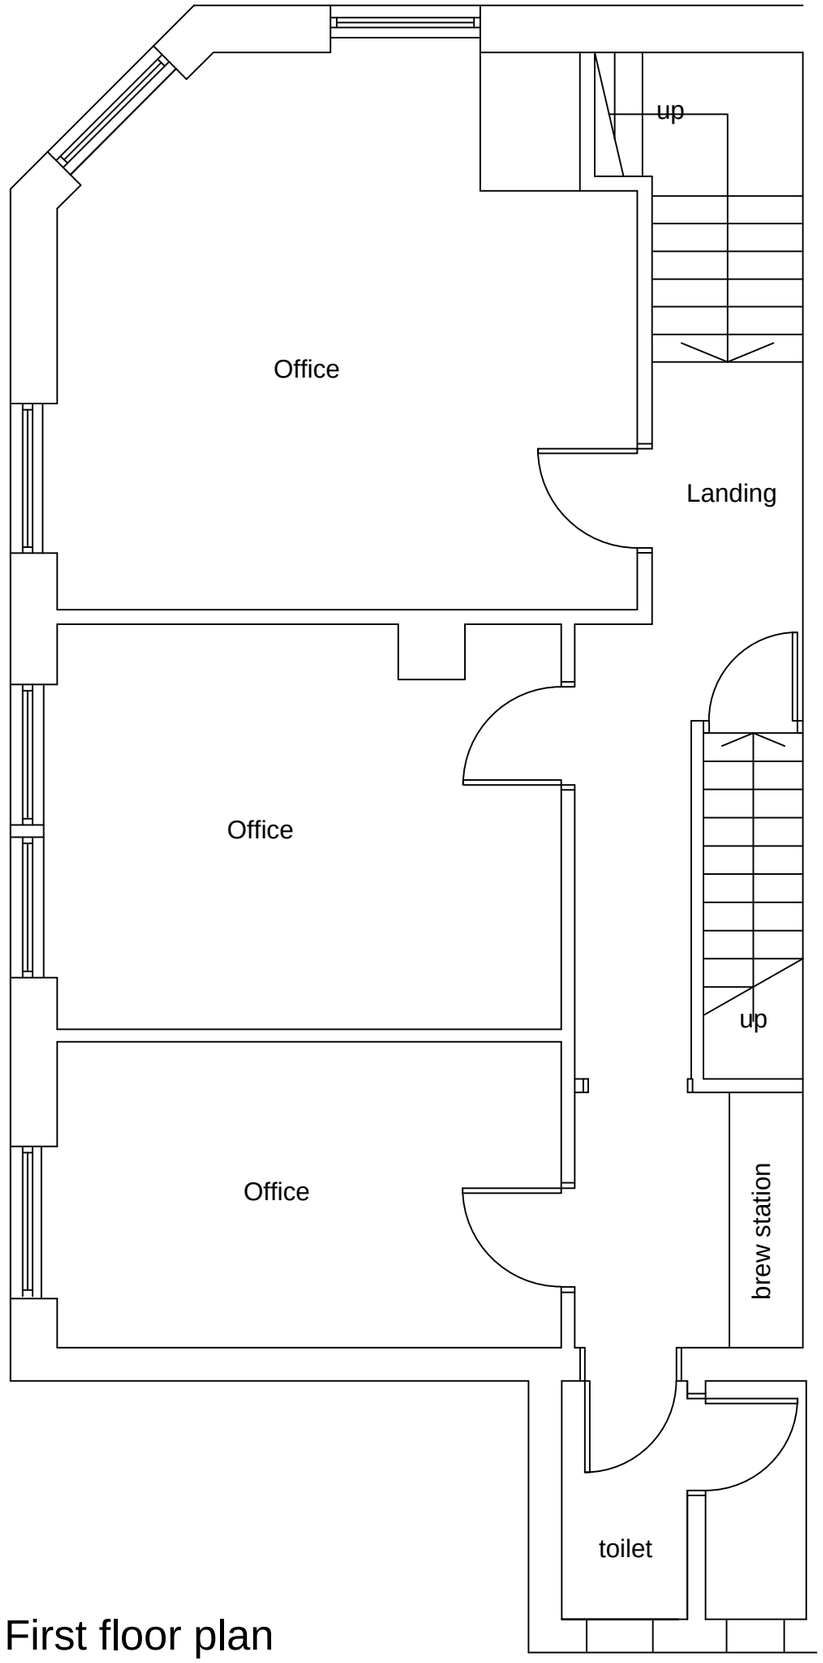

First floor plan

AJ COCKER ASSOCIATES
CHARTERED BUILDING SURVEYORS
New Century House
176 Drake Street
Rochdale
OL16 1UP
Tel: 01706 764880
Fax: 01706 764881
www.ajcockerassociates.co.uk
mail@ajcockerassociates.co.uk

Project:
Proposed Cahange of Use from Offices to 4 studio apartments
25 Church Lane
Rochdale EXISTING

Client: Ten R Ltd

scale: 1-50@A3
date: Nov 20
drawn: AJC

Dwg. Nr.
TenR-001

COPYRIGHT RESERVED.
This drawing is the property of A.J.Cocker Associates Ltd. and must not be copied or used in whole or in part without their consent.

CDM:
Clients and contractors must fulfil their duties under the CDM regulations 2015.The client is required to notify the HSE of any projects lasting more than 30 days or involving more than 500 person days.

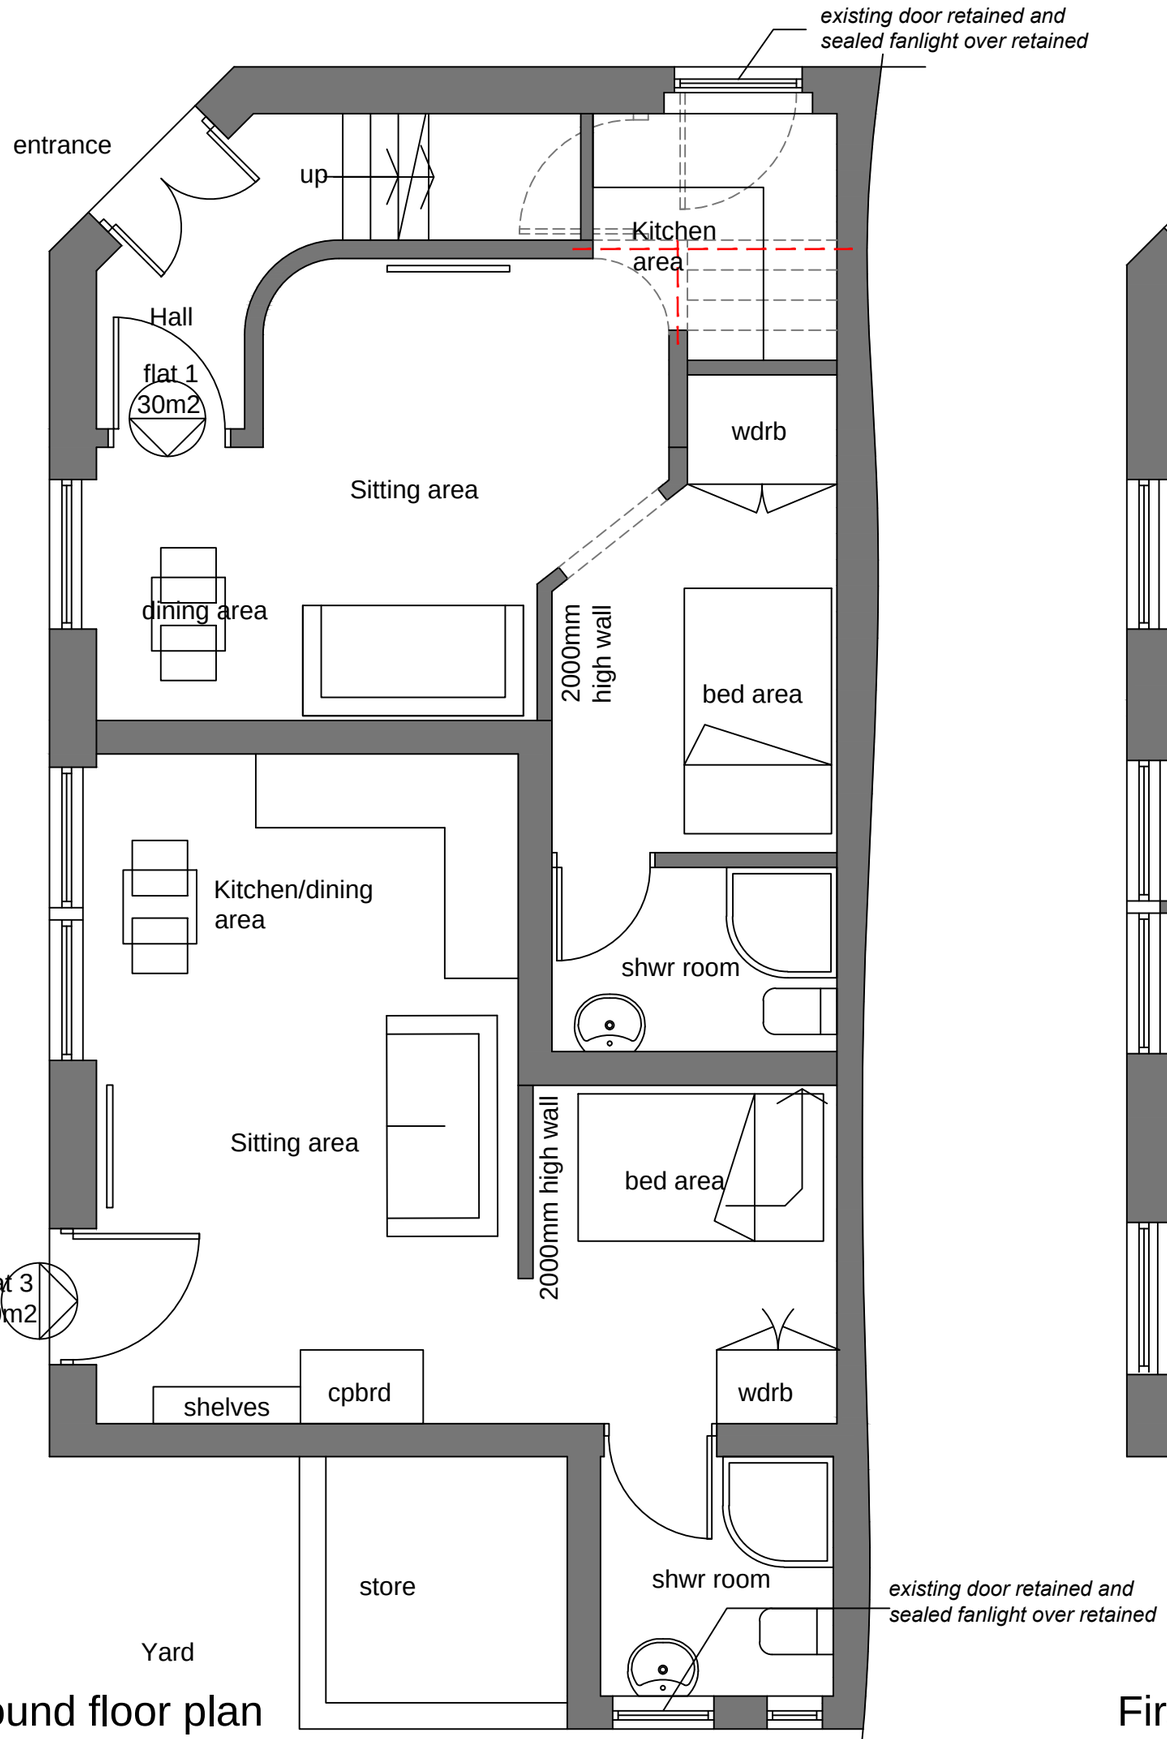

Ground floor plan

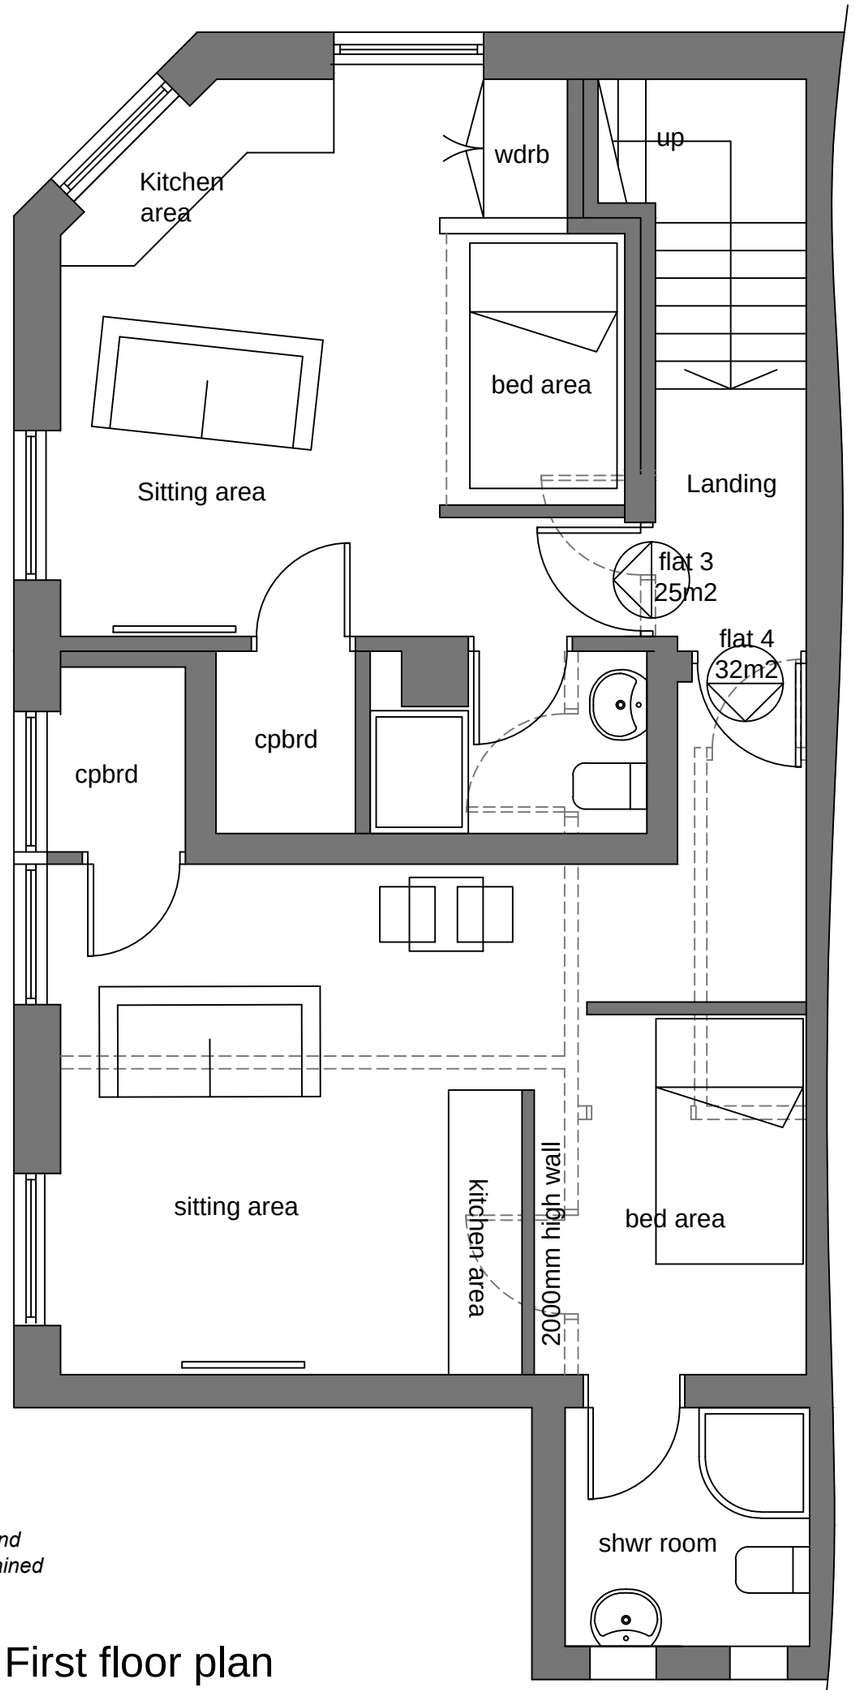

First floor plan

AJ COCKER ASSOCIATES
CHARTERED BUILDING SURVEYORS
New Century House
176 Drake Street
Rochdale
OL16 1UP
Tel: 01706 764880
Fax: 01706 764881
www.ajcockerassociates.co.uk
mail@ajcockerassociates.co.uk

Project:
Proposed Cahange of Use from Offices to 4 studio apartments
25 Church Lane
Rochdale PROPOSED

Client: Ten R Ltd

scale: 1-50@A3
date: Nov 20
drawn: AJC

Dwg. Nr.
TenR-002