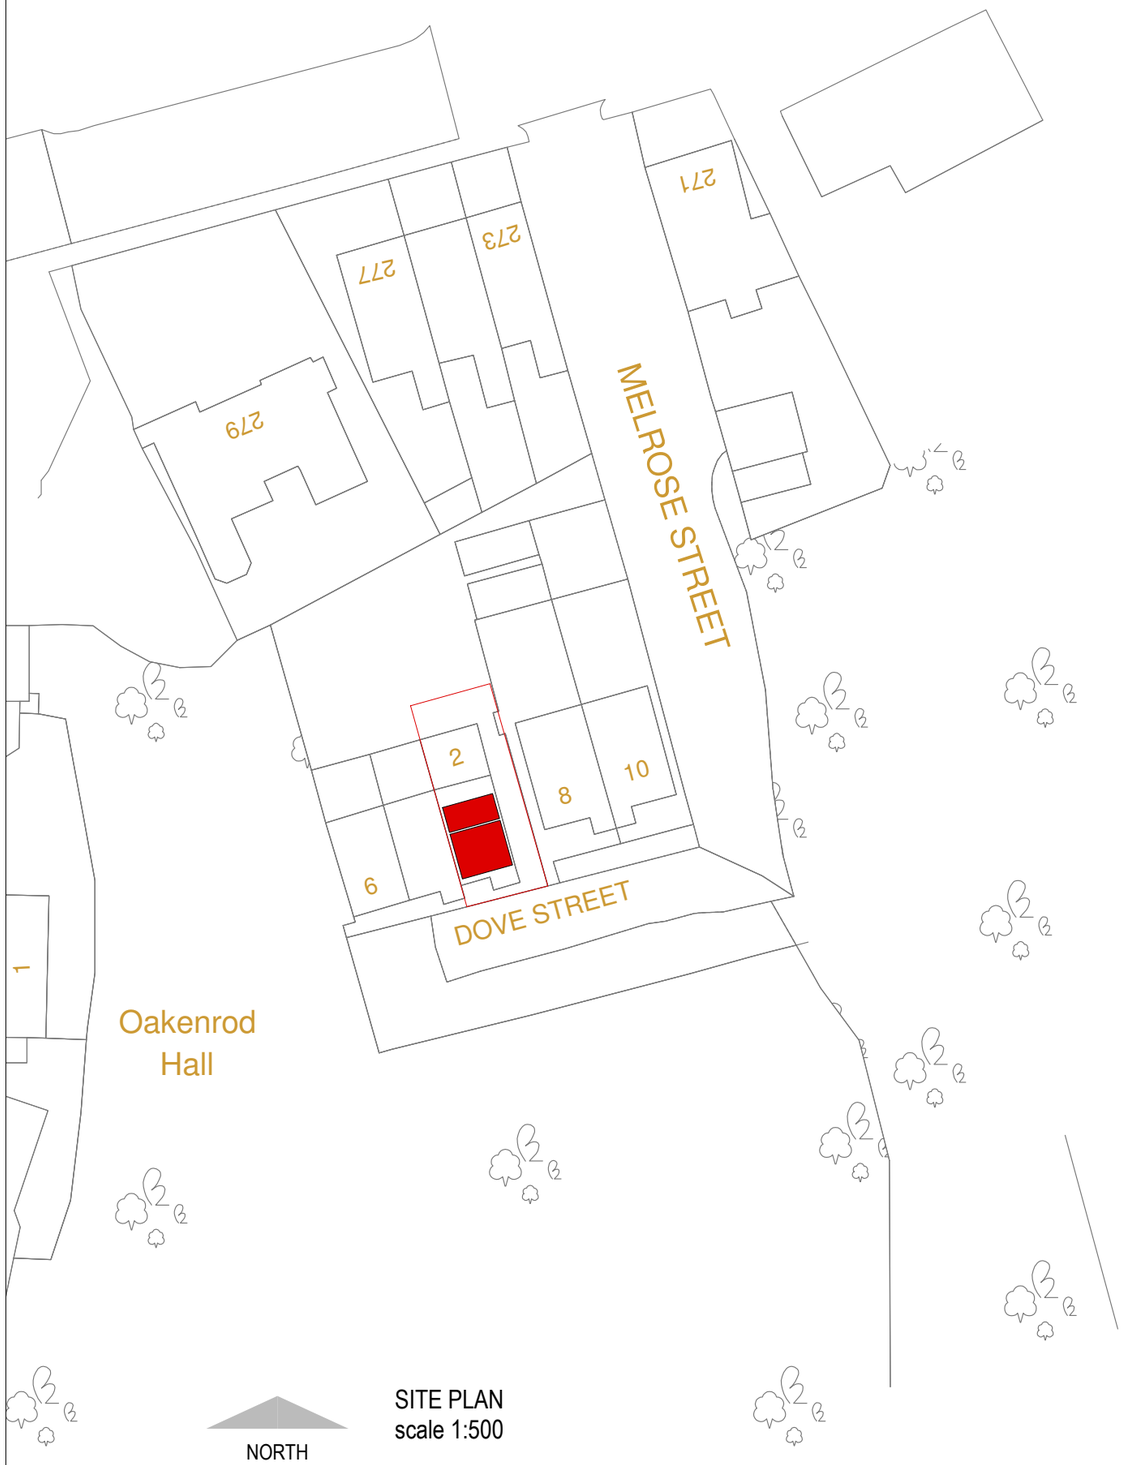

SITE PLAN
scale 1:500

NORTH



BLOCK PLAN
scale 1:1250

NORTH

Drawings to be read inconjunction
with
Structural Engineers report by TJ
Booths Associates
Report details to take president
over drawings

PROVISIONAL COPY

**SUBJECT TO PLANNING &
BUILDING REGULATIONS
Use only stamped drawings**

**Commencement on site before Planning & full
Building Regulation approval at own risk**

revisions

project
Proposed Front & Rear Dormer Extension
at
2 Dove Street, Rochdale.
OL11 4EG
client
Mr and Mrs J Bell

drawing BLOCK PLAN SITE PLAN	date March:2022 drawing 3 scale as indicated @ A3
status Building Regs Submission	rev.