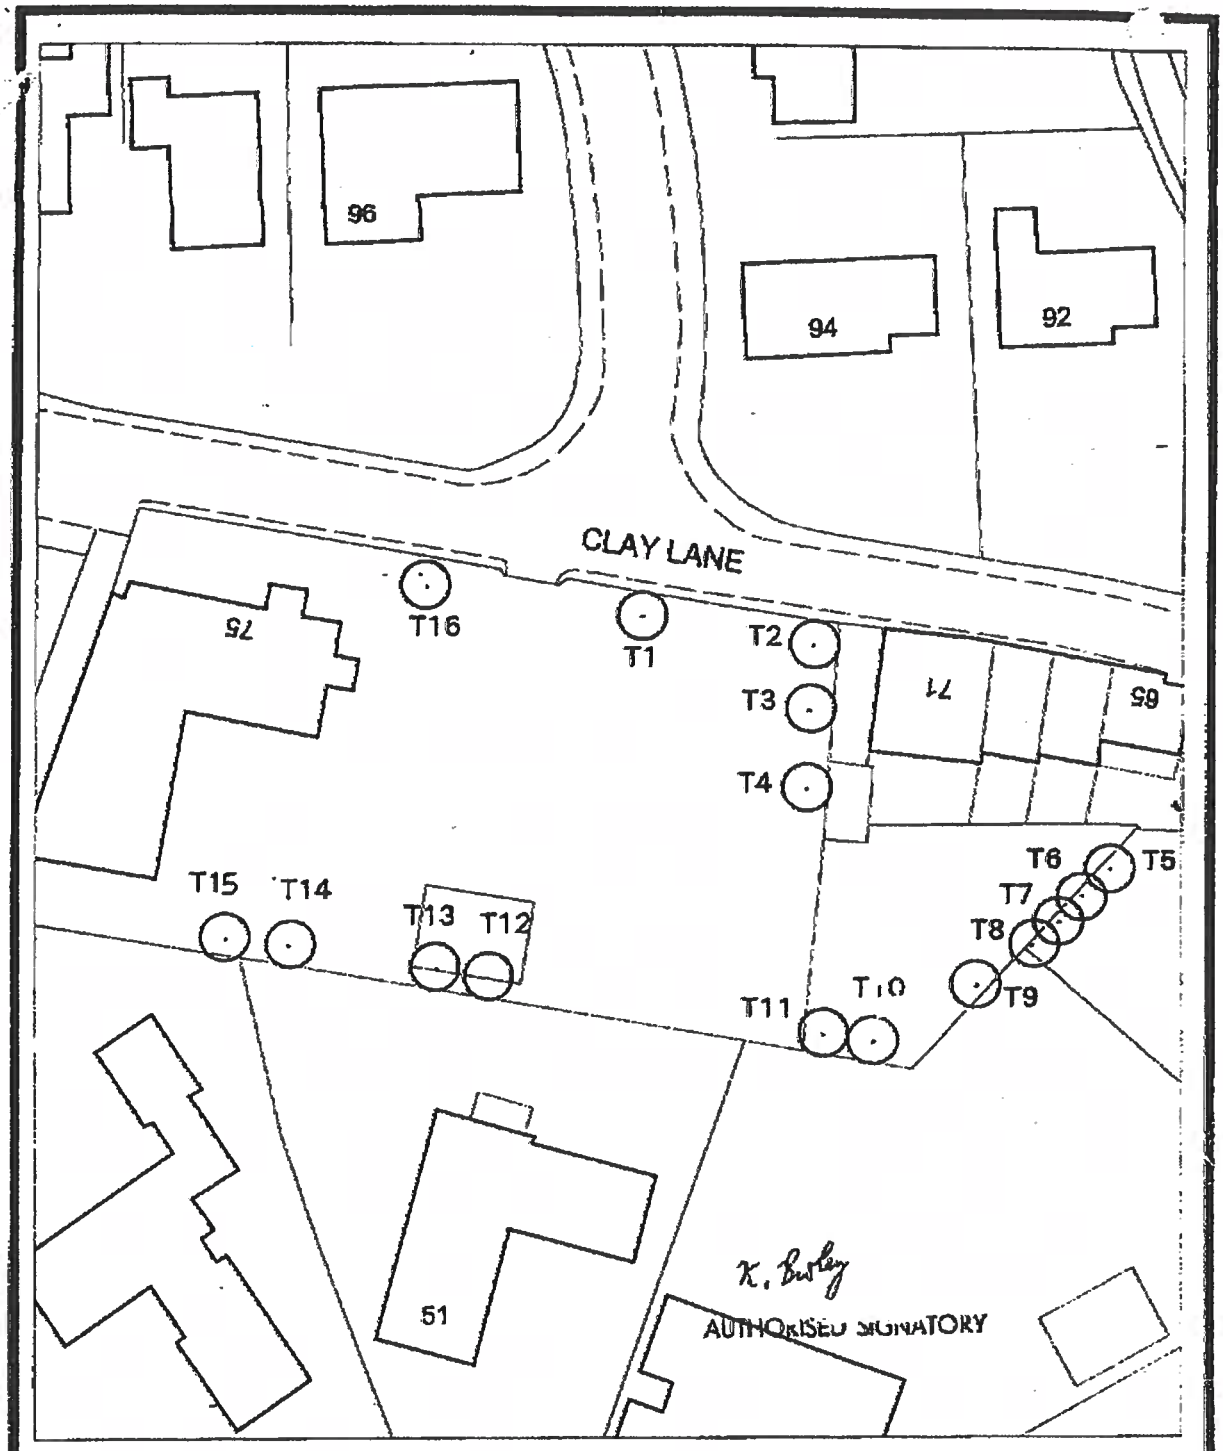


ROCHDALE METROPOLITAN BOROUGH COUNCIL

Proposed
Tree Preservation Order on
land adjacent 75 Clay Lane,
Bamford, Rochdale.

Scale 1:500

N

S. Beckwith
Director
Environment Department
Telegraph House
Baillie Street
Rochdale OL16 1JH
Tel (01706) 47474

Reproduced by kind permission of Ordnance Survey
Crown Copyright Reserved

SHEET 1

71 Clay Lane



Lime T6 Lime T7 Lime T8 Horse Chestnut T9

SHEET 2

71 Clay Lane, tree in adjacent property

