

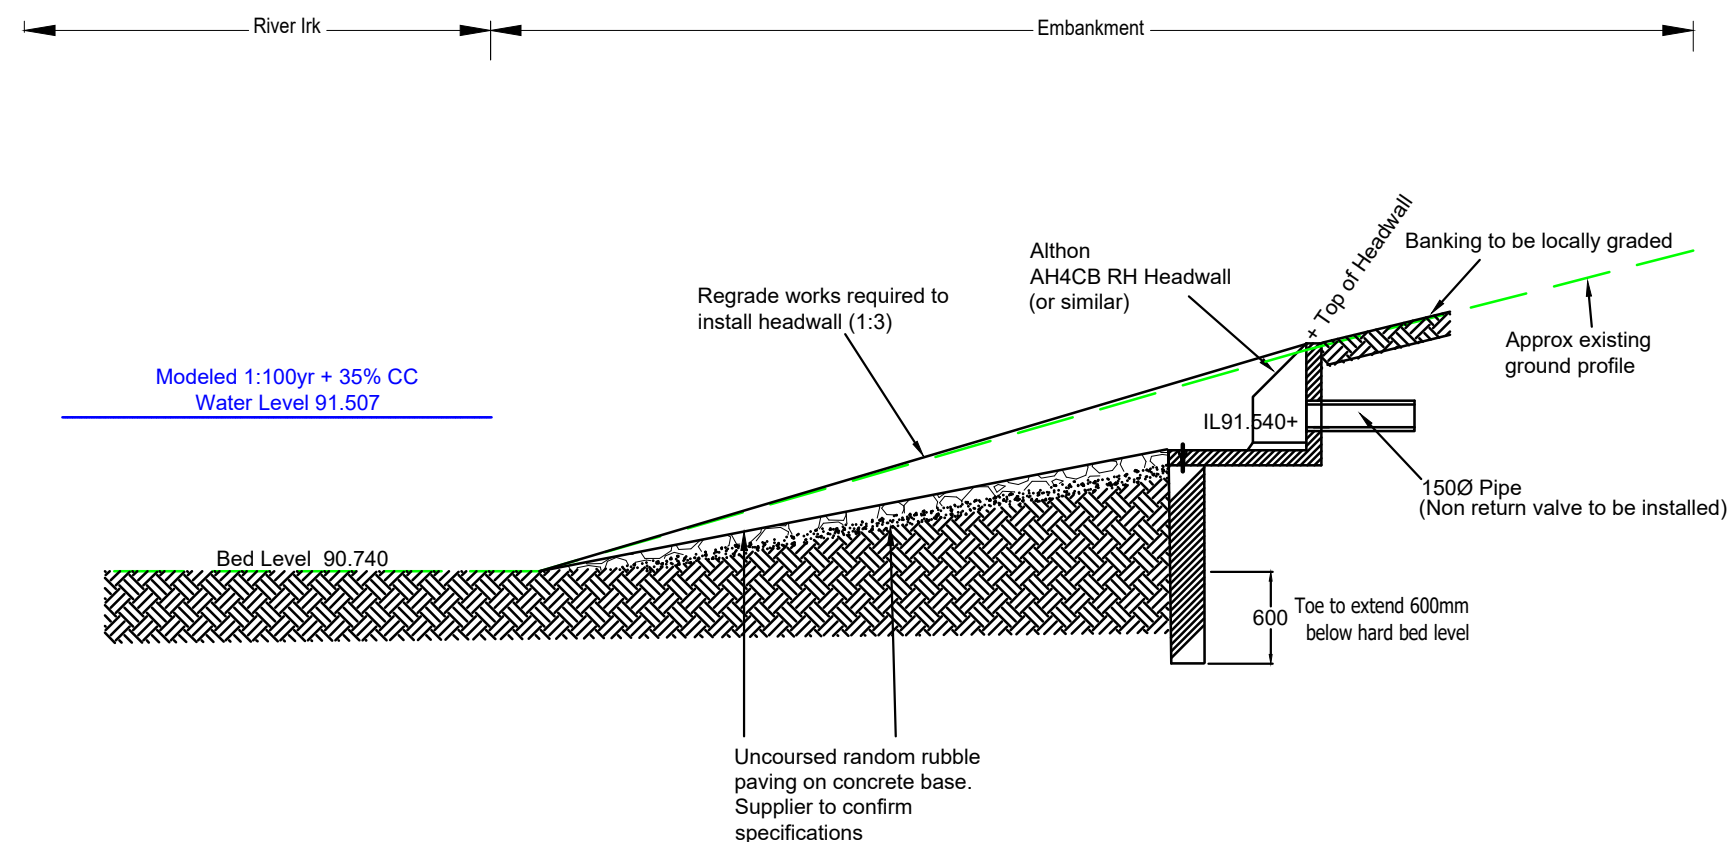
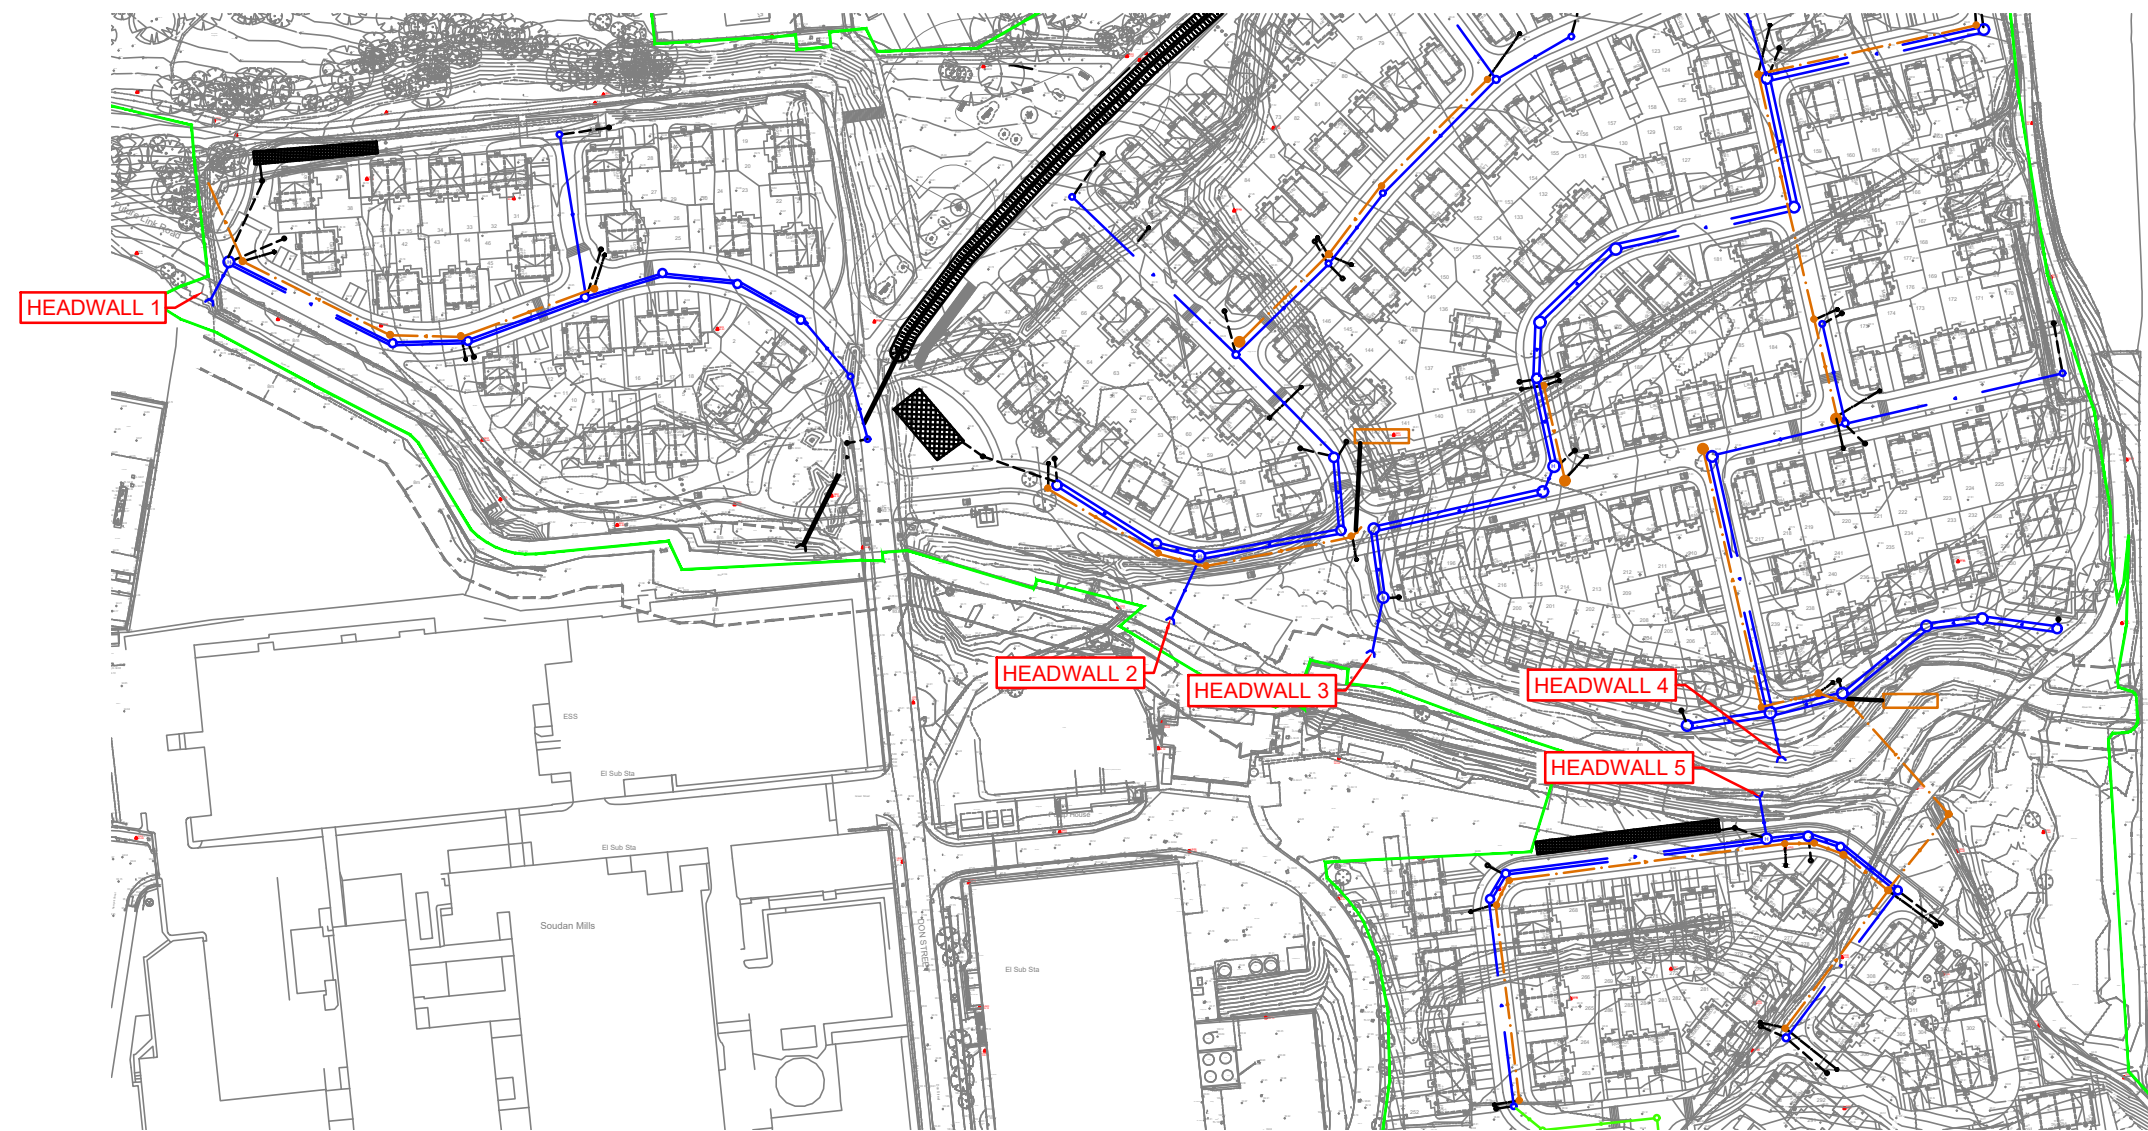


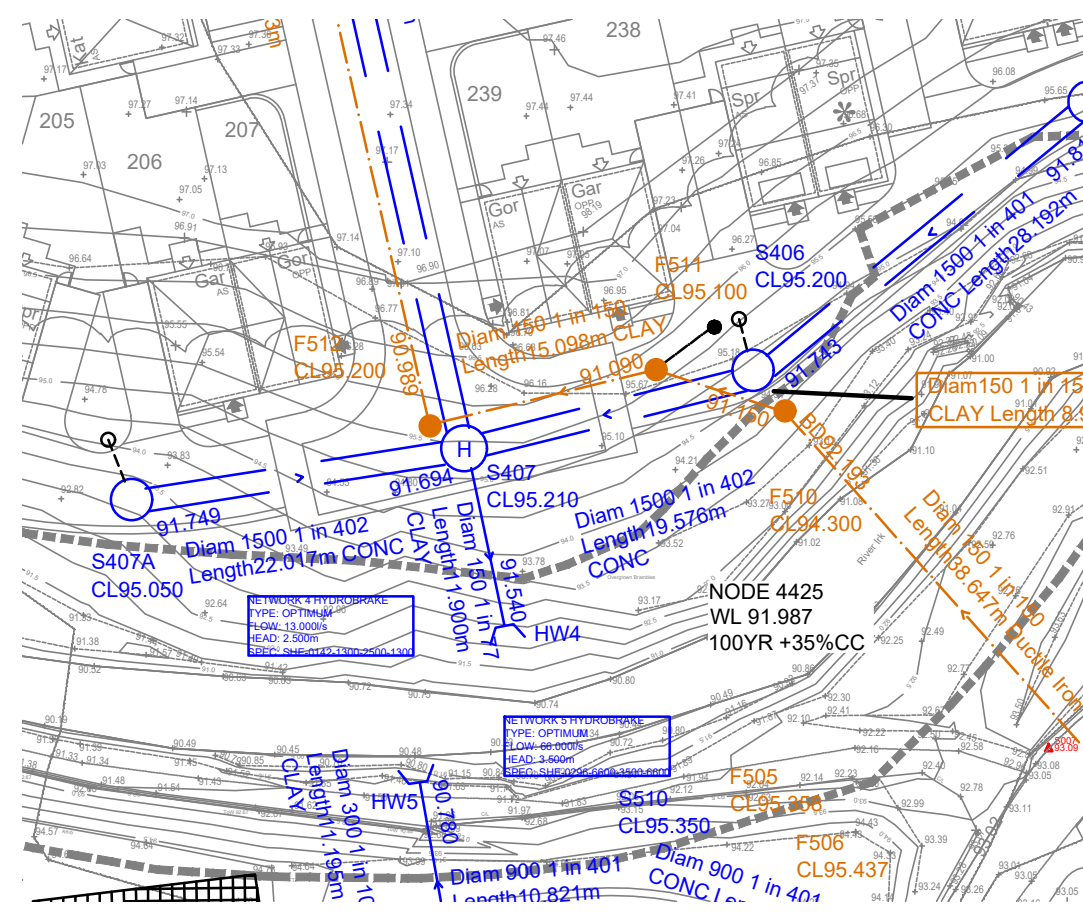

Headwalls to be positioned in best location on site to avoid minimal disruption to existing EA main river banks. Sections are indicative only.

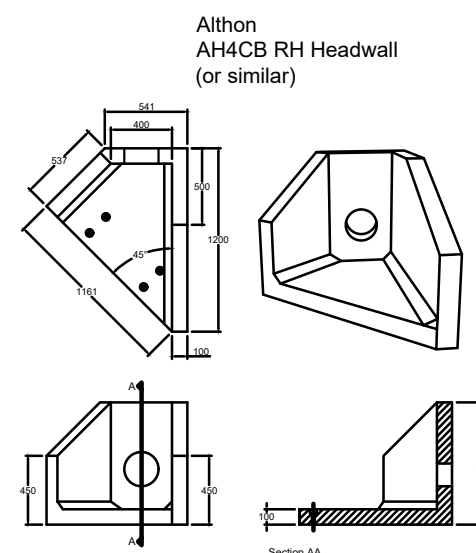

CIVIL / STRUCTURAL DESIGN RISK MANAGEMENT					
Abnormal or unusual residual risks associated with the design outcomes shown on this drawing are:-					
RSK LDE LTD has followed its Design Risk Management process for Hazard Elimination and Risk reduction in developing the designs shown on this drawing. Abnormal or unusual residual risks may be shown above where it is considered that such risk may not normally be expected by competent persons engaged on work of this nature or type.					
P4	23.11.22	Updated to suit site layout Rev AW	MS		
P3	27.01.22	Updated to suit latest design	LGS	MS	
P2	11.11.21	Updated to suit latest design	LGS	MS	
Rev.	Date	Amendment	Drawn	Chkd.	Appd.
 LAND & DEVELOPMENT ENGINEERING LTD Spring Lodge 172 Chester Road Helsby Cheshire, WA6 0AR United Kingdom Tel: +44 (0) 1928 726006 Fax: +44 (0) 1928 725633 Email: ldc@rsk.co.uk Web: www.rsk.co.uk					
Client					
Kellen Homes					
Project Title					
Don Street Middleton					
Status					
DETAILED DESIGN					
Drawing Title					
Headwall 4 Detail					
Drawn	Date	Checked	Date	Approved	Date
EP	June 2021	MS	June 2021		
Scale as shown		Orig Size A2		Dimensions m	
Project No. 882333			Drawing File		
Drawing No. 40-06-04				Rev. P4	