
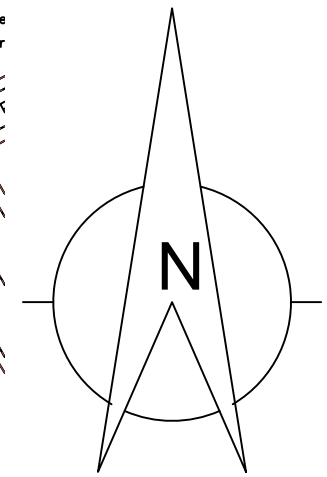


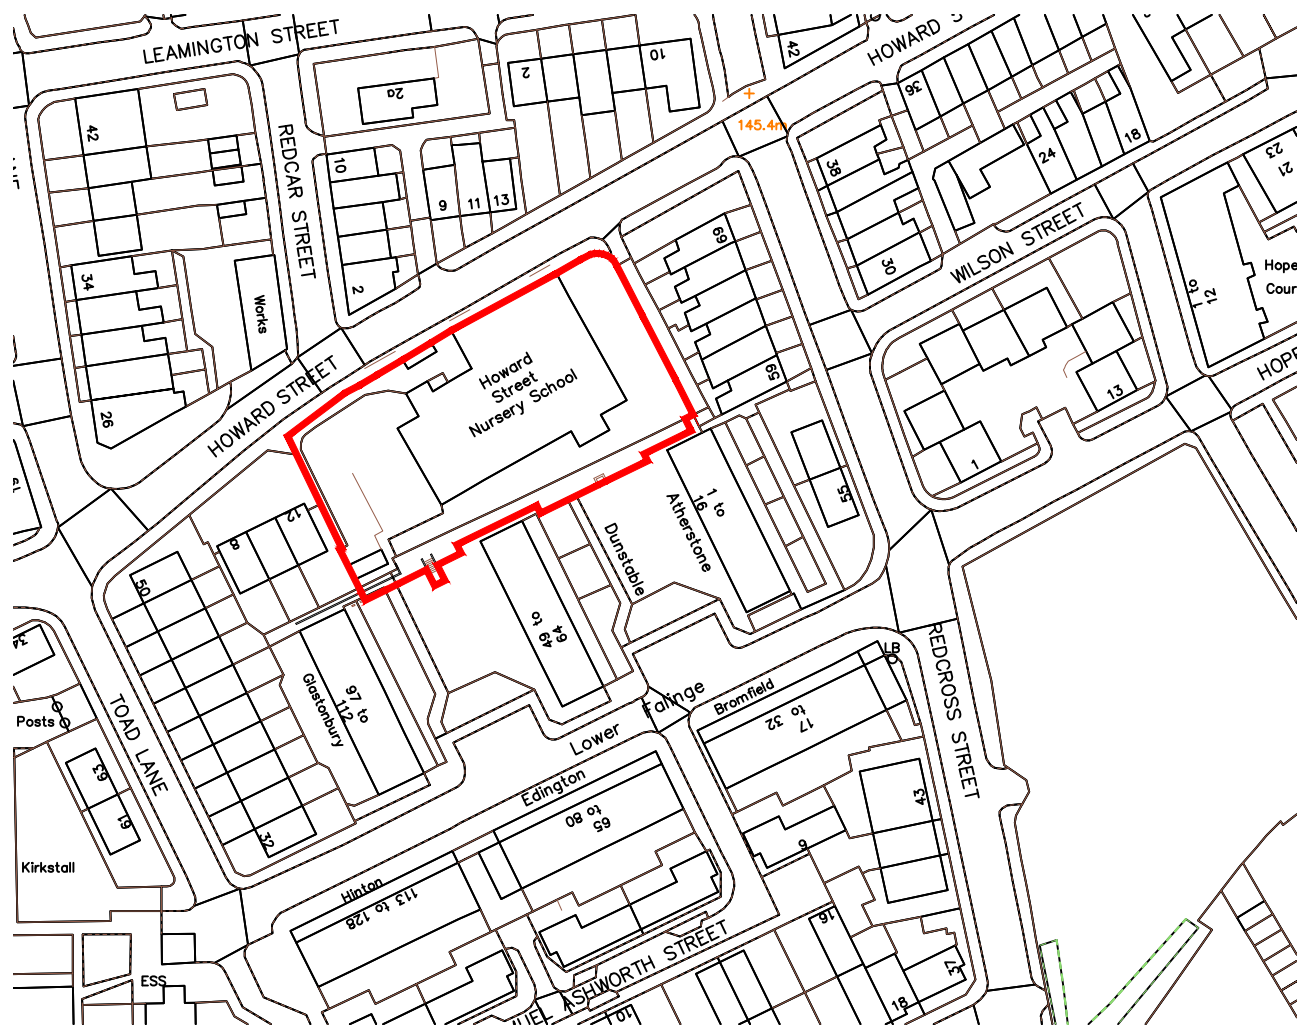

NEIGHBOURHOODS
Director: M. Widdup

HIGHWAYS & PROPERTY
Assistant Director: D. Bowler

Project
Howard St, Nursery &
Children's Centre
*

Title
External land to rear of site
Location Plan

Drawn: RD
Check'd & Approv'd: CMc
Safety Audit Check: CMc

Scale: 1:1250
Date: 17/05/23

Dwg No.: A4/2004958/04