


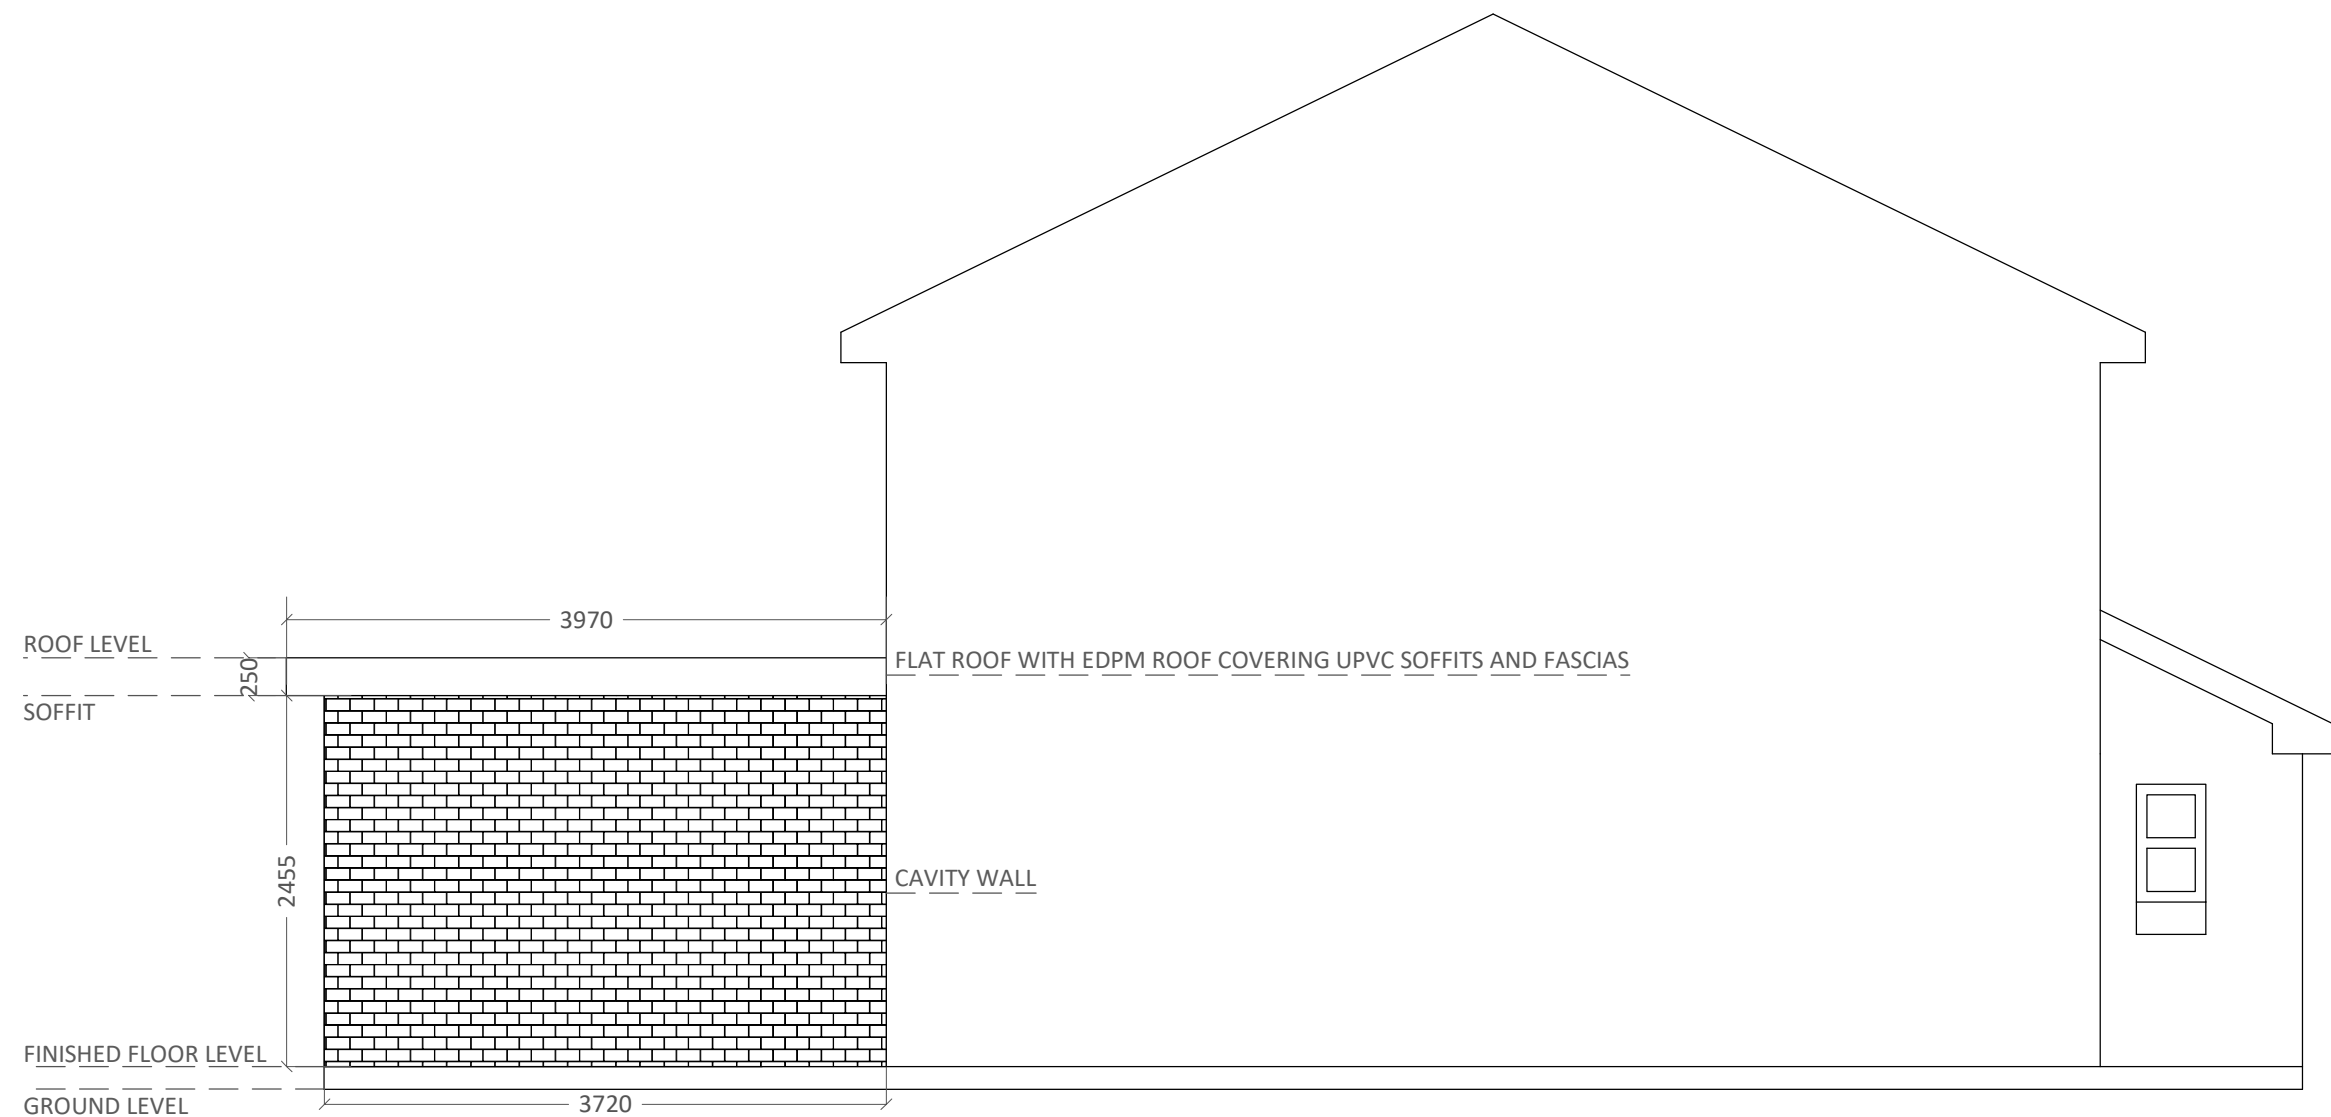

PROPOSED NEIGHBOURS SIDE ELEVATION 1:50