


NOTE TO ALL CONTRACTORS: DO NOT SCALE FROM THIS DRAWING



EXISTING ELEVATION B 1:50 @ A1

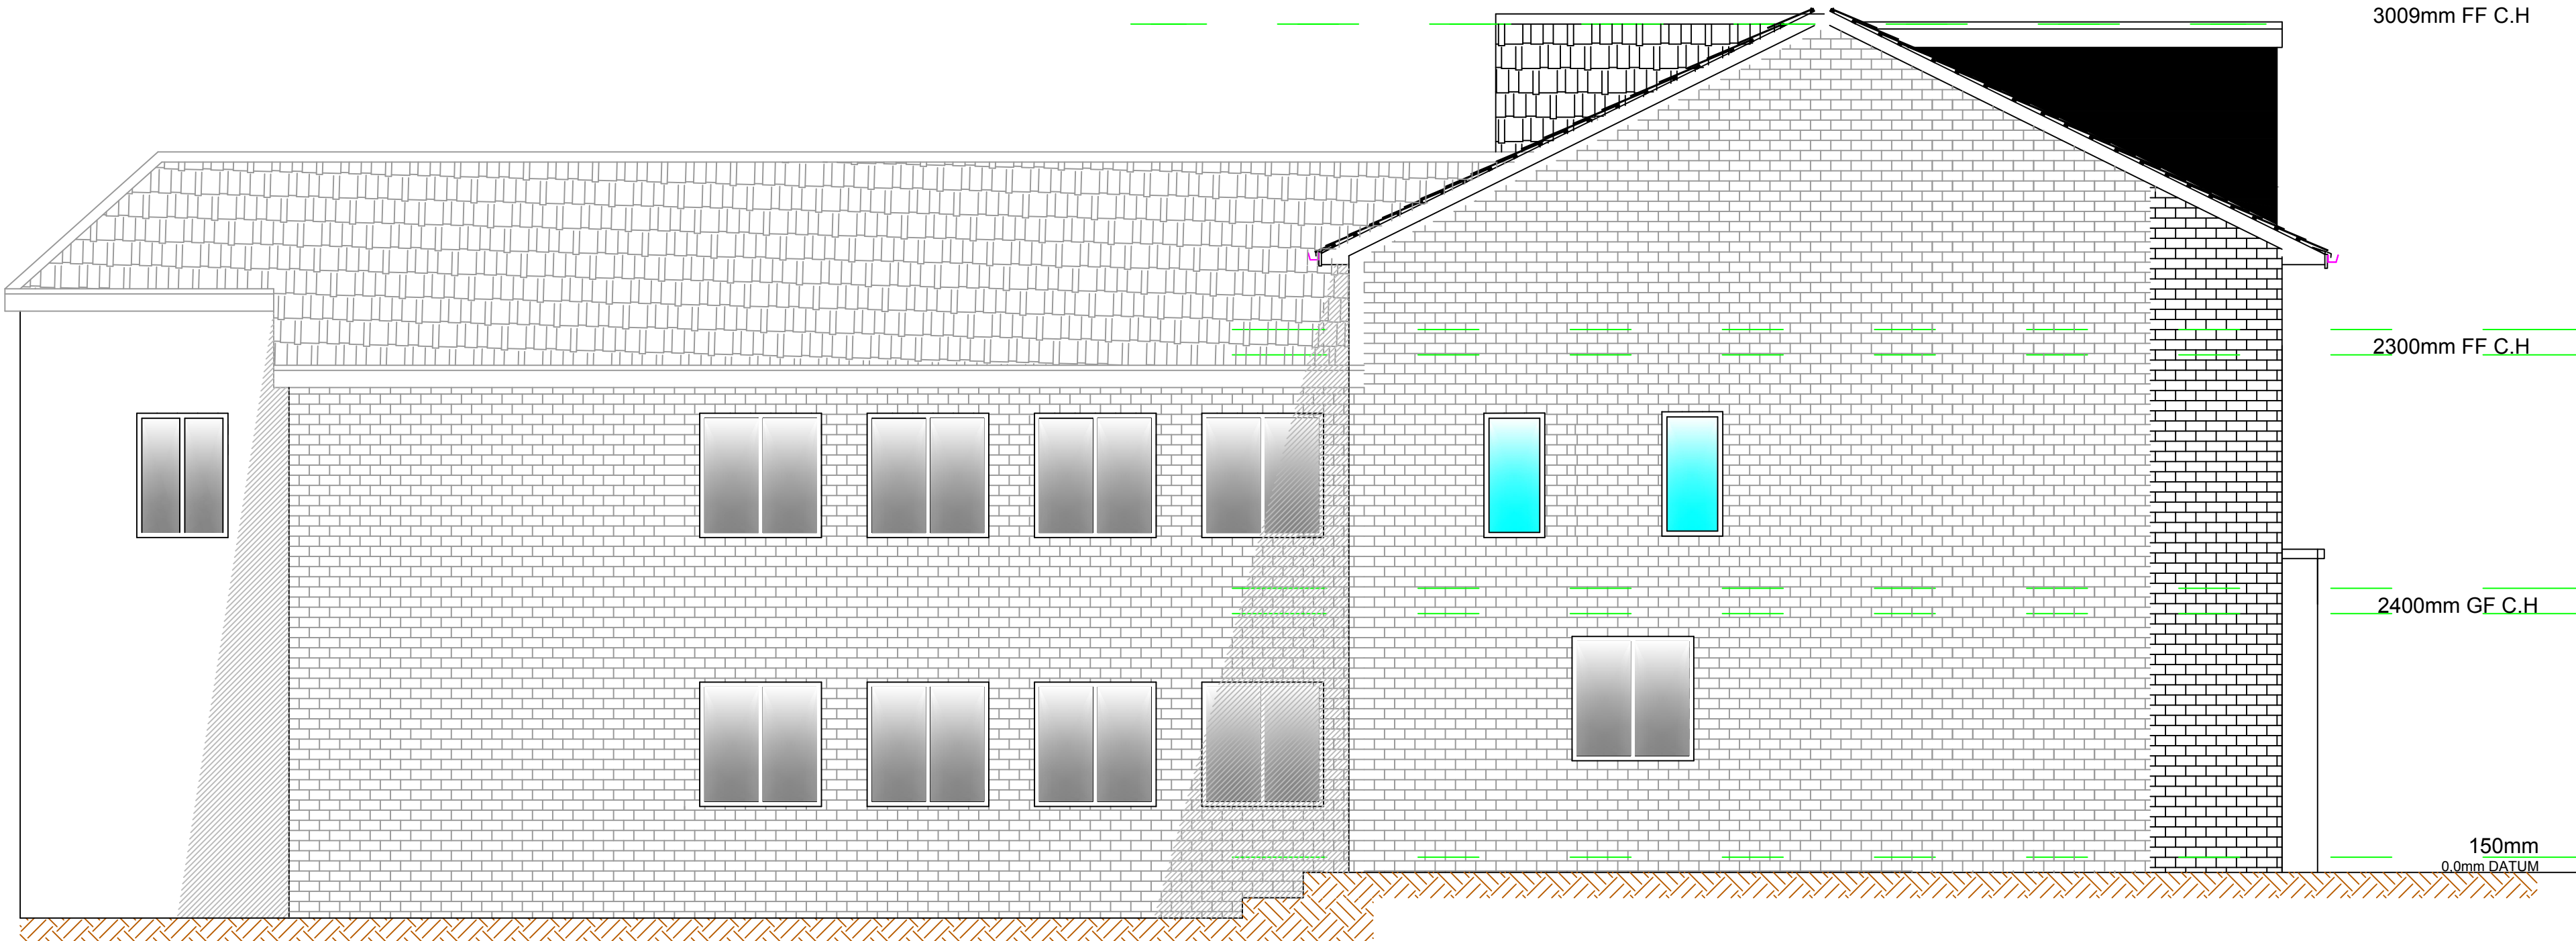

PROPOSED ELEVATION B 1:50 @ A1



ADDRESS	
10 bowling green way, rochdale	
PROJECT	
proposed facelift	
REV.	REVISION DETAILS