


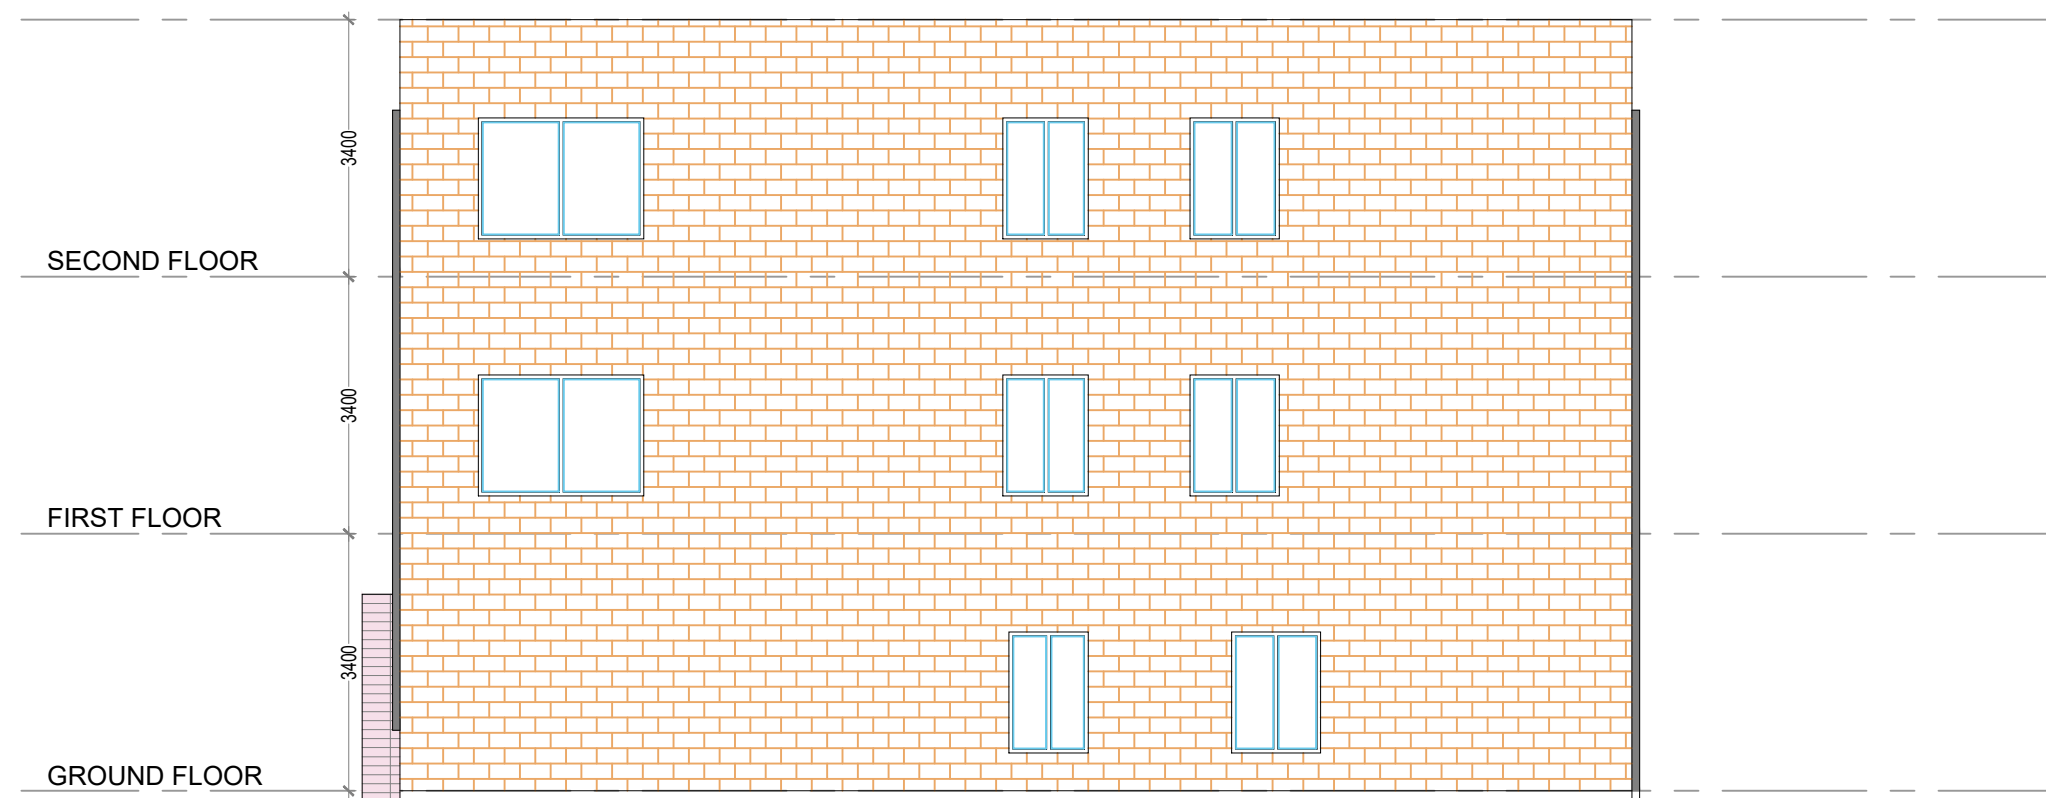

PROPOSED RIGHT SIDE ELEVATION

General Notes



Mason and Marlowe

No.

Revision/Issue

Date

Firm Name and Address

Mason and Marlowe Ltd.

Project Managers and Quantity Surveyors

3 Colmam Gardens,
Salford Quays, M5 3NT

Project Name and Address

18 Sadler St,
Manchester M24 5UJ

Project

Date
02/11/2021

Scale
1/100

Sheet

A3