


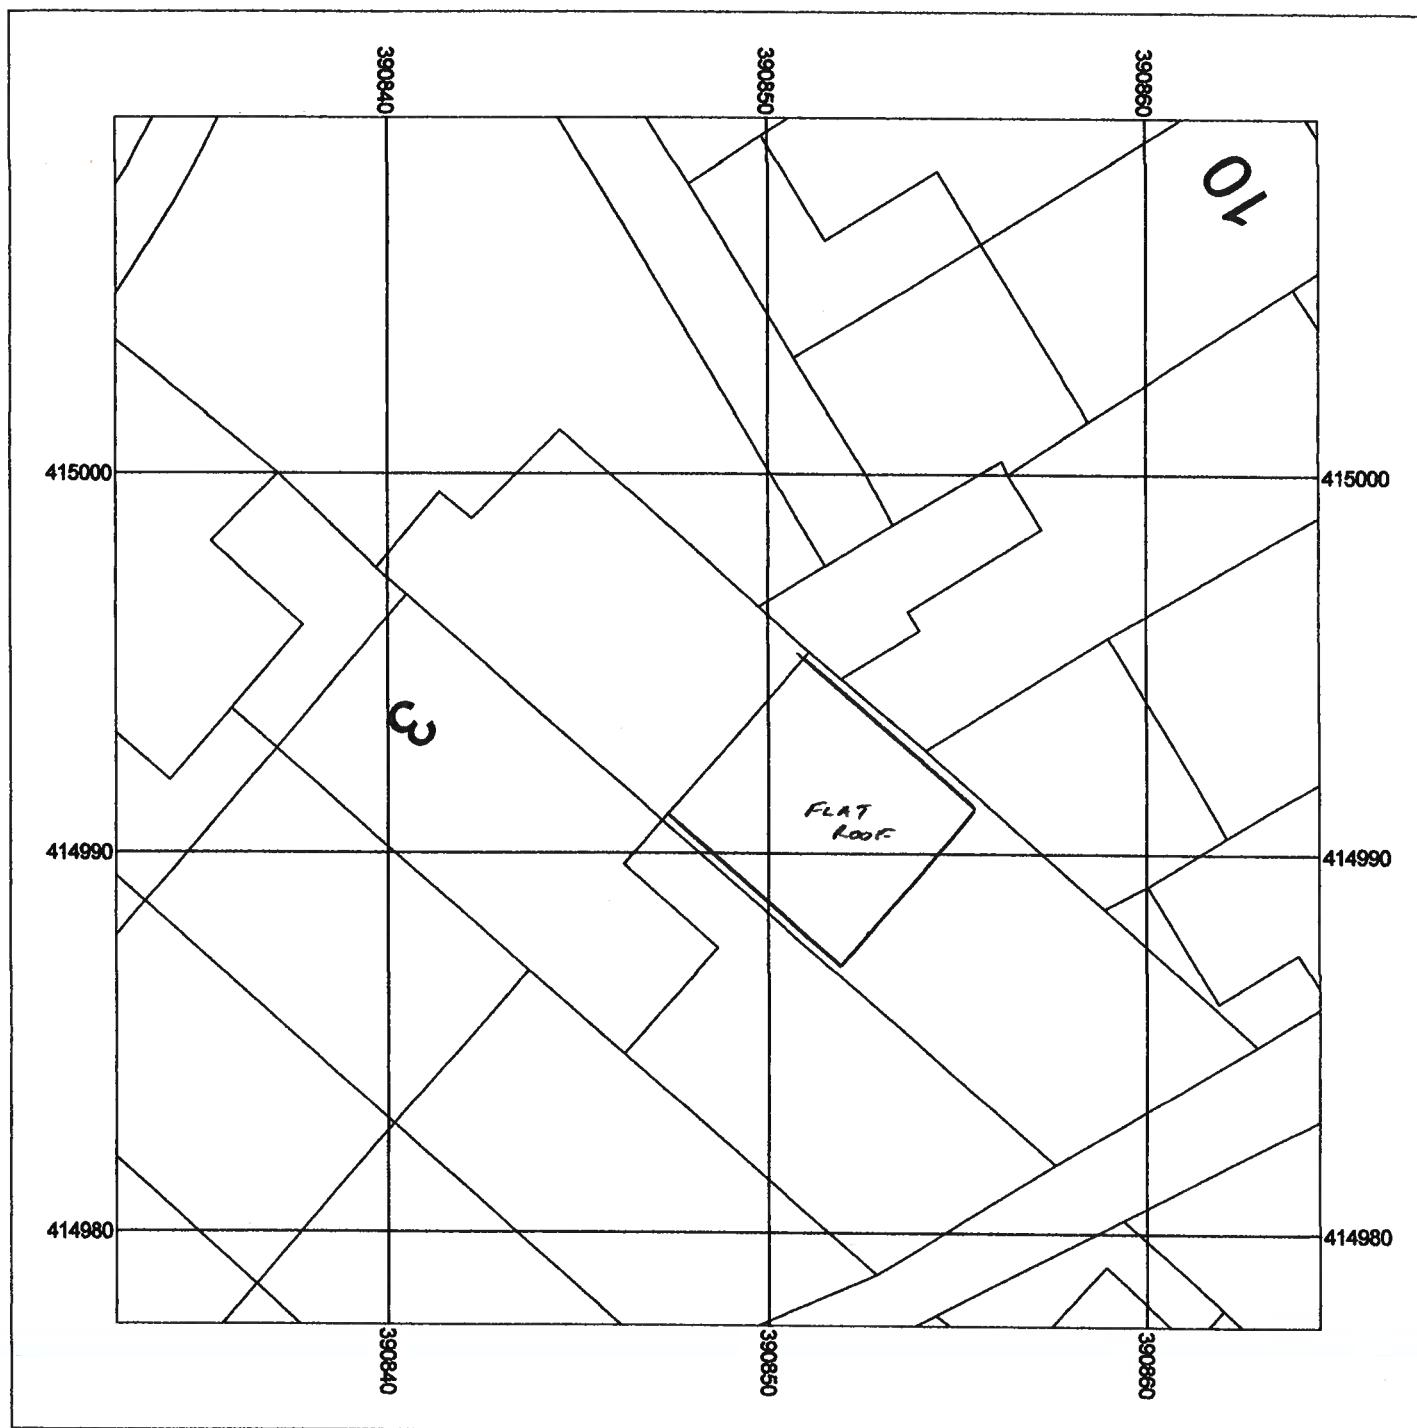


EXISTING SITE PLAN



Supplied by: Entwistle Thorne
License number: 100031961
Produced: 16/12/2020
Serial number: 2296930

Plot centre co-ordinates: 390849,414993
Download file: 1 STONIE HEYS
Project name: OL12 9XA

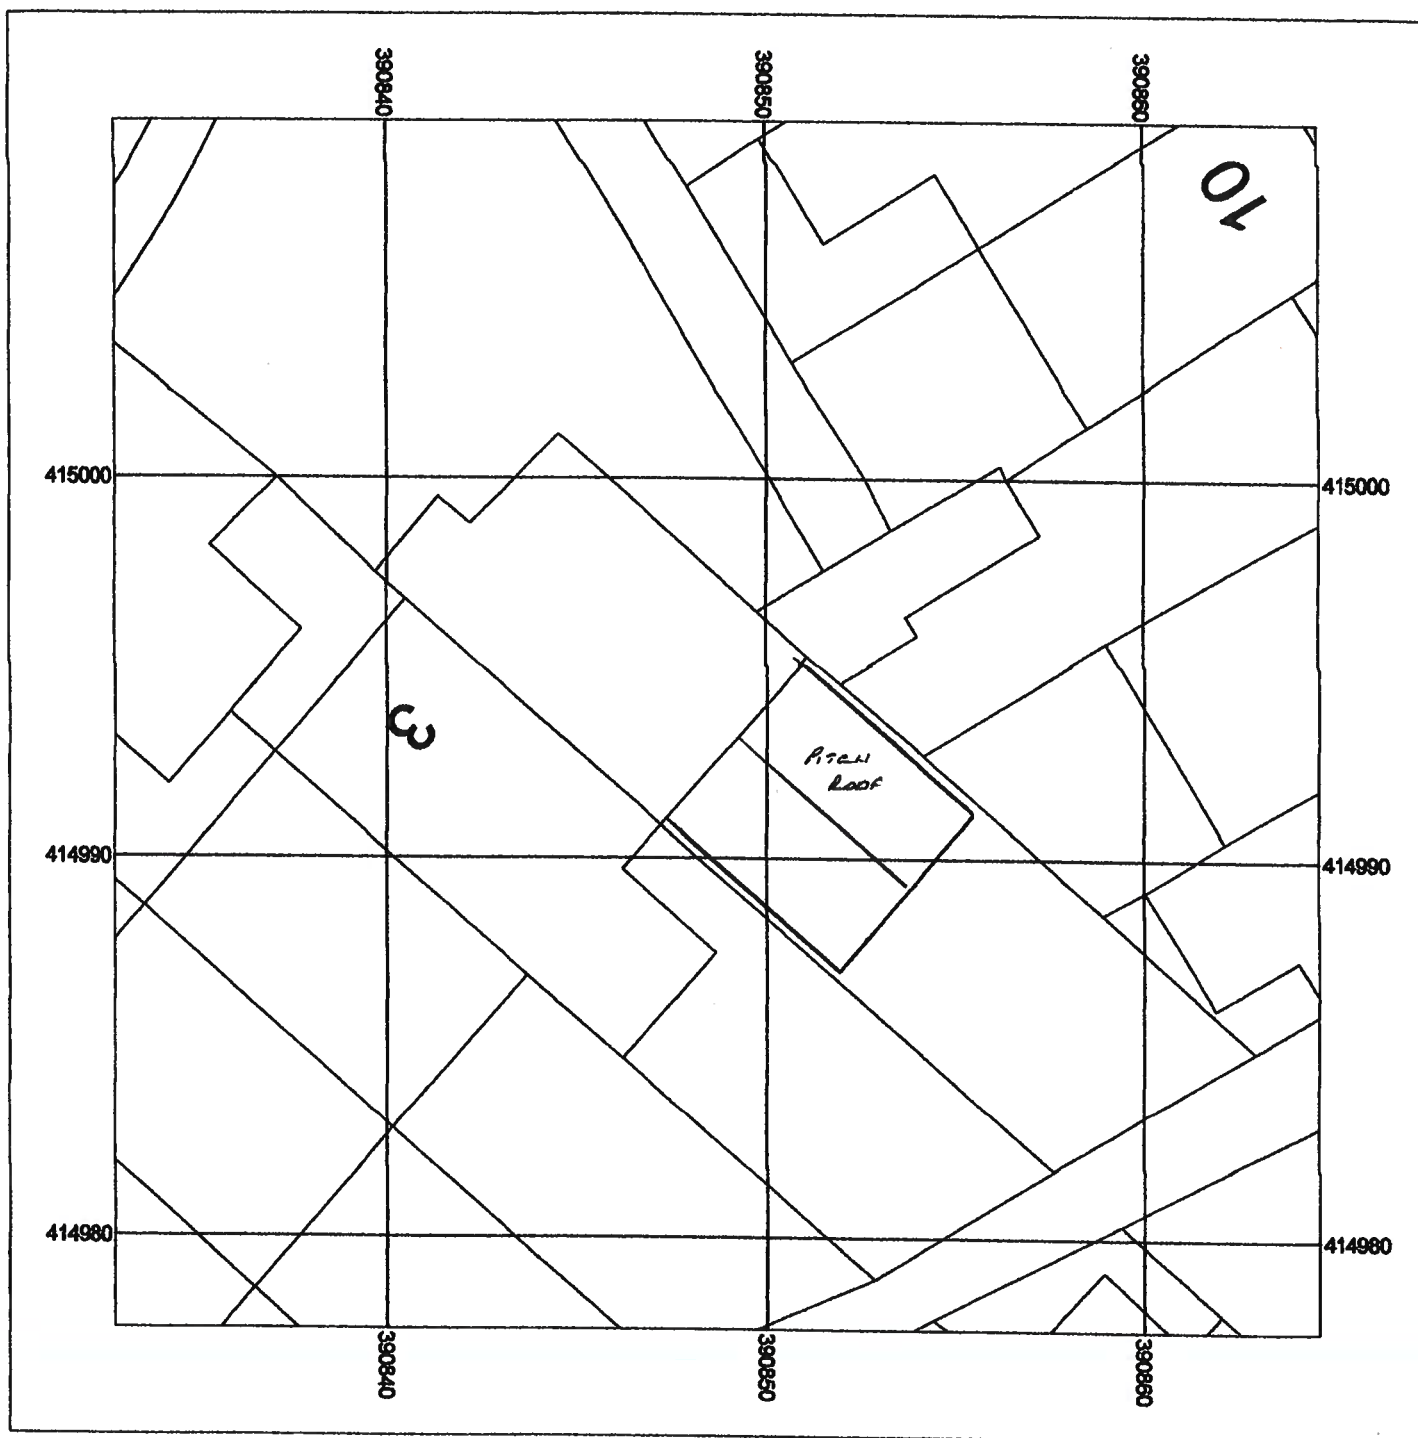

PROPOSED SITE PLAN

Supplied by: Entwistle Thorne
License number: 100031961
Produced: 18/12/2020
Serial number: 2296930

Plot centre co-ordinates: 390849,414993
Download file: 1 STONIE HEYS
Project name: OL12 9XA