


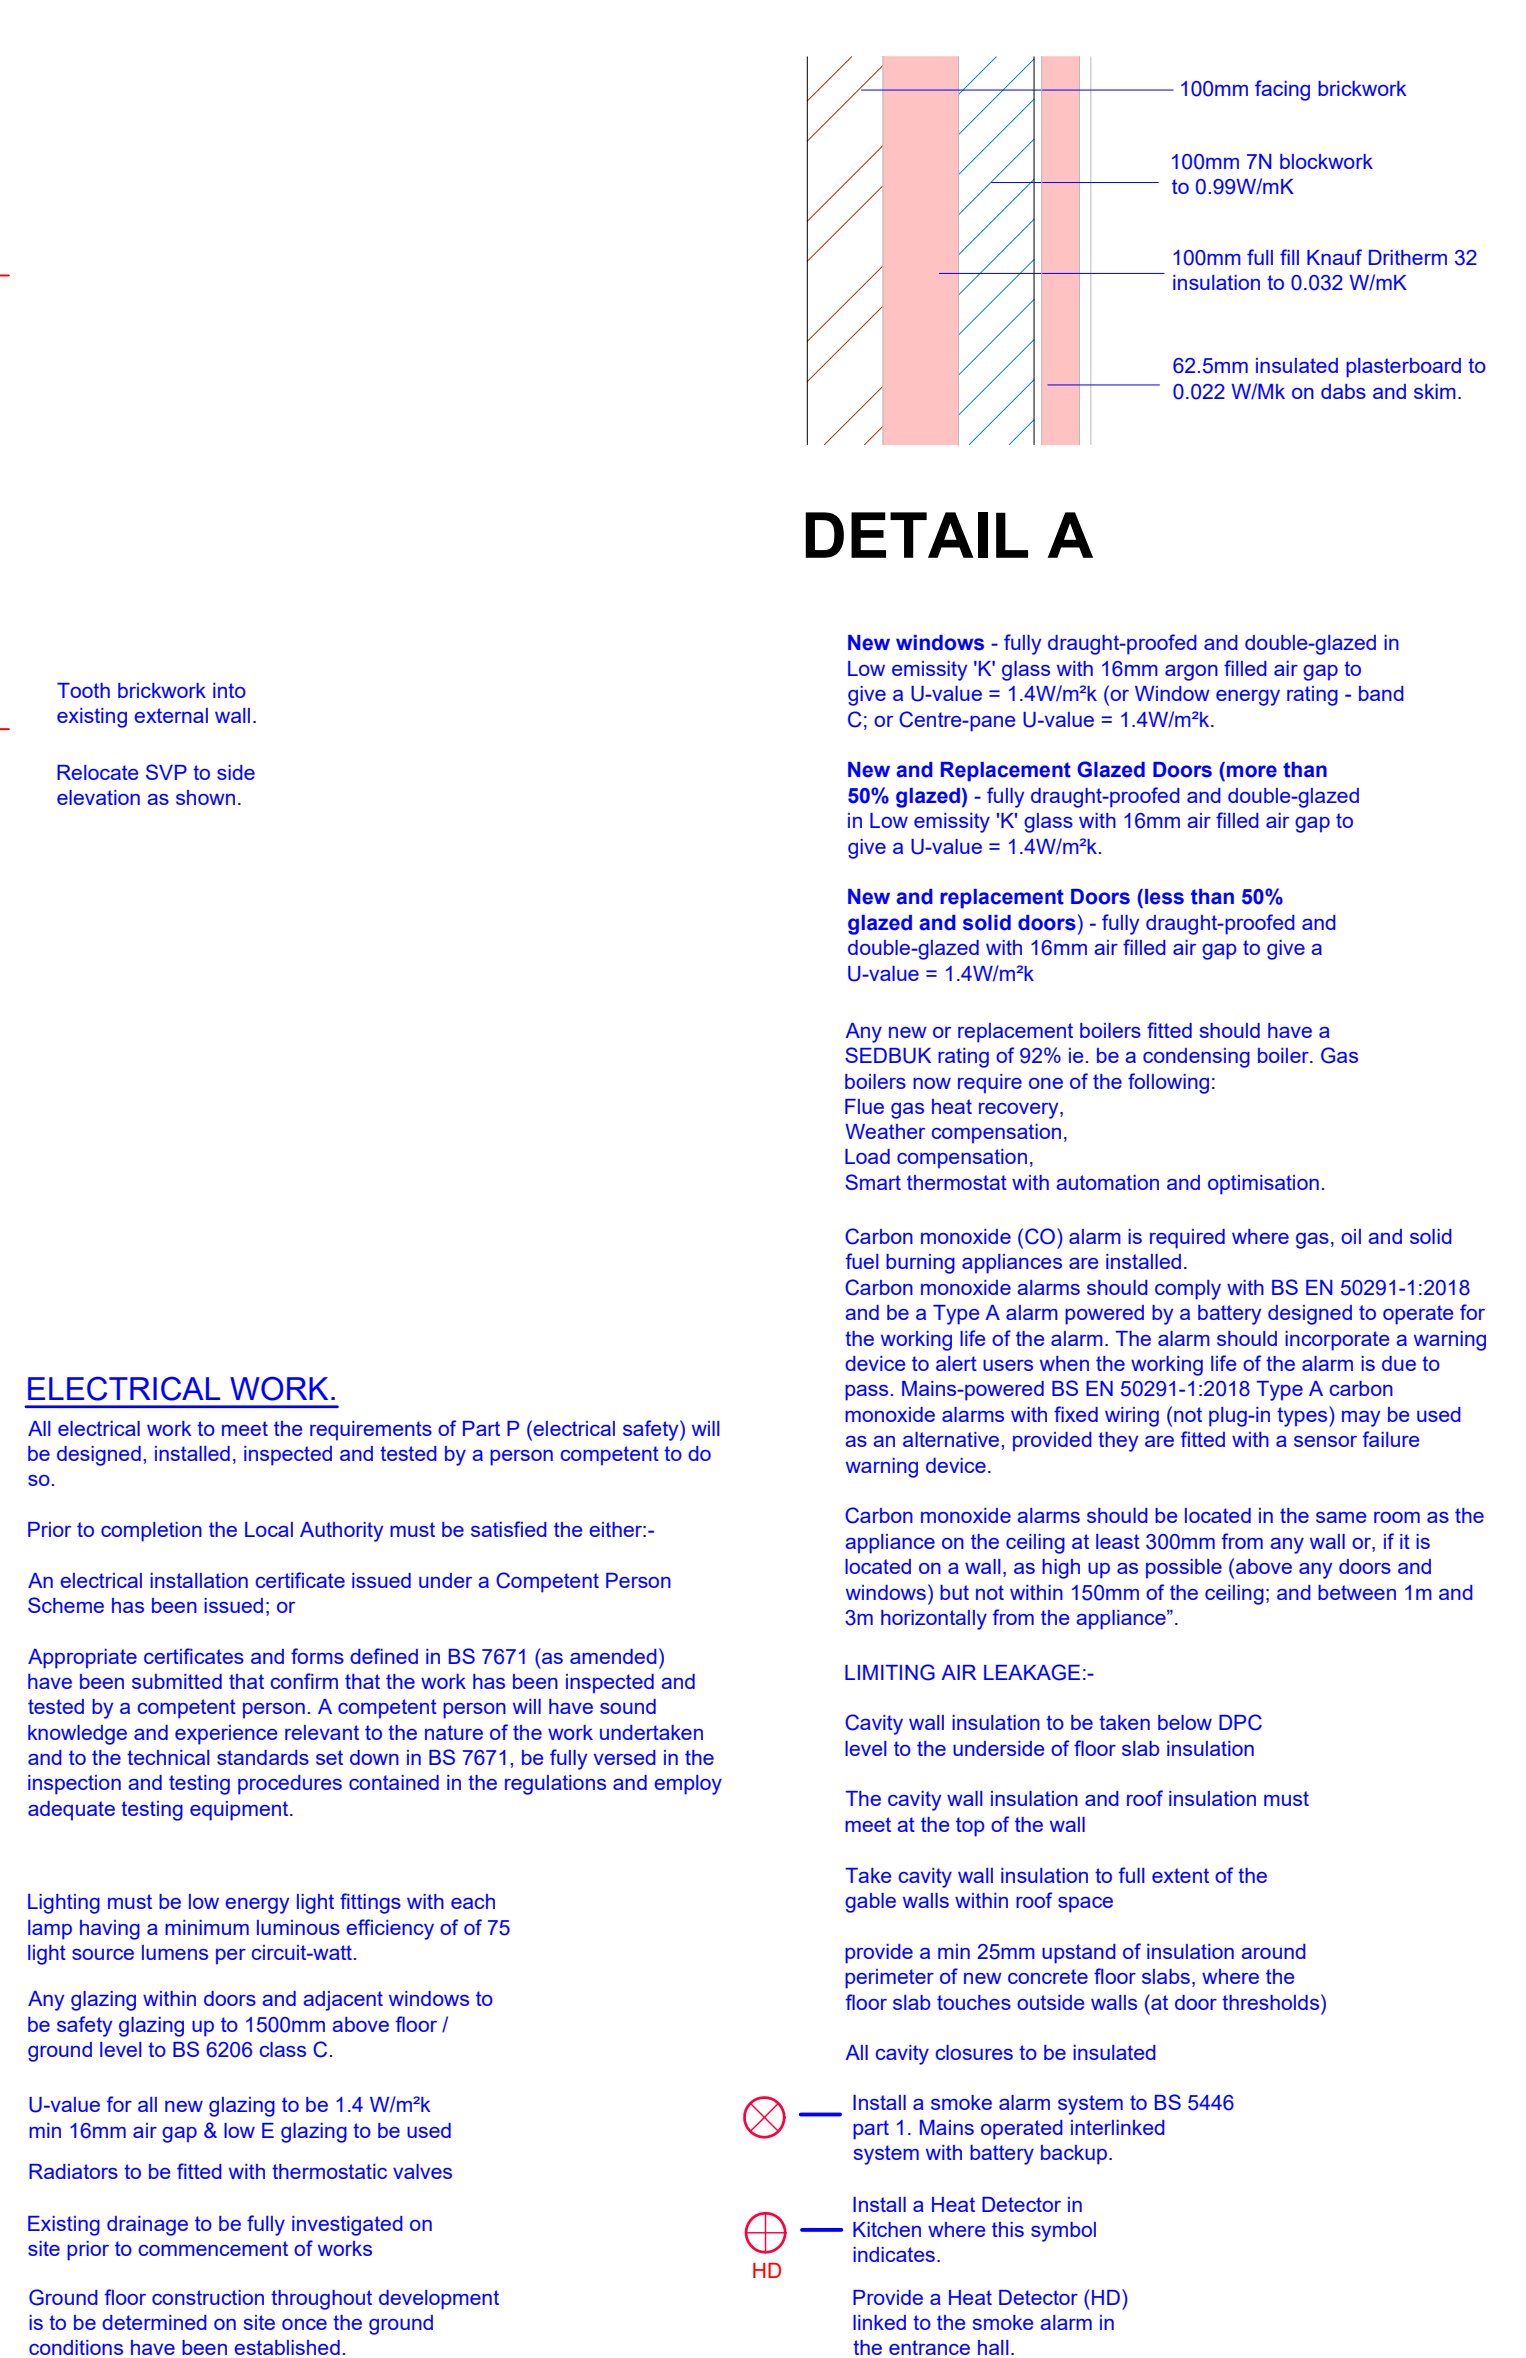

DRAWING TITLE		PROPOSED DETAILS	
		JAMES CAMPBELL ASSOCIATES LTD CHARTERED ARCHITECTURAL SERVICES  	
Campbell House 173 Rochdale Road Firgrove Rochdale OL16 3BN		Tel: 01706 354888 Mob: 07817 623183 Email: admin@jamescampbellassociates.co.uk Web: www.jamescampbellassociates.co.uk	
PROJECT		PROPOSED SINGLE STOREY REAR EXTENSION	
LOCATION		1 Turnfield Close Rochdale	
DRAWN:-	Aiden Phillips-Whalley	DRAWING NUMBER:- 23.3072.2	
DATE:-	February 2023		
SCALE:-	1:50 @ A1		
ISSUE:-			