


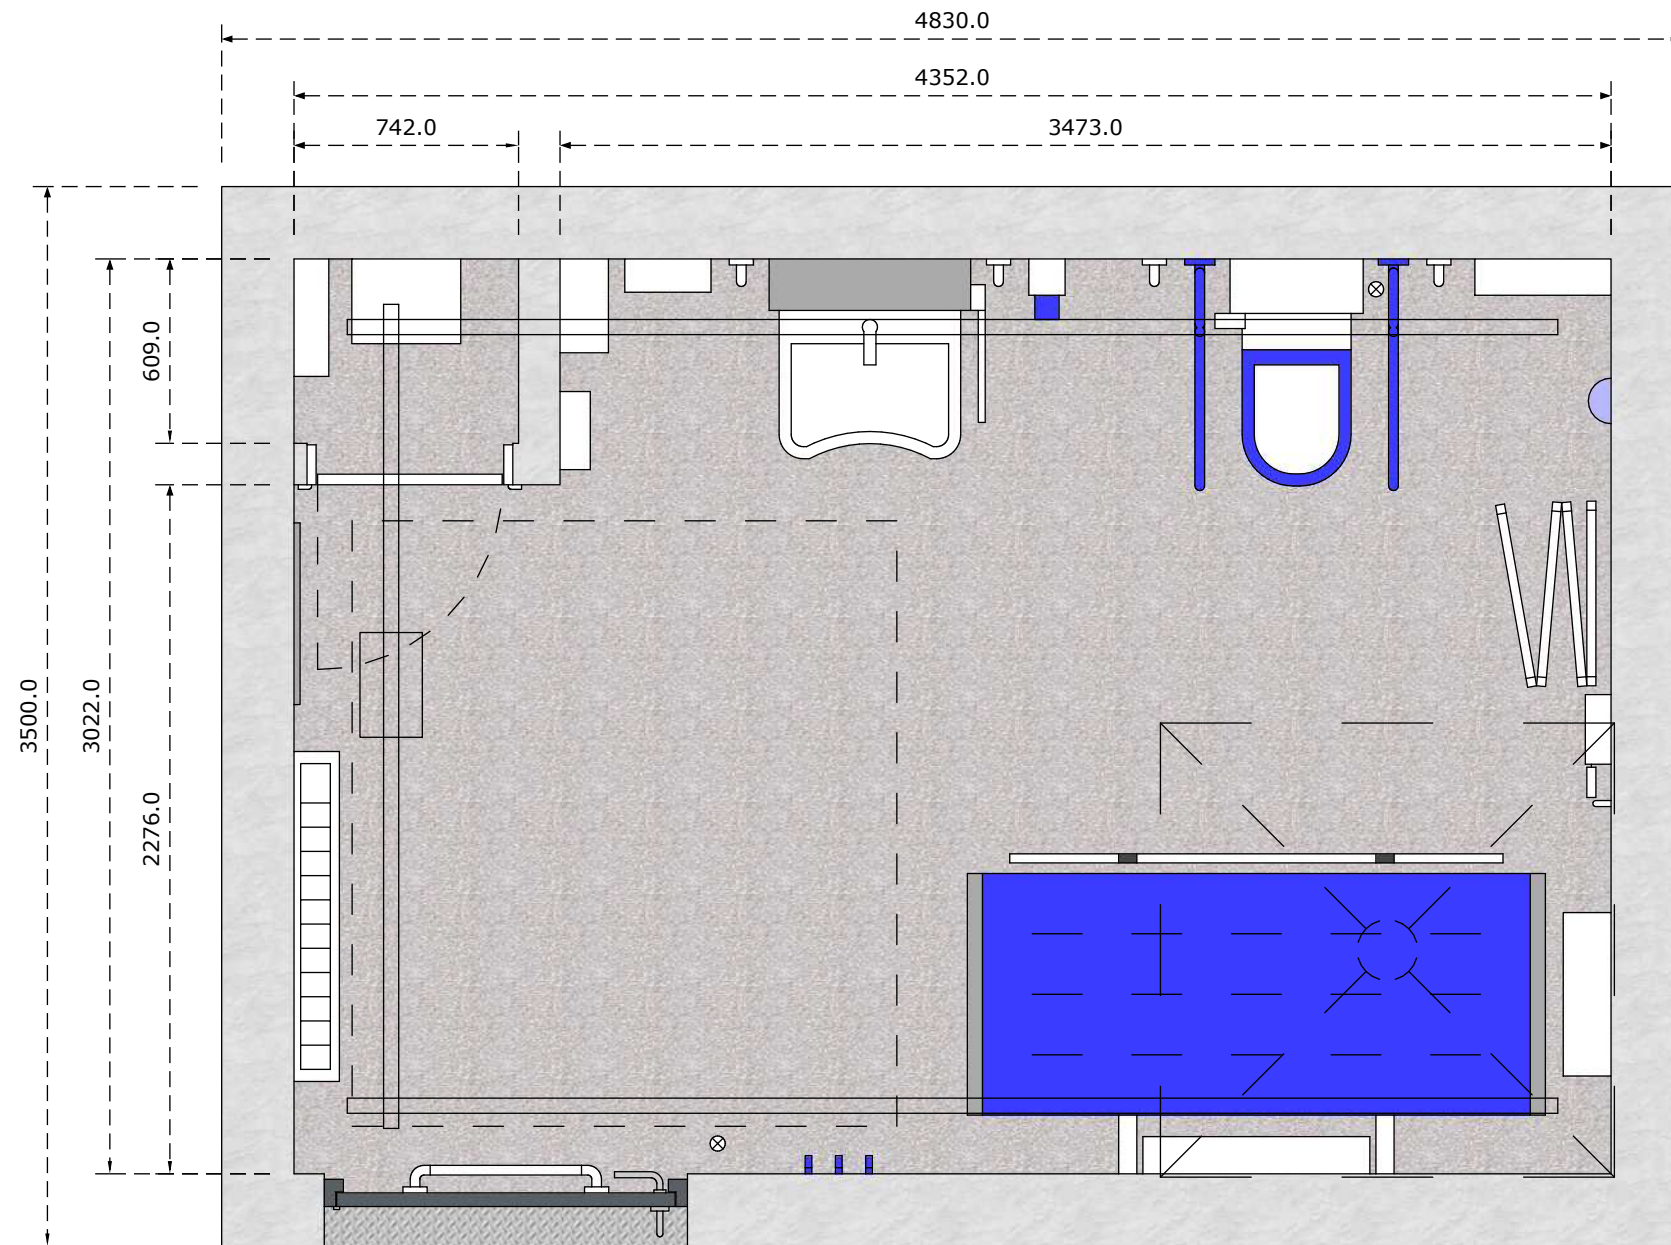

Rise Adaptations Ltd - www.riseadapt.co.uk

This document is © RISE Adaptations Ltd. No material may be used, distributed or reproduced in whole or in part without the prior written consent of RISE Adaptations Ltd. All rights reserved.

Verify all dimensions prior to works commencing. Immediately report any discrepancies to RISE Adaptations Ltd.

This document shall be read in conjunction with associated models, specifications, drawings, and related documents.

Details of project and drawings

Project name: TEMPLATE
Drawing name: Footprint





number	RADPT.0001	version	1
date	12.10.2022	revision	0
scale	1:25@A3		1.0 m

Client

TEMPLATE

Site address

TEMPLATE

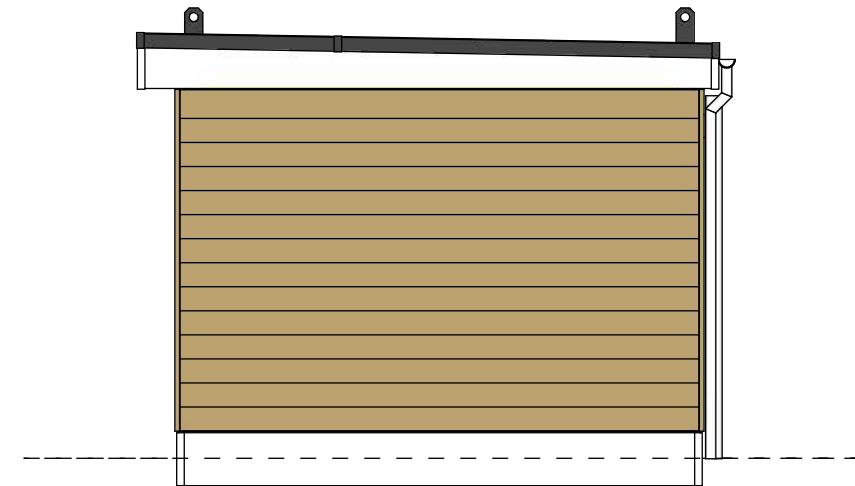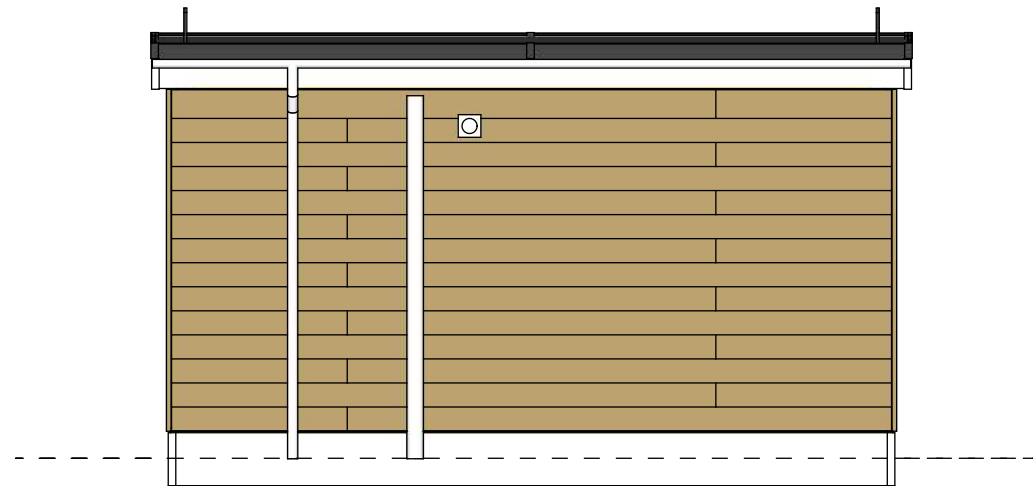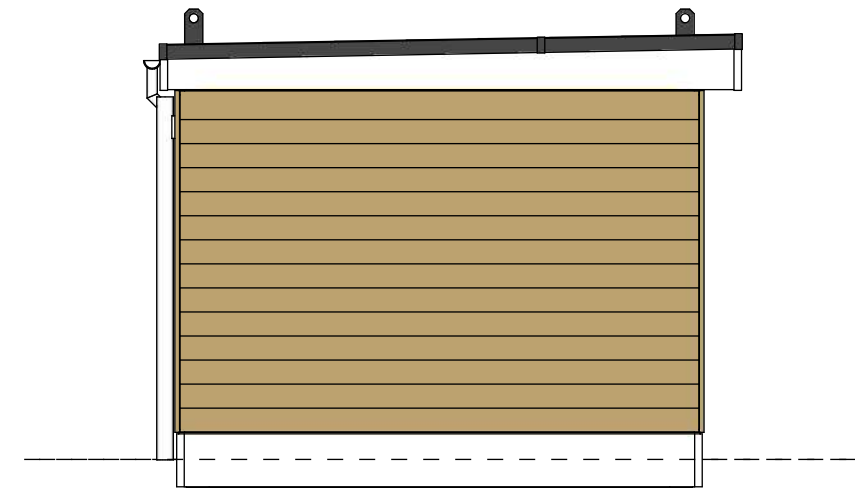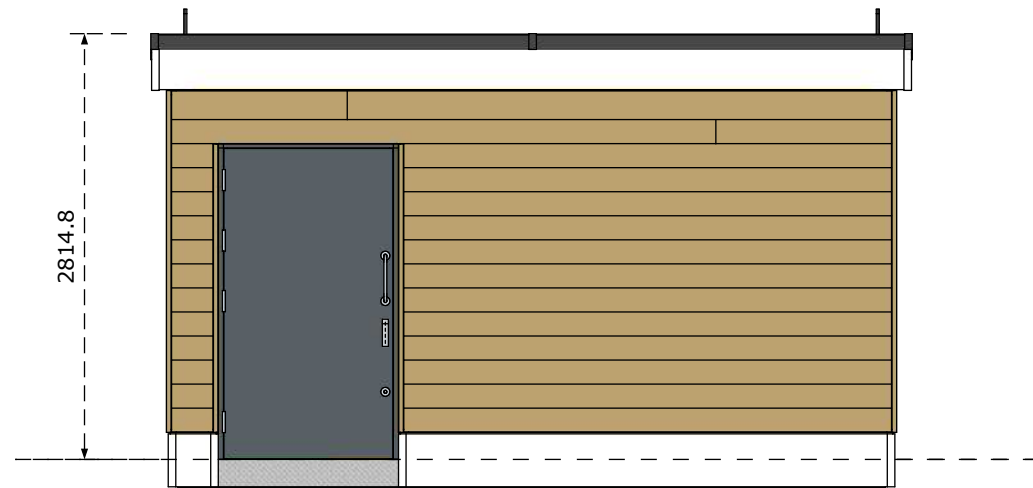

Rise Adaptations Ltd - www.riseadapt.co.uk

This document is © RISE Adaptations Ltd. No material may be used, distributed or reproduced in whole or in part without the prior written consent of RISE Adaptations Ltd. All rights reserved.

Verify all dimensions prior to works commencing. Immediately report any discrepancies to RISE Adaptations Ltd.

This document shall be read in conjunction with associated models, specifications, drawings, and related documents.

Details of project and drawings

Project name: TEMPLATE
Drawing name: Elevations

number	RADPT.0001	version	1
date	12.10.2022	revision	0
scale	1:50@A3		2.0 m

Client

TEMPLATE

Site address

TEMPLATE