


Public Footpath

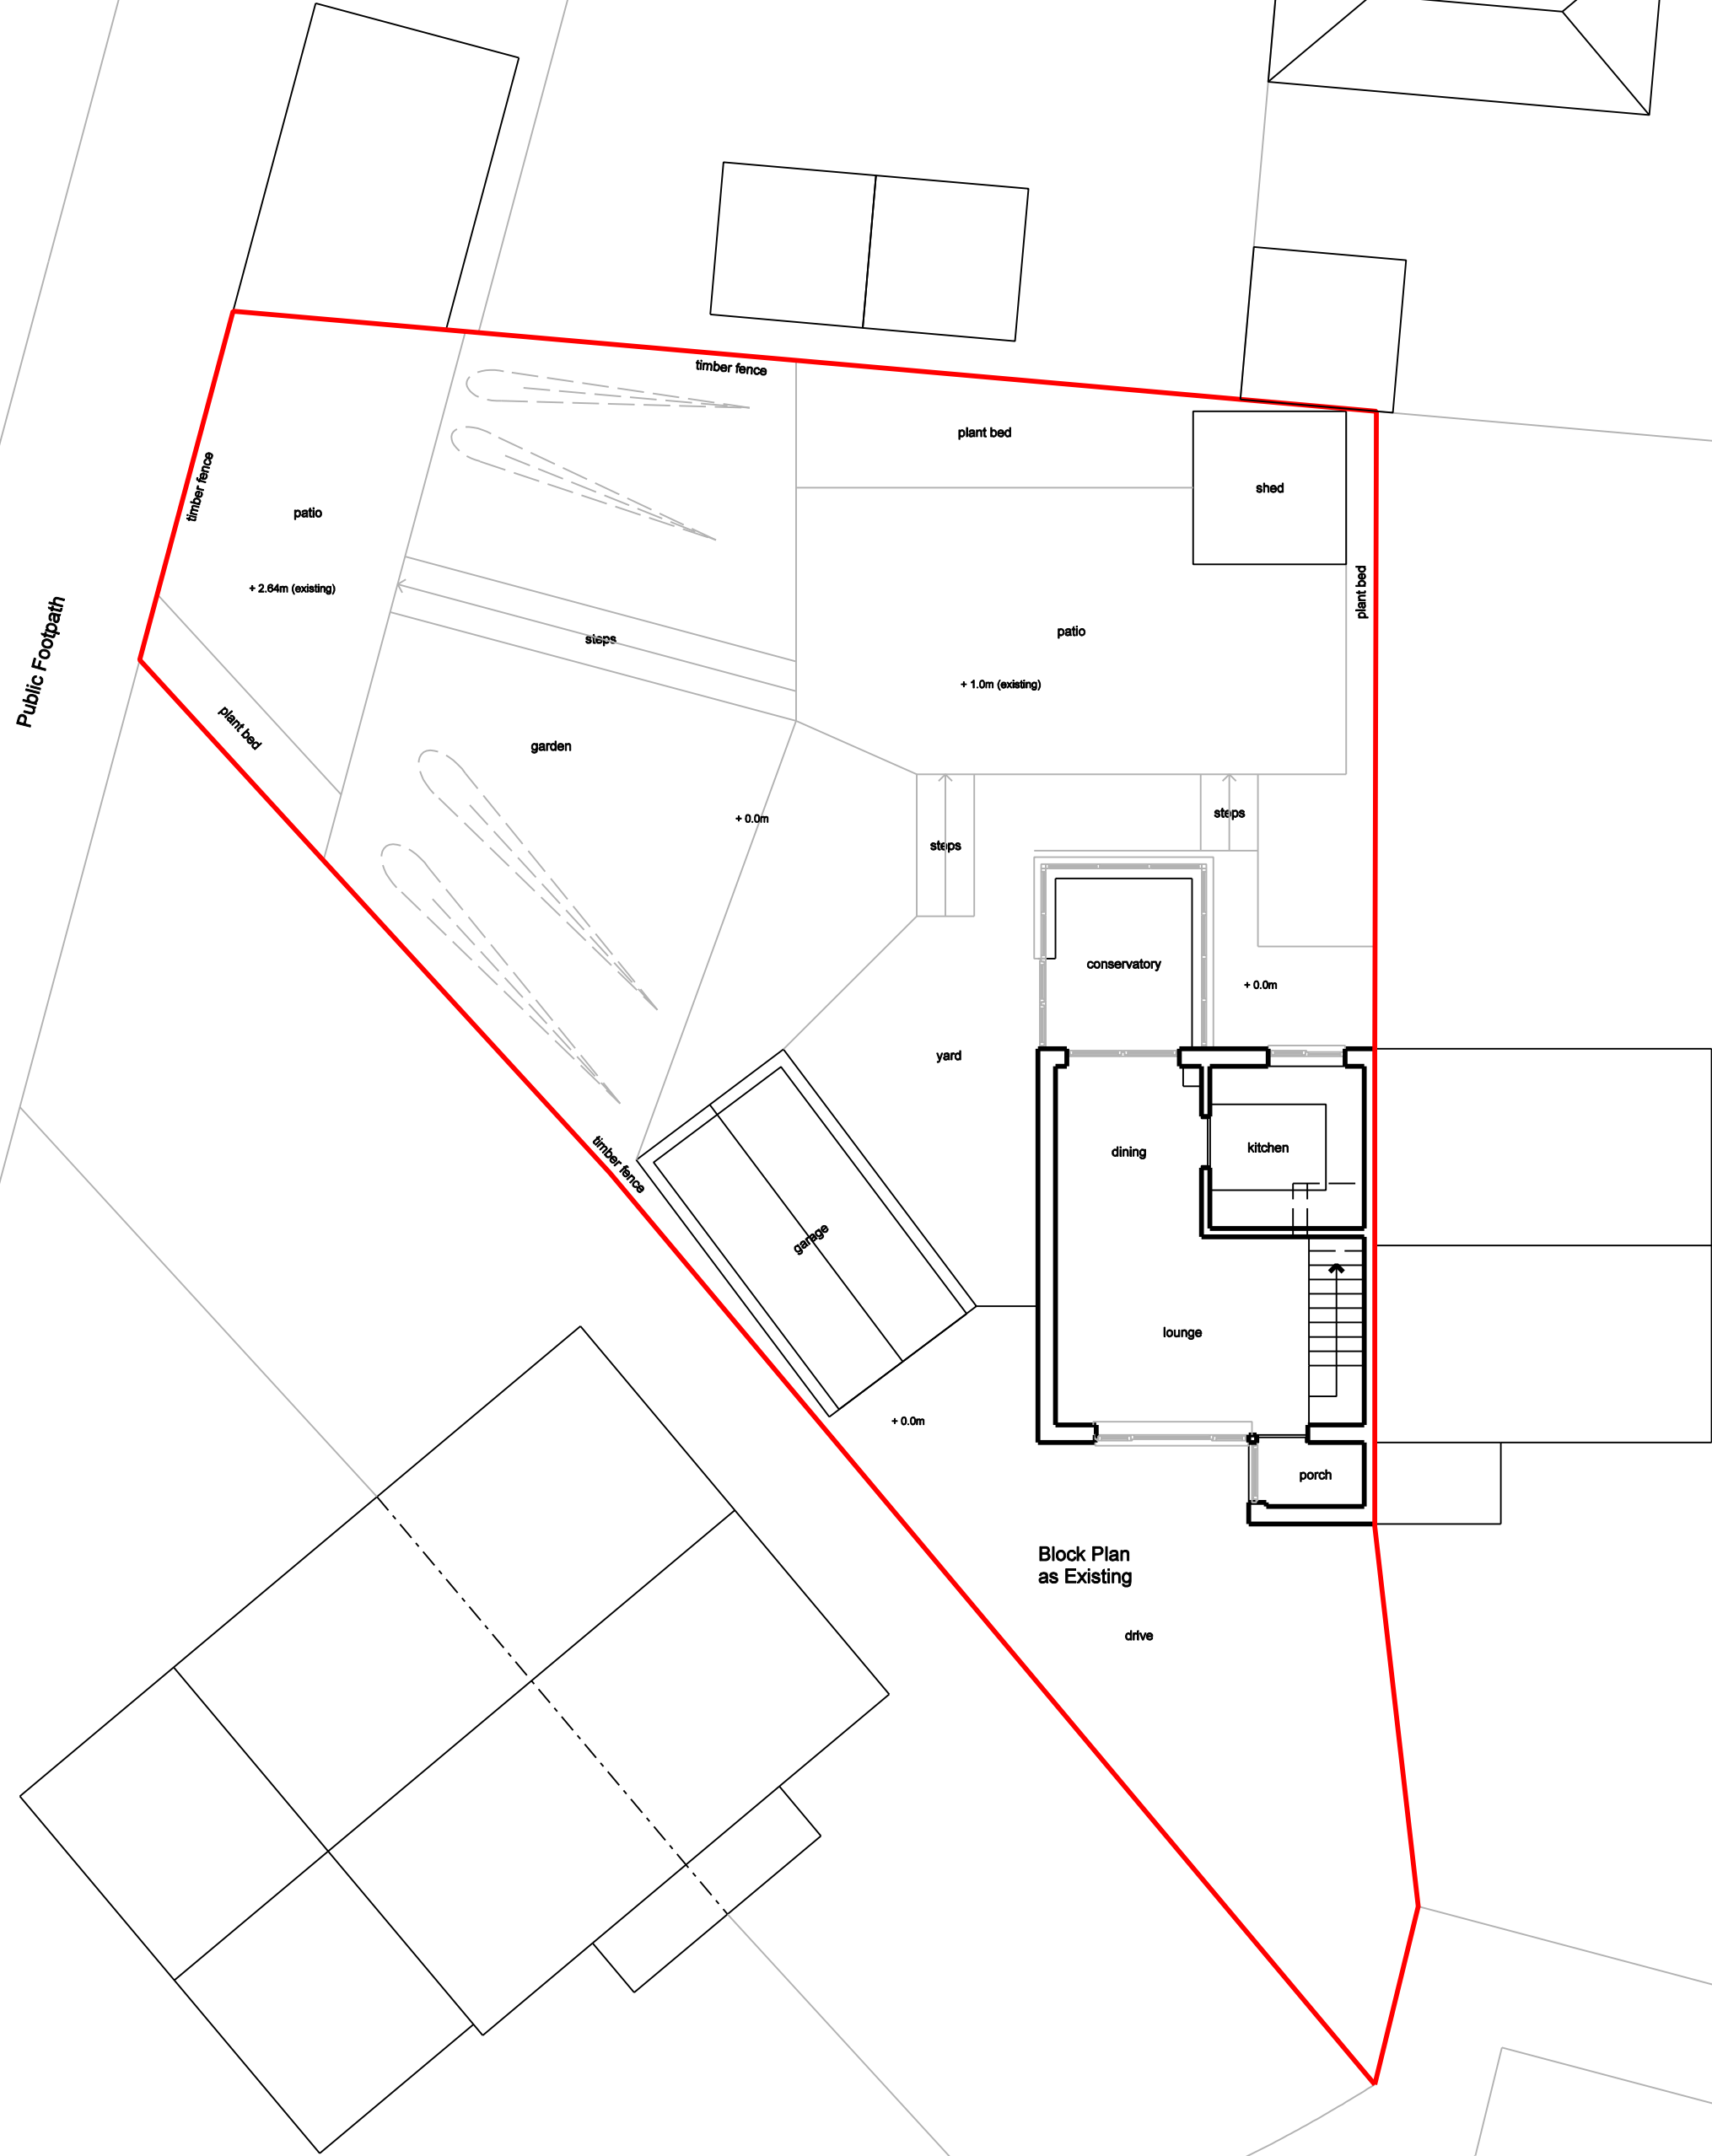


Block Plan
as Existing

Willow Avenue



Public Footpath

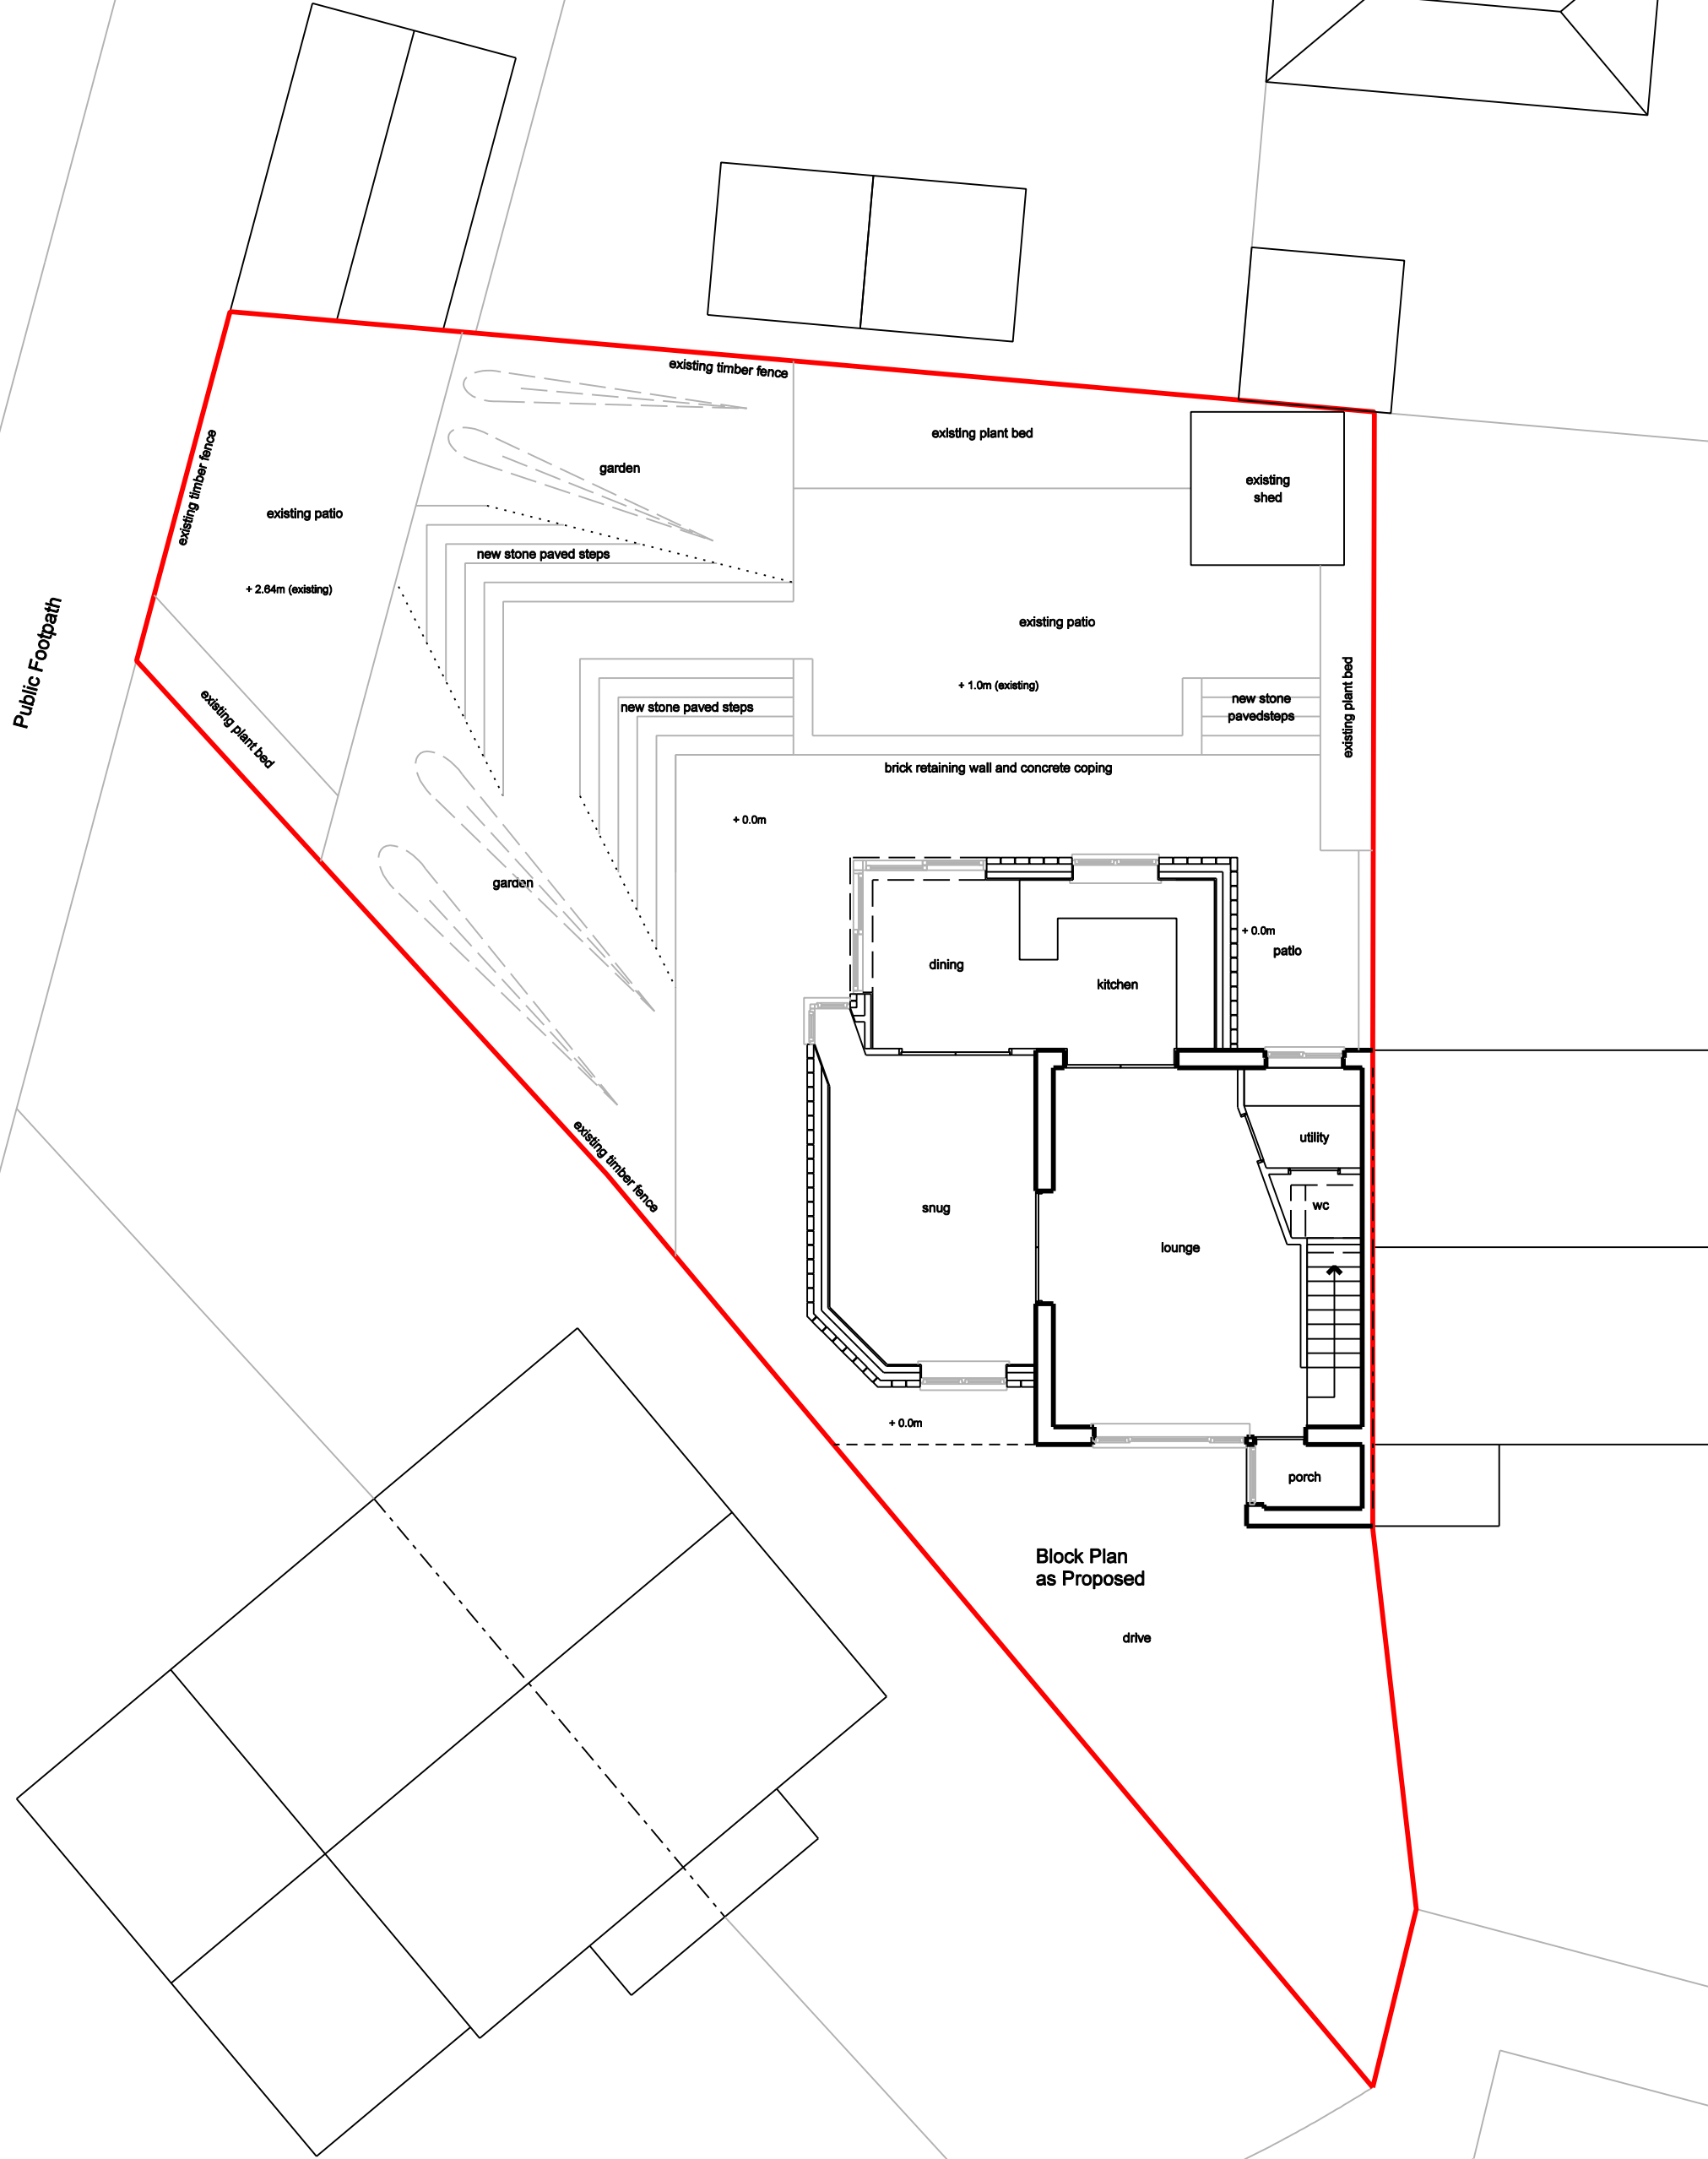

Block Plan
as Proposed

Willow Avenue

Rev. -	Description	By	Date
Project: 2-Storey Side & Rear Extensions with associated External Works			
51 Willow Avenue Middleton			
for Mr C Bowe			
Title: Blocks Plans as Existing and as Proposed			
Drawn: fmd	Date: May 2025	A K / A 3 ARCHITECTS	
Scale: 1:200 @ A3	Project No: 0706	109 South Quay Wapping Quay Liverpool L3 4BW Tel: 07965 726074 email: info@ak3.co.uk	
Drawing No: 706-P-01/02-01b	Revision: B	AK/A3 ARCHITECTS	

All dimensions to be as noted. Do not scale from this drawing. Report any discrepancies to the Architect / CA immediately. This drawing is to be read in conjunction with the complete drawings, specifications, reports, etc. prepared by AK/A3. This drawing is the copyright and property of AK/A3 and must not be copied or used in any way without prior written permission.