

PLAN
(EXISTING)

Building Design Services

M.FAROOQ
6 Stock Close
Rochdale
OL12 6BB
01706 712231
0796 7605 763

bds.

For:

MR WAEED AHMAD

PROPOSED NEW ACCESS WITH GATES

2 Stuart Street
Rochdale
OL16 5NB

Scale:

1:100 @ A3

Job No. & Sheet

1700/1

Plan

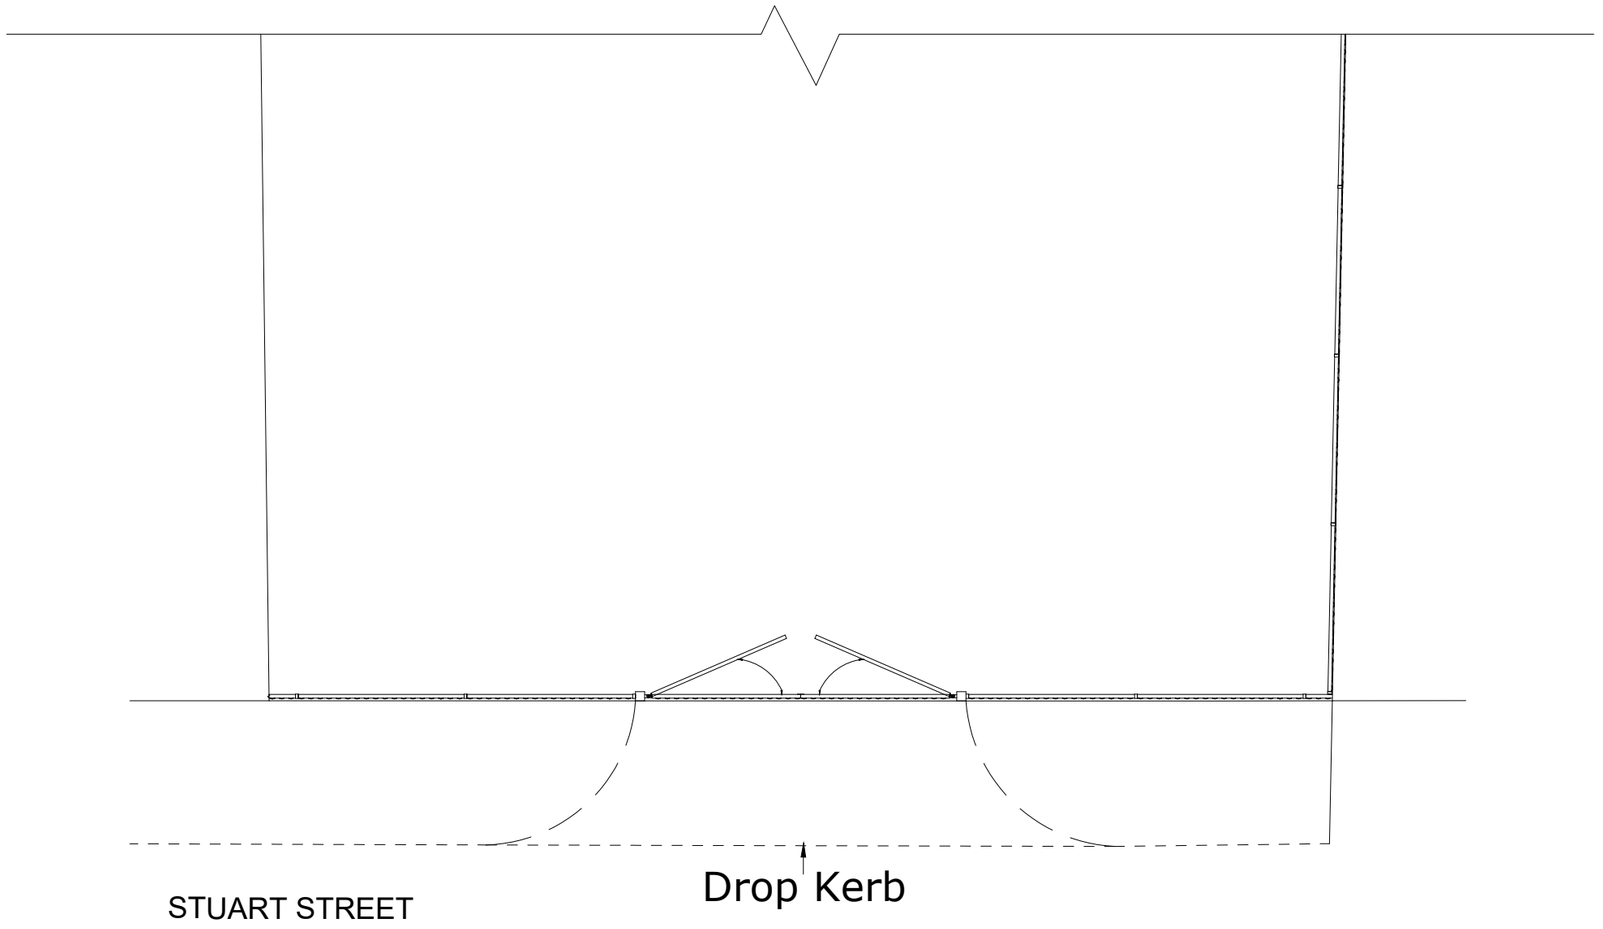

PLAN
(PROPOSED)

Building Design Services

M.FAROOQ
6 Stock Close
Rochdale
OL12 6BB
01706 712231
0796 7605 763

bds.

For:

MR WAEED AHMAD

PROPOSED NEW ACCESS WITH GATES

2 Stuart Street
Rochdale
OL16 5NB

Scale:

1:100 @ A3

Job No. & Sheet

1700/2

Plan

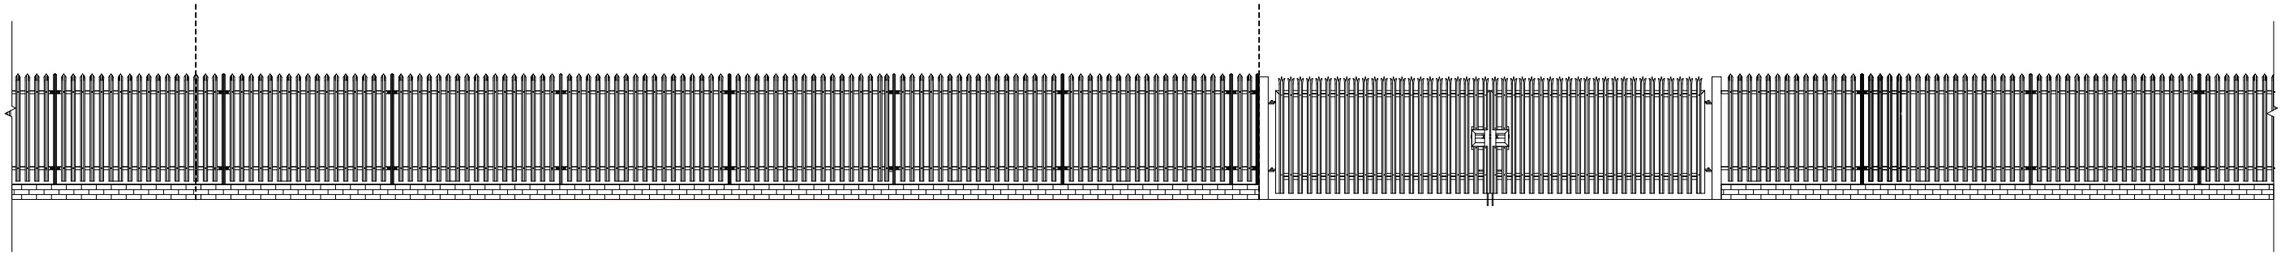

FRONT ELEVATION
(EXISTING)

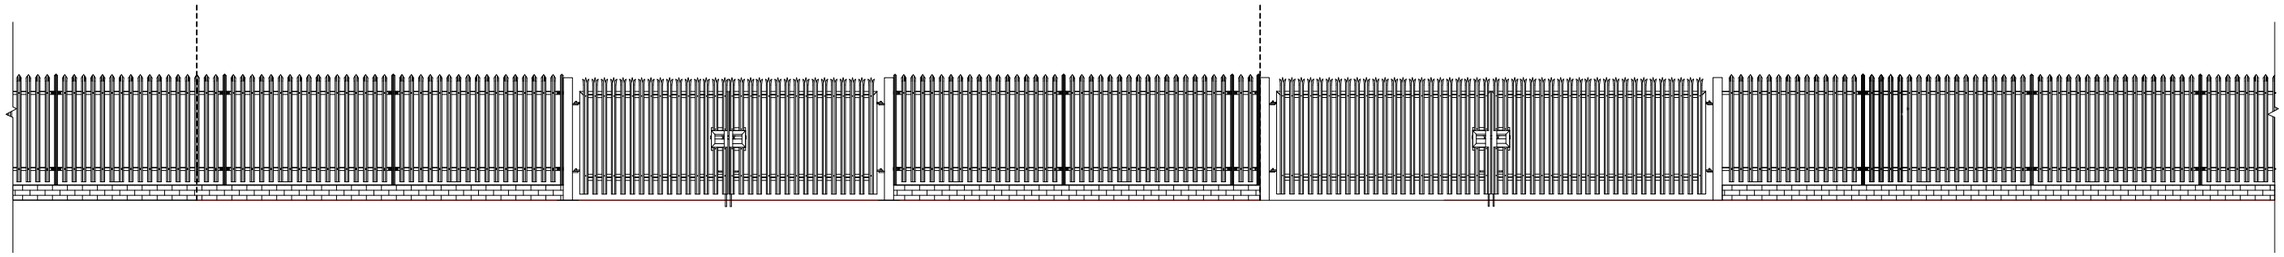

FRONT ELEVATION
(PROPOSED)

Building Design Services

M.FAROOQ
6 Stock Close
Rochdale
OL12 6BB
01706 712231
0796 7605 763

bds.

For:

MR WAEED AHMAD

PROPOSED NEW ACCESS WITH GATES

2 Stuart Street
Rochdale
OL16 5NB

Scale:

1:100 @ A3

Job No. & Sheet

1700/3

Elevation



SITE PLAN
(EXISTING)

Building Design Services

M.FAROOQ
6 Stock Close
Rochdale
OL12 6BB
01706 712231
0796 7605 763

bds.

For:

MR WAEED AHMAD

PROPOSED NEW ACCESS WITH GATES

2 Stuart Street
Rochdale
OL16 5NB

Scale:

1:500 @ A3

Job No. & Sheet

1700/4

Site Plan

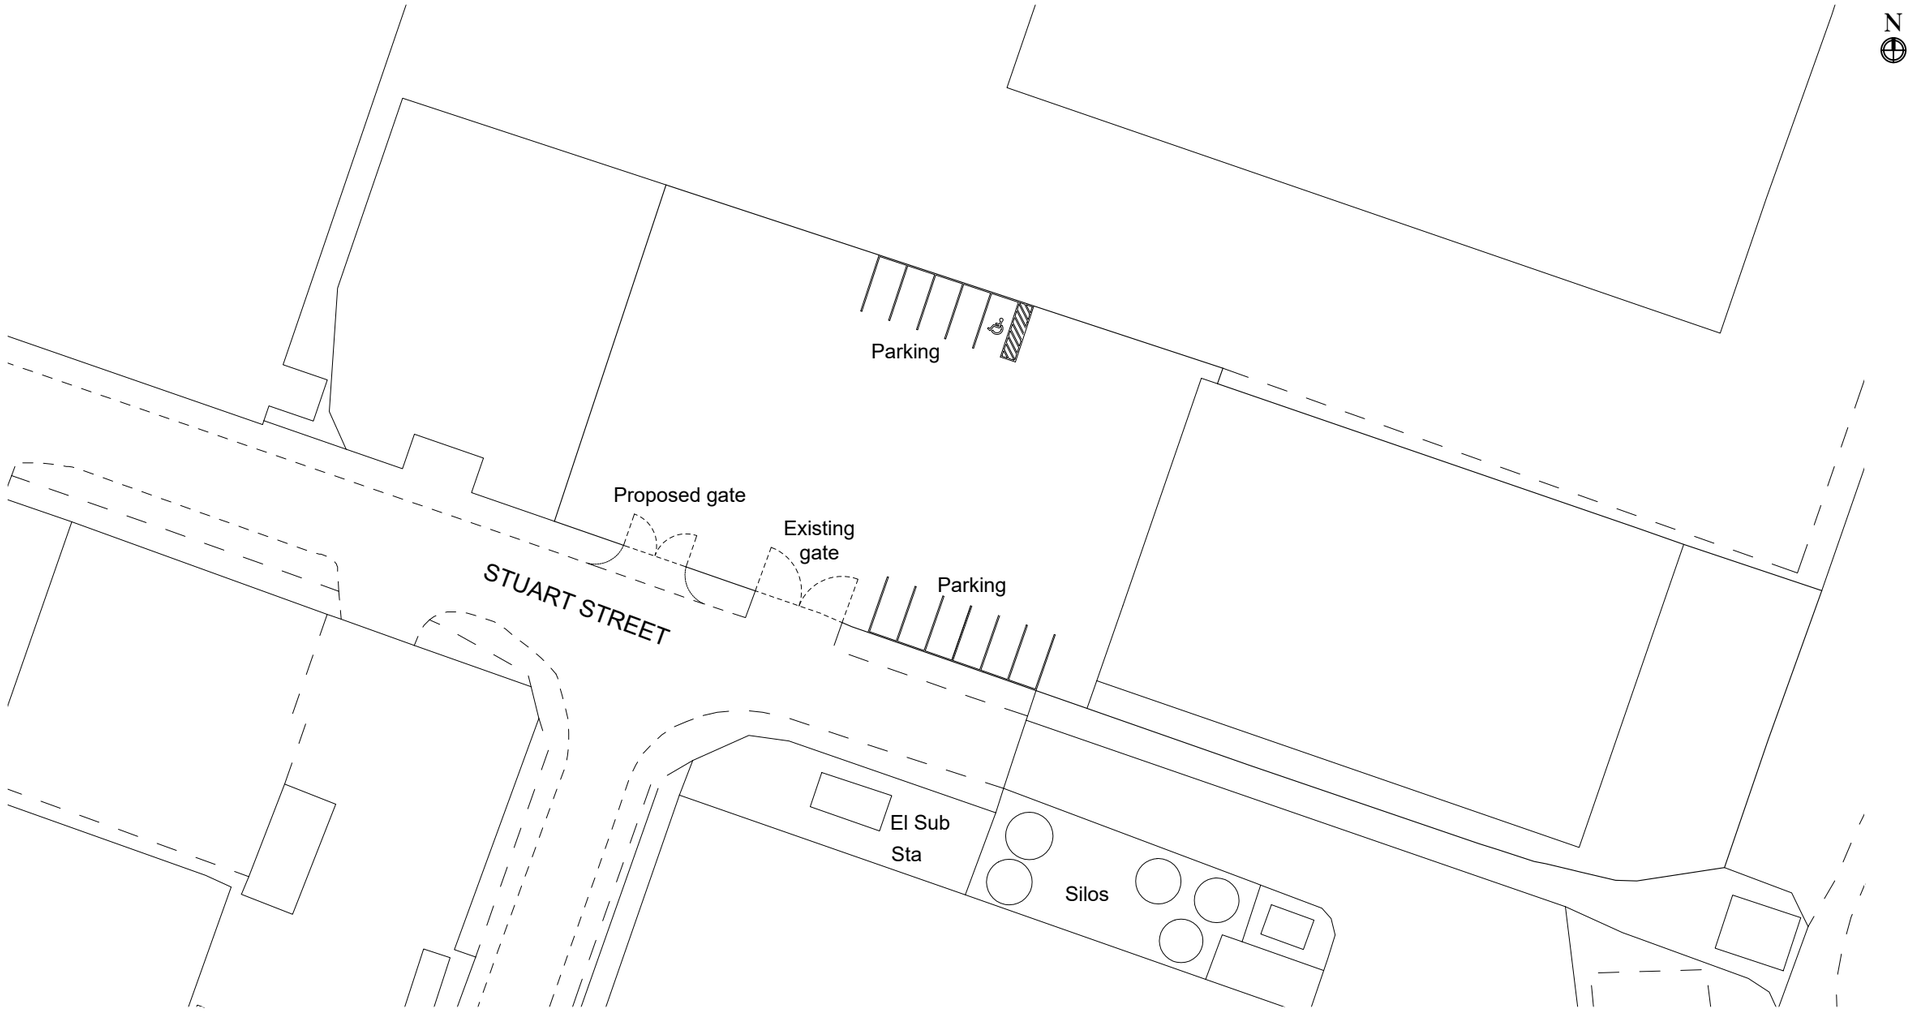

SITE PLAN
(PROPOSED)

Building Design Services

M.FAROOQ
6 Stock Close
Rochdale
OL12 6BB
01706 712231
0796 7605 763

bds.

For:

MR WAEED AHMAD

PROPOSED NEW ACCESS WITH GATES

2 Stuart Street
Rochdale
OL16 5NB

Scale:

1:500 @ A3

Job No. & Sheet

1700/5

Site Plan