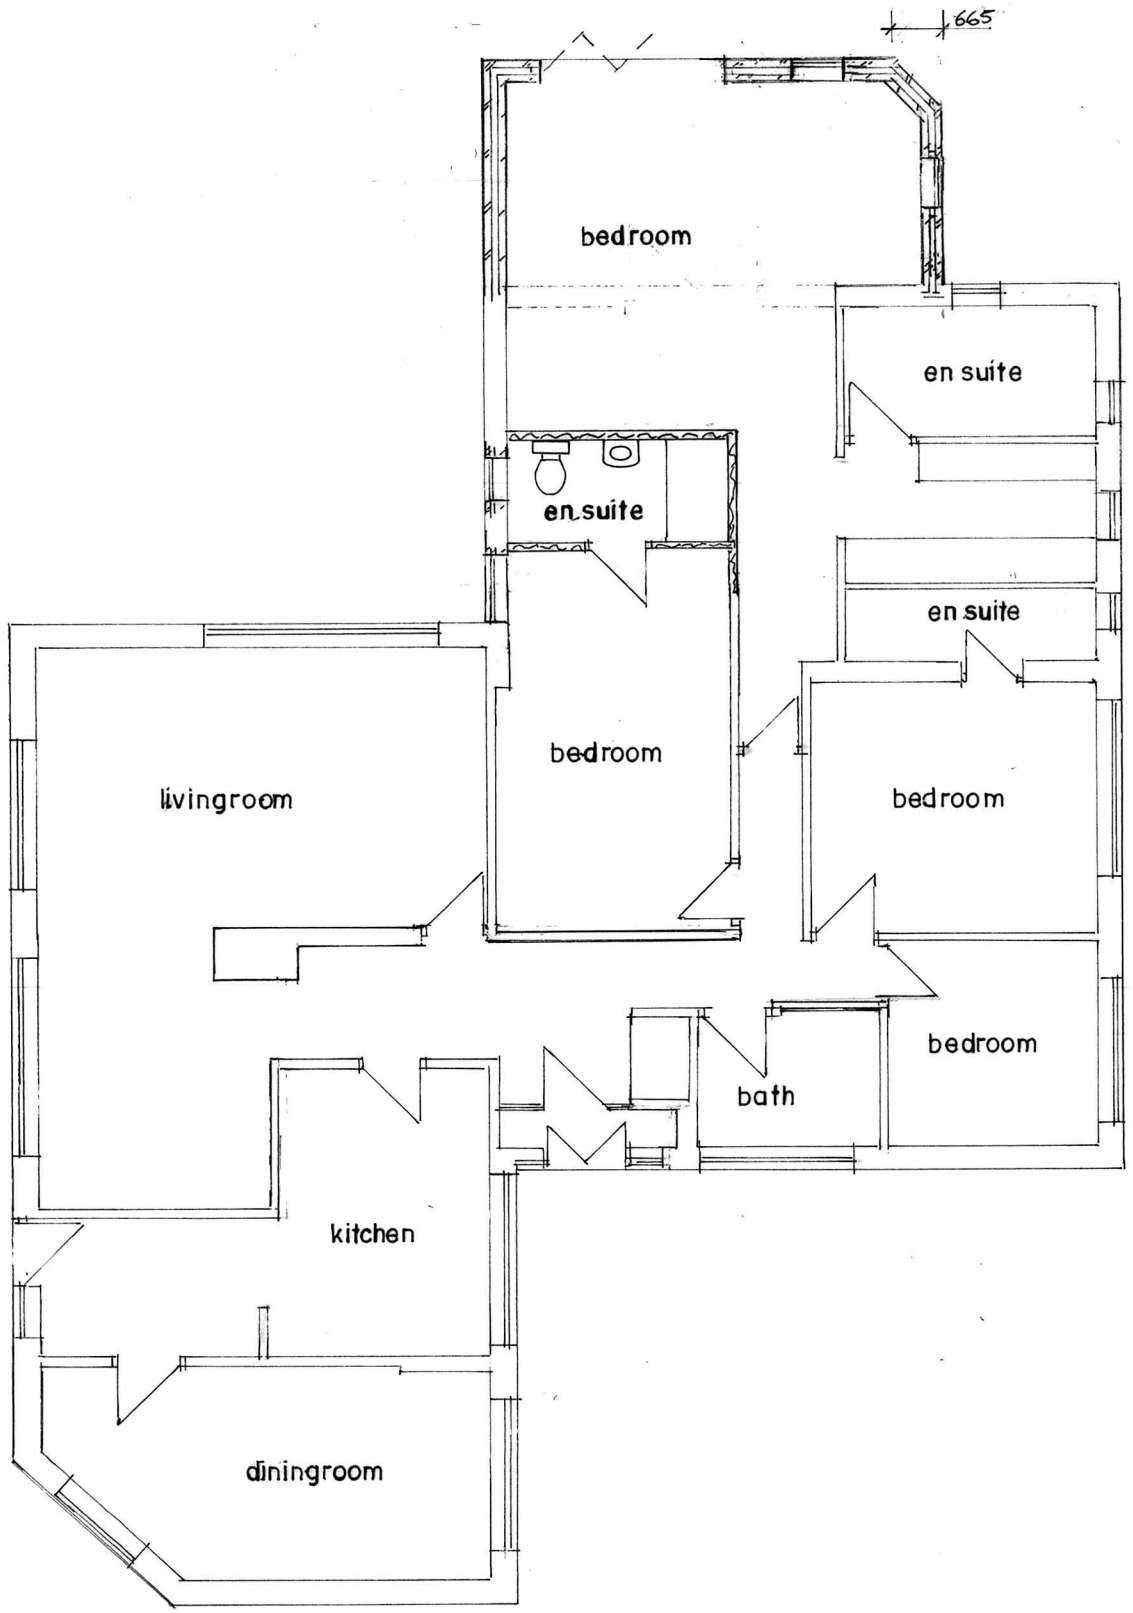

GROUND FLOOR PLAN
(PROPOSED)

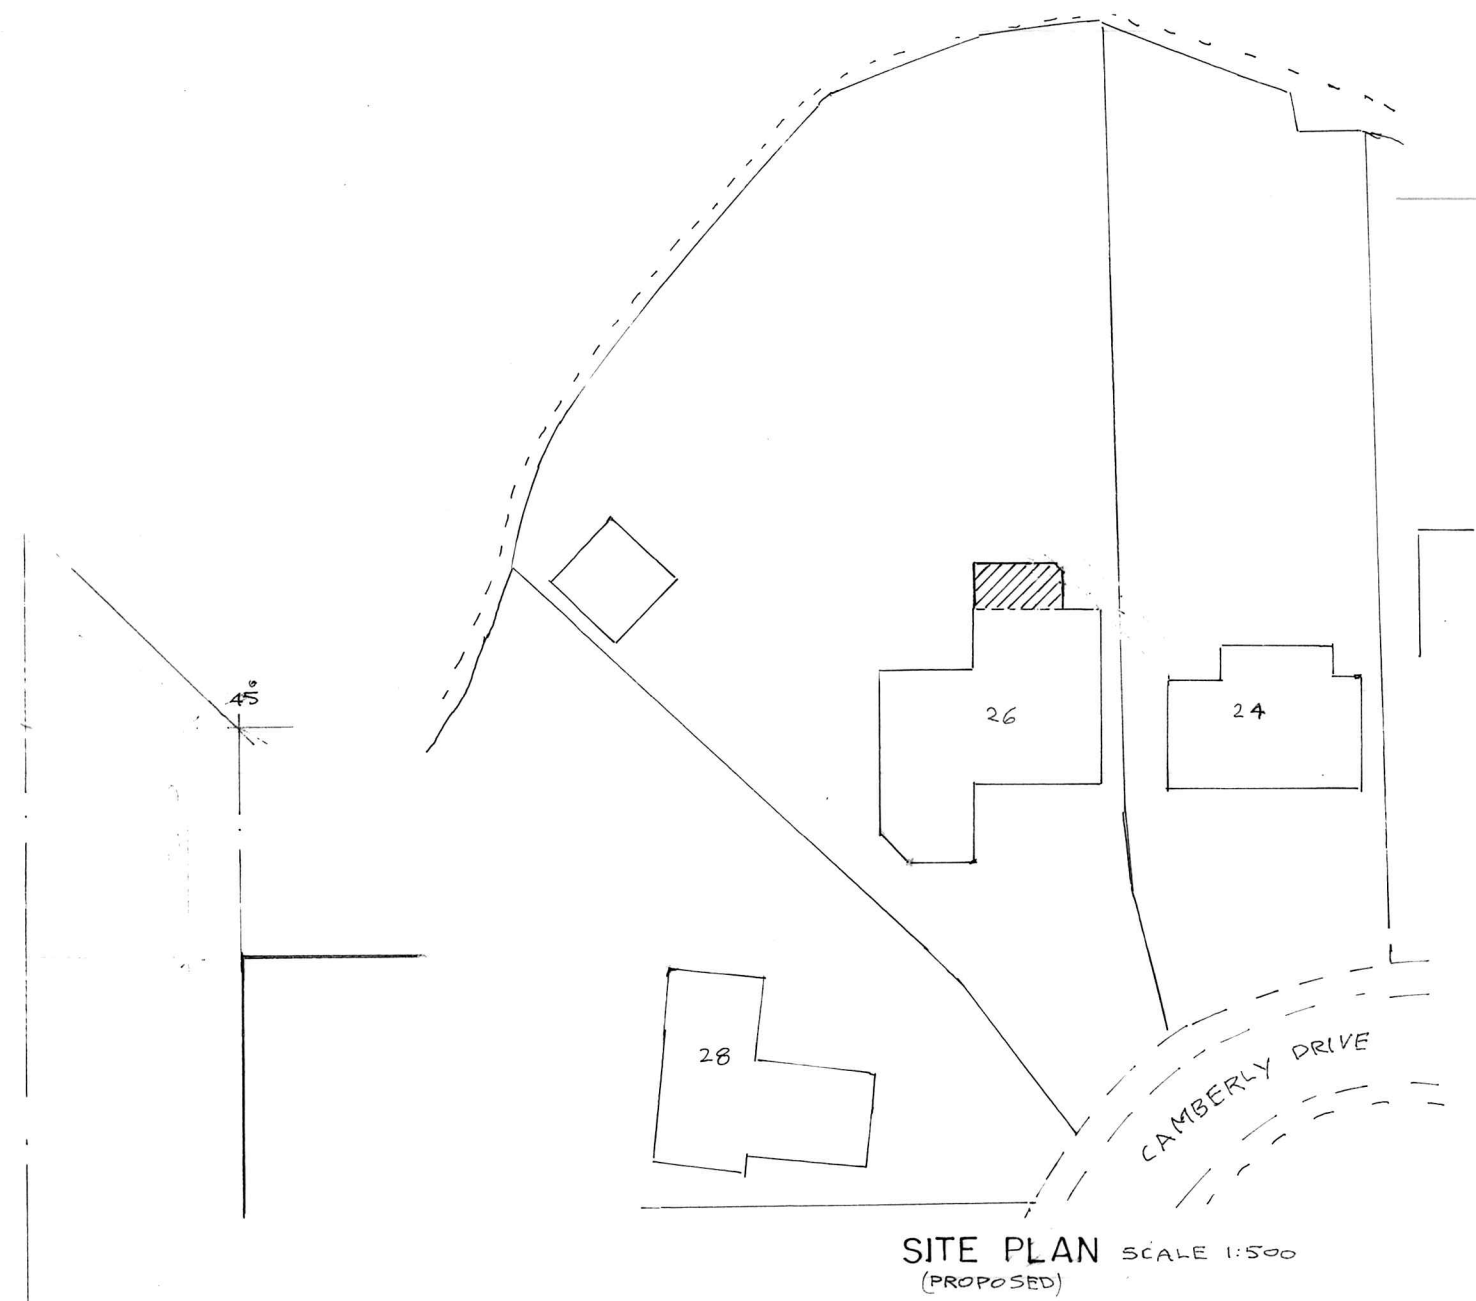

SITE PLAN SCALE 1:500
(PROPOSED)

BUILDING DESIGN SERVICES
M. FAROOQ
6 Stock Close, Shawclough, Rochdale OL12 6BB
Tel: 01706 712231 Mob: 07967605763

PROPOSED SINGLE STOREY REAR EXTENSION AT 26 CAMBERLEY DRIVE BAMFORD ROCHDALE OL11 4AZ

For: Mr & Mrs SOHAIL SABIR

Plan	*Scale 1:100*	**1656 /2**

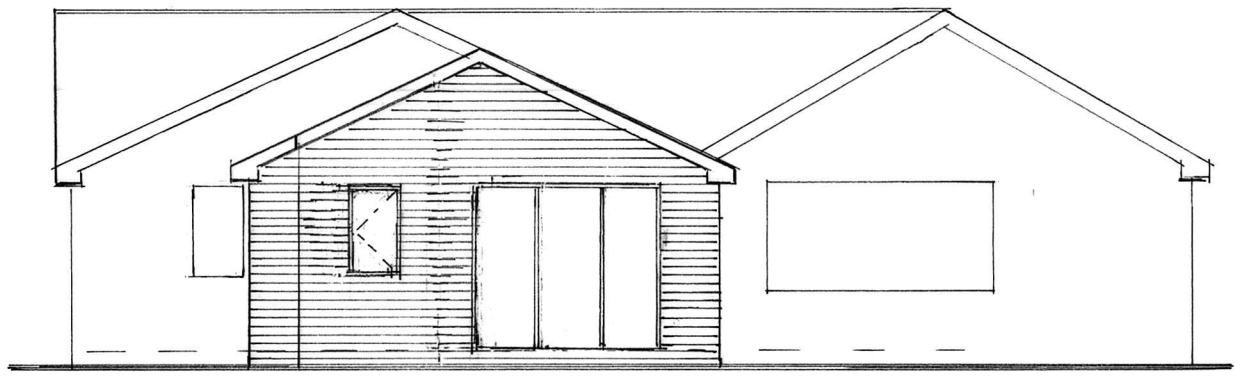

REAR ELEVATION
(PROPOSED)

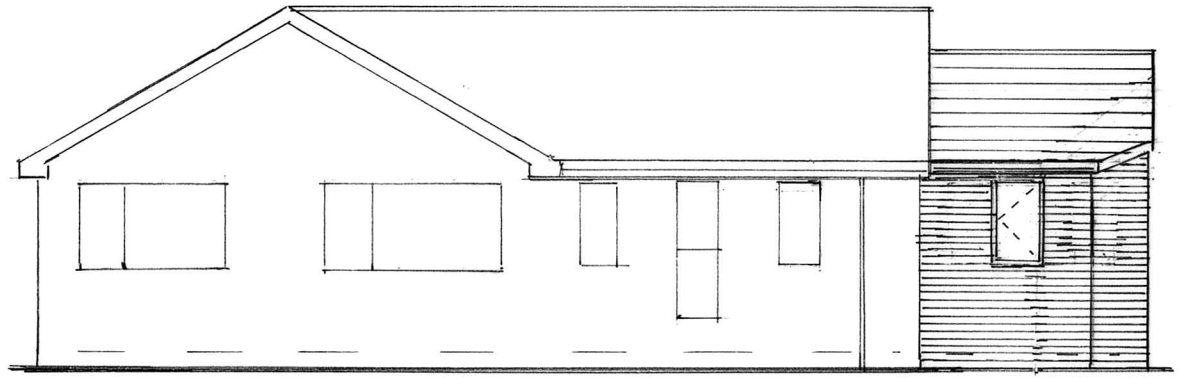

SIDE ELEVATION
(PROPOSED)

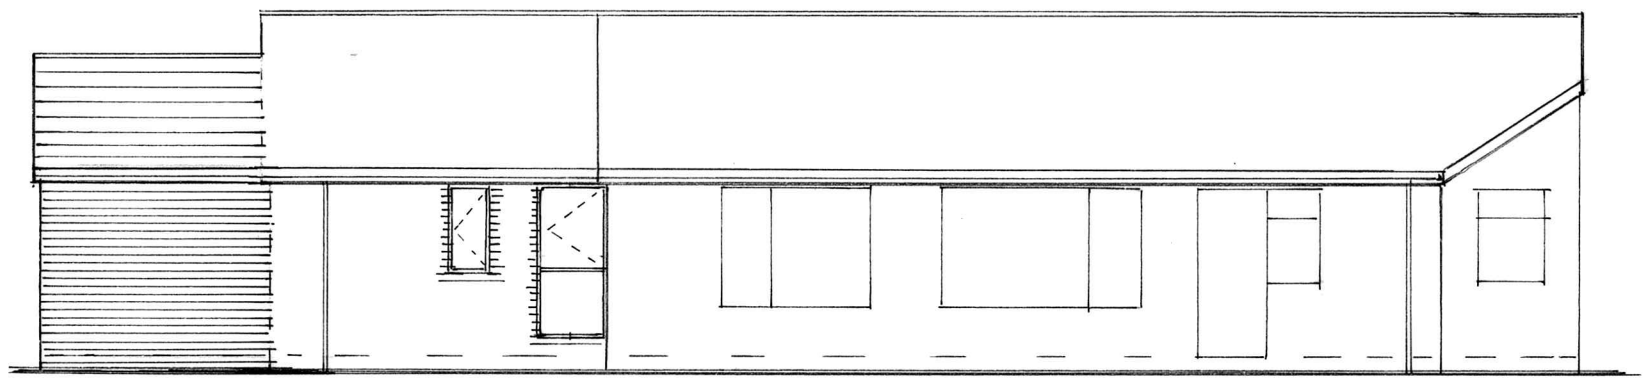

SIDE ELEVATION
(PROPOSED)

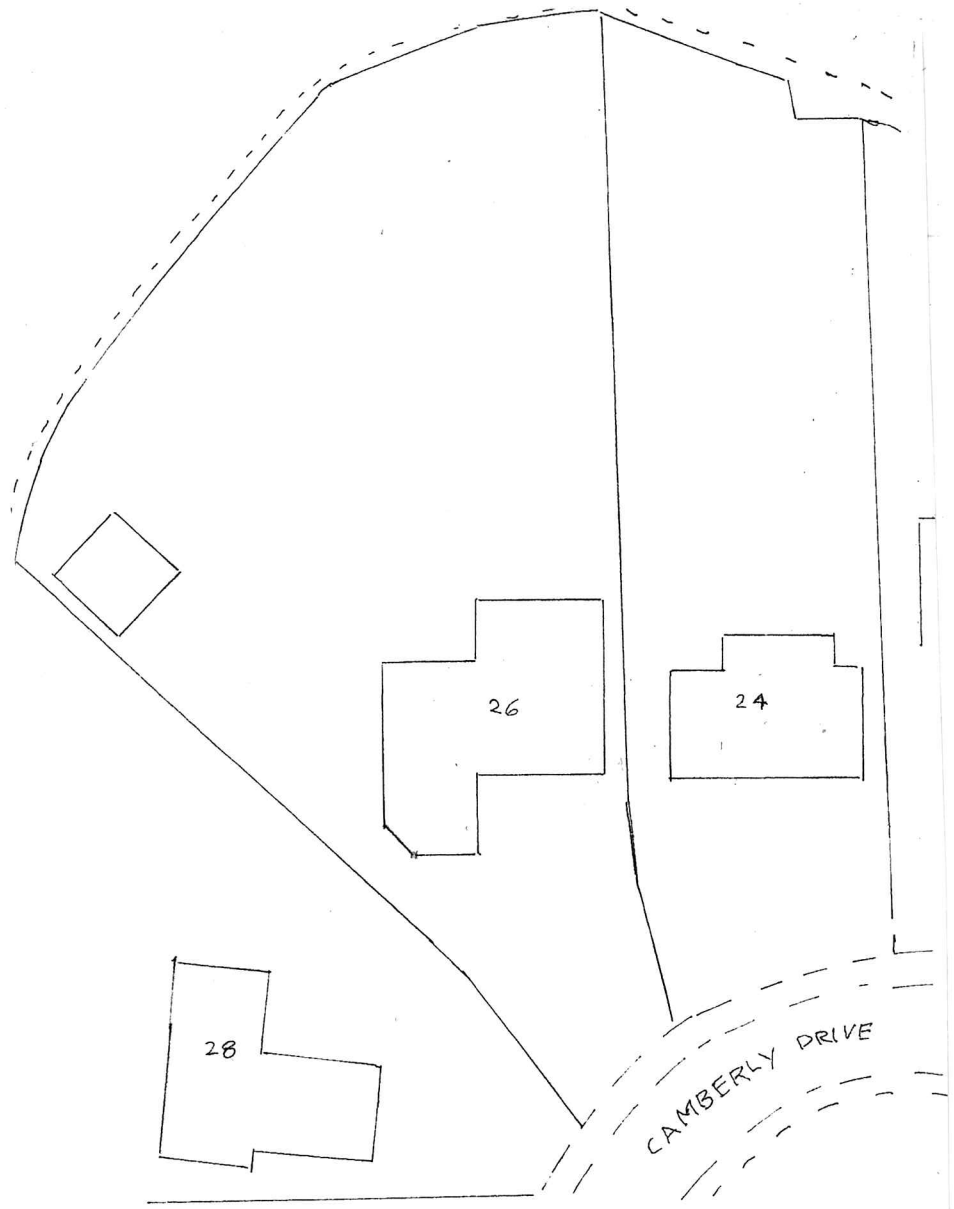

SITE PLAN SCALE 1:500
(EXISTING)

BUILDING DESIGN SERVICES
M. FAROOQ
6 Stock Close, Shawclough, Rochdale OL12 6BB
Tel: 01706 712231 Mob: 07967605763

PROPOSED SINGLE STOREY REAR EXTENSION AT 26 CAMBERLEY DRIVE BAMFORD ROCHDALE OL11 4AZ

For: Mr & Mrs SOHAIL SABIR

Elevation	*Scale 1:100*	**1656 /3**