

Proposed Front Elevation Looking From South-West

Scale 1:50

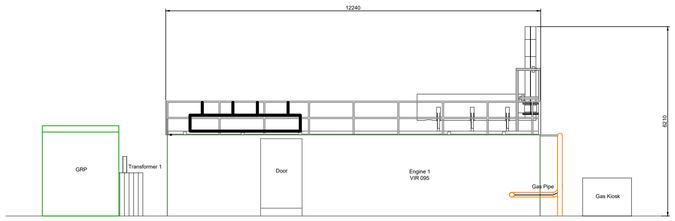

Proposed Side Elevation of engine No.1 Looking From North-West

Scale 1:50

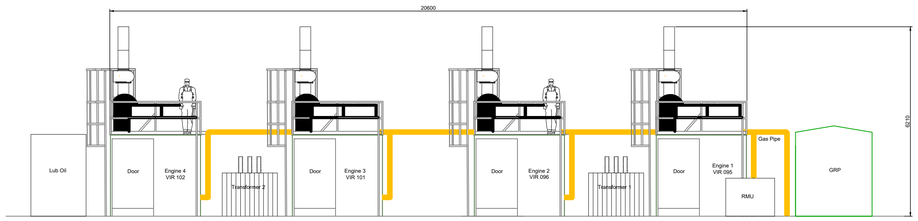

Proposed Rear Elevation Looking From North-East

Scale 1:50

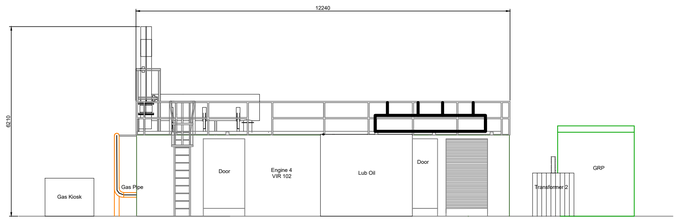

Proposed Side Elevation of Engine No.4 Looking From South-East

Scale 1:50

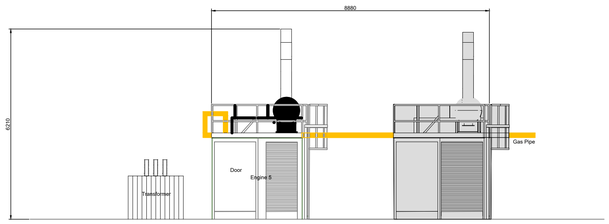

Proposed Front Elevation of Engine No.5 Looking From North-East

Scale 1:50

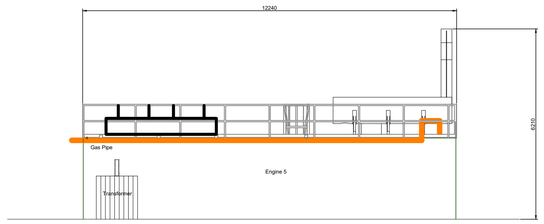

Proposed Side Elevation of Engine No.5 Looking From South-East

Scale 1:50

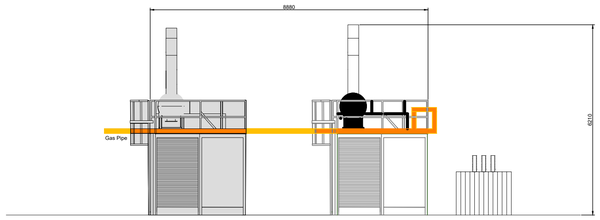

Proposed Rear Elevation of Engine No.5 Looking From South-West

Scale 1:50

0m 5m 10m

Viridor

Challock ENERGY

SITE NAME

Pilsworth North Landfill Site

DRAWING TITLE

Proposed Elevations

SCALE 1:100@A1

O/DATE 15/07/2020

O/DRN

O/APP

0420-PILS-002

REVISION		
DRN	APP	DATE
DRAWING BASED UPON :		