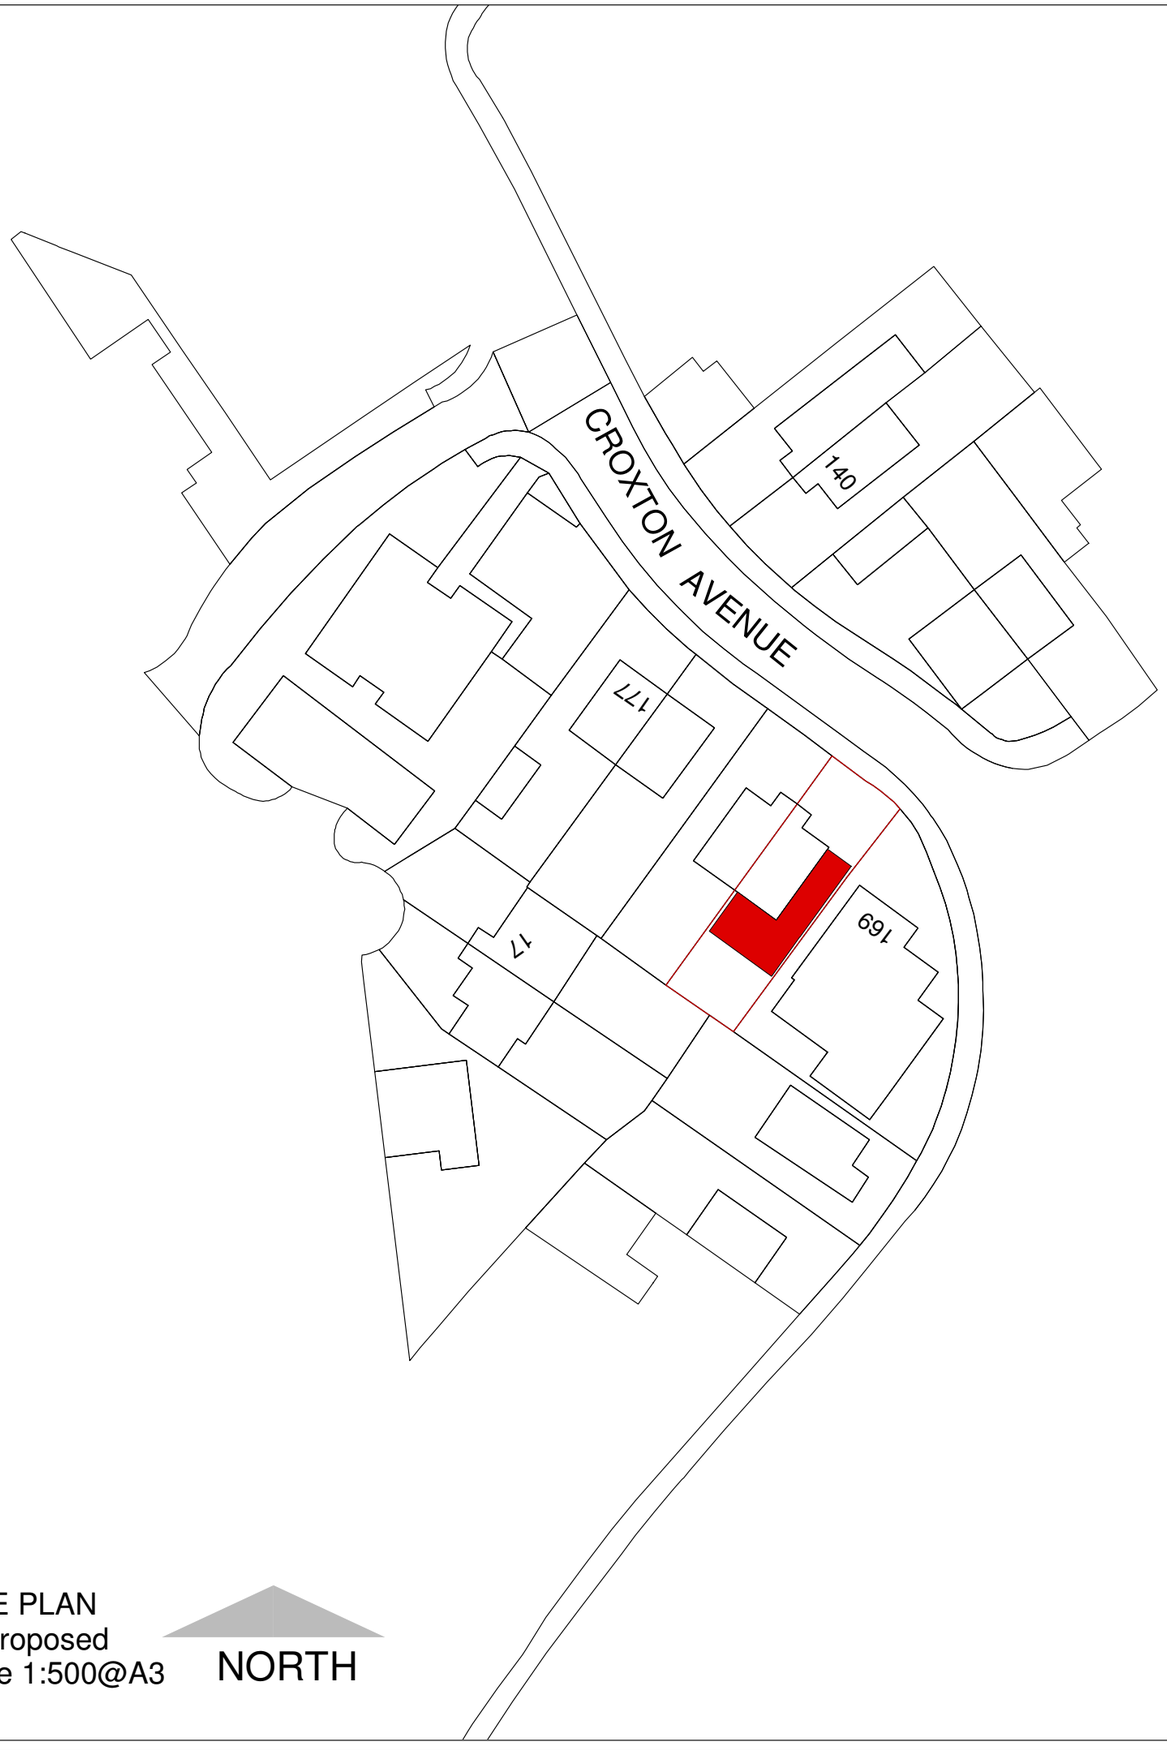

SITE PLAN
as proposed
scale 1:500@A3

NORTH

SUBJECT TO PLANNING APPROVAL
&
BUILDING REGULATION APPROVAL

Commencement on site before full Building Regulation approval at own risk

Revisions

project
Proposed Two Storey and Single/ Two Storey Rear Extension
at
171 Croxton Ave, Rochdale
OL16 2YR
client
Mr Muhammad Nisar
Mrs Sahila Begum

drawing
SITE PLAN

date Feb.2021

drawing

scale as indicated @ A3

status
Planning Submission

rev.