14 WEST CRESCENT, MIDDLETON

PLANNING APPROVAL



EXISTING FRONT ELEVATION
(SCALE 1:50)



EXISTING REAR ELEVATION
(SCALE 1:50)



PROPOSED FRONT ELEVATION
(SCALE 1:50)

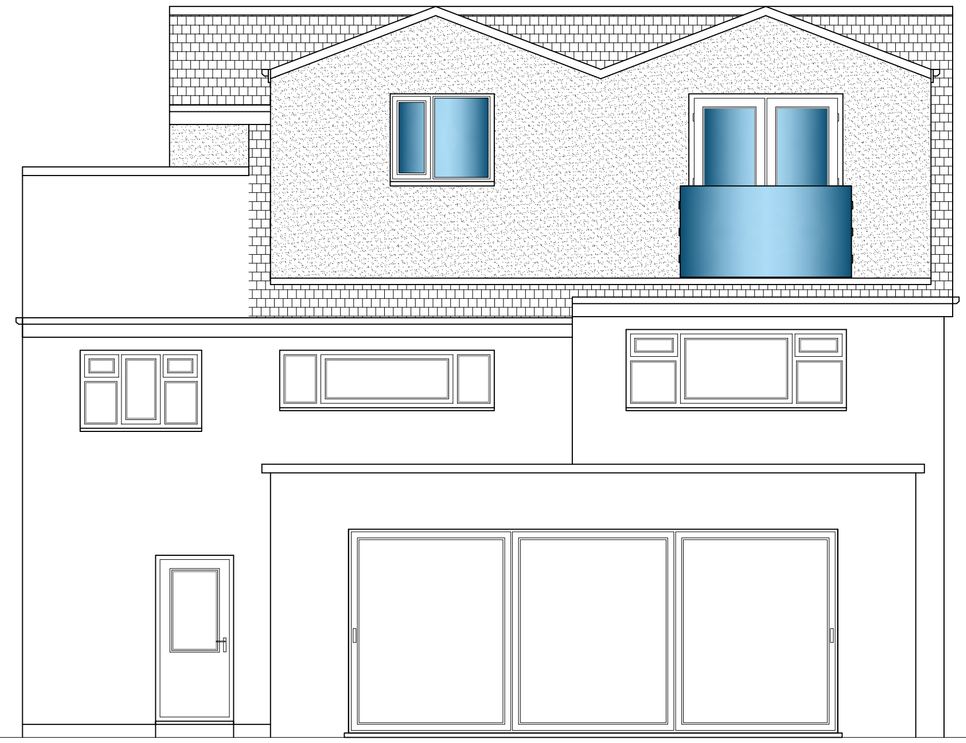

PROPOSED REAR ELEVATION
(SCALE 1:50)

1:50
1m 0 1m 2m 3m 4m 5m

A	27.11.20	ISSUED FOR PLANNING APPROVAL

DRAWING STATUS: PLANNING APPROVAL

PROJECT: 14 WEST CRESCENT, MIDDLETON

TITLE: PROPOSED HIP TO GABLE ROOF CONVERSION AND REAR DORMER EXTENSION

SCALE @ SIZE:	STATUS:	DATE:
1:50 @ A1 U.N.O	PLANNING APP.	NOV '20

PROJECT No:	DRAWING No:	REV:
WC-001	003	A