


Location Plan

Site Address: Langley Lane Farm, Langley Lane, Middleton, M24 5LJ

Date Produced: 21-Jun-2023

Scale: 1:1250 @A3

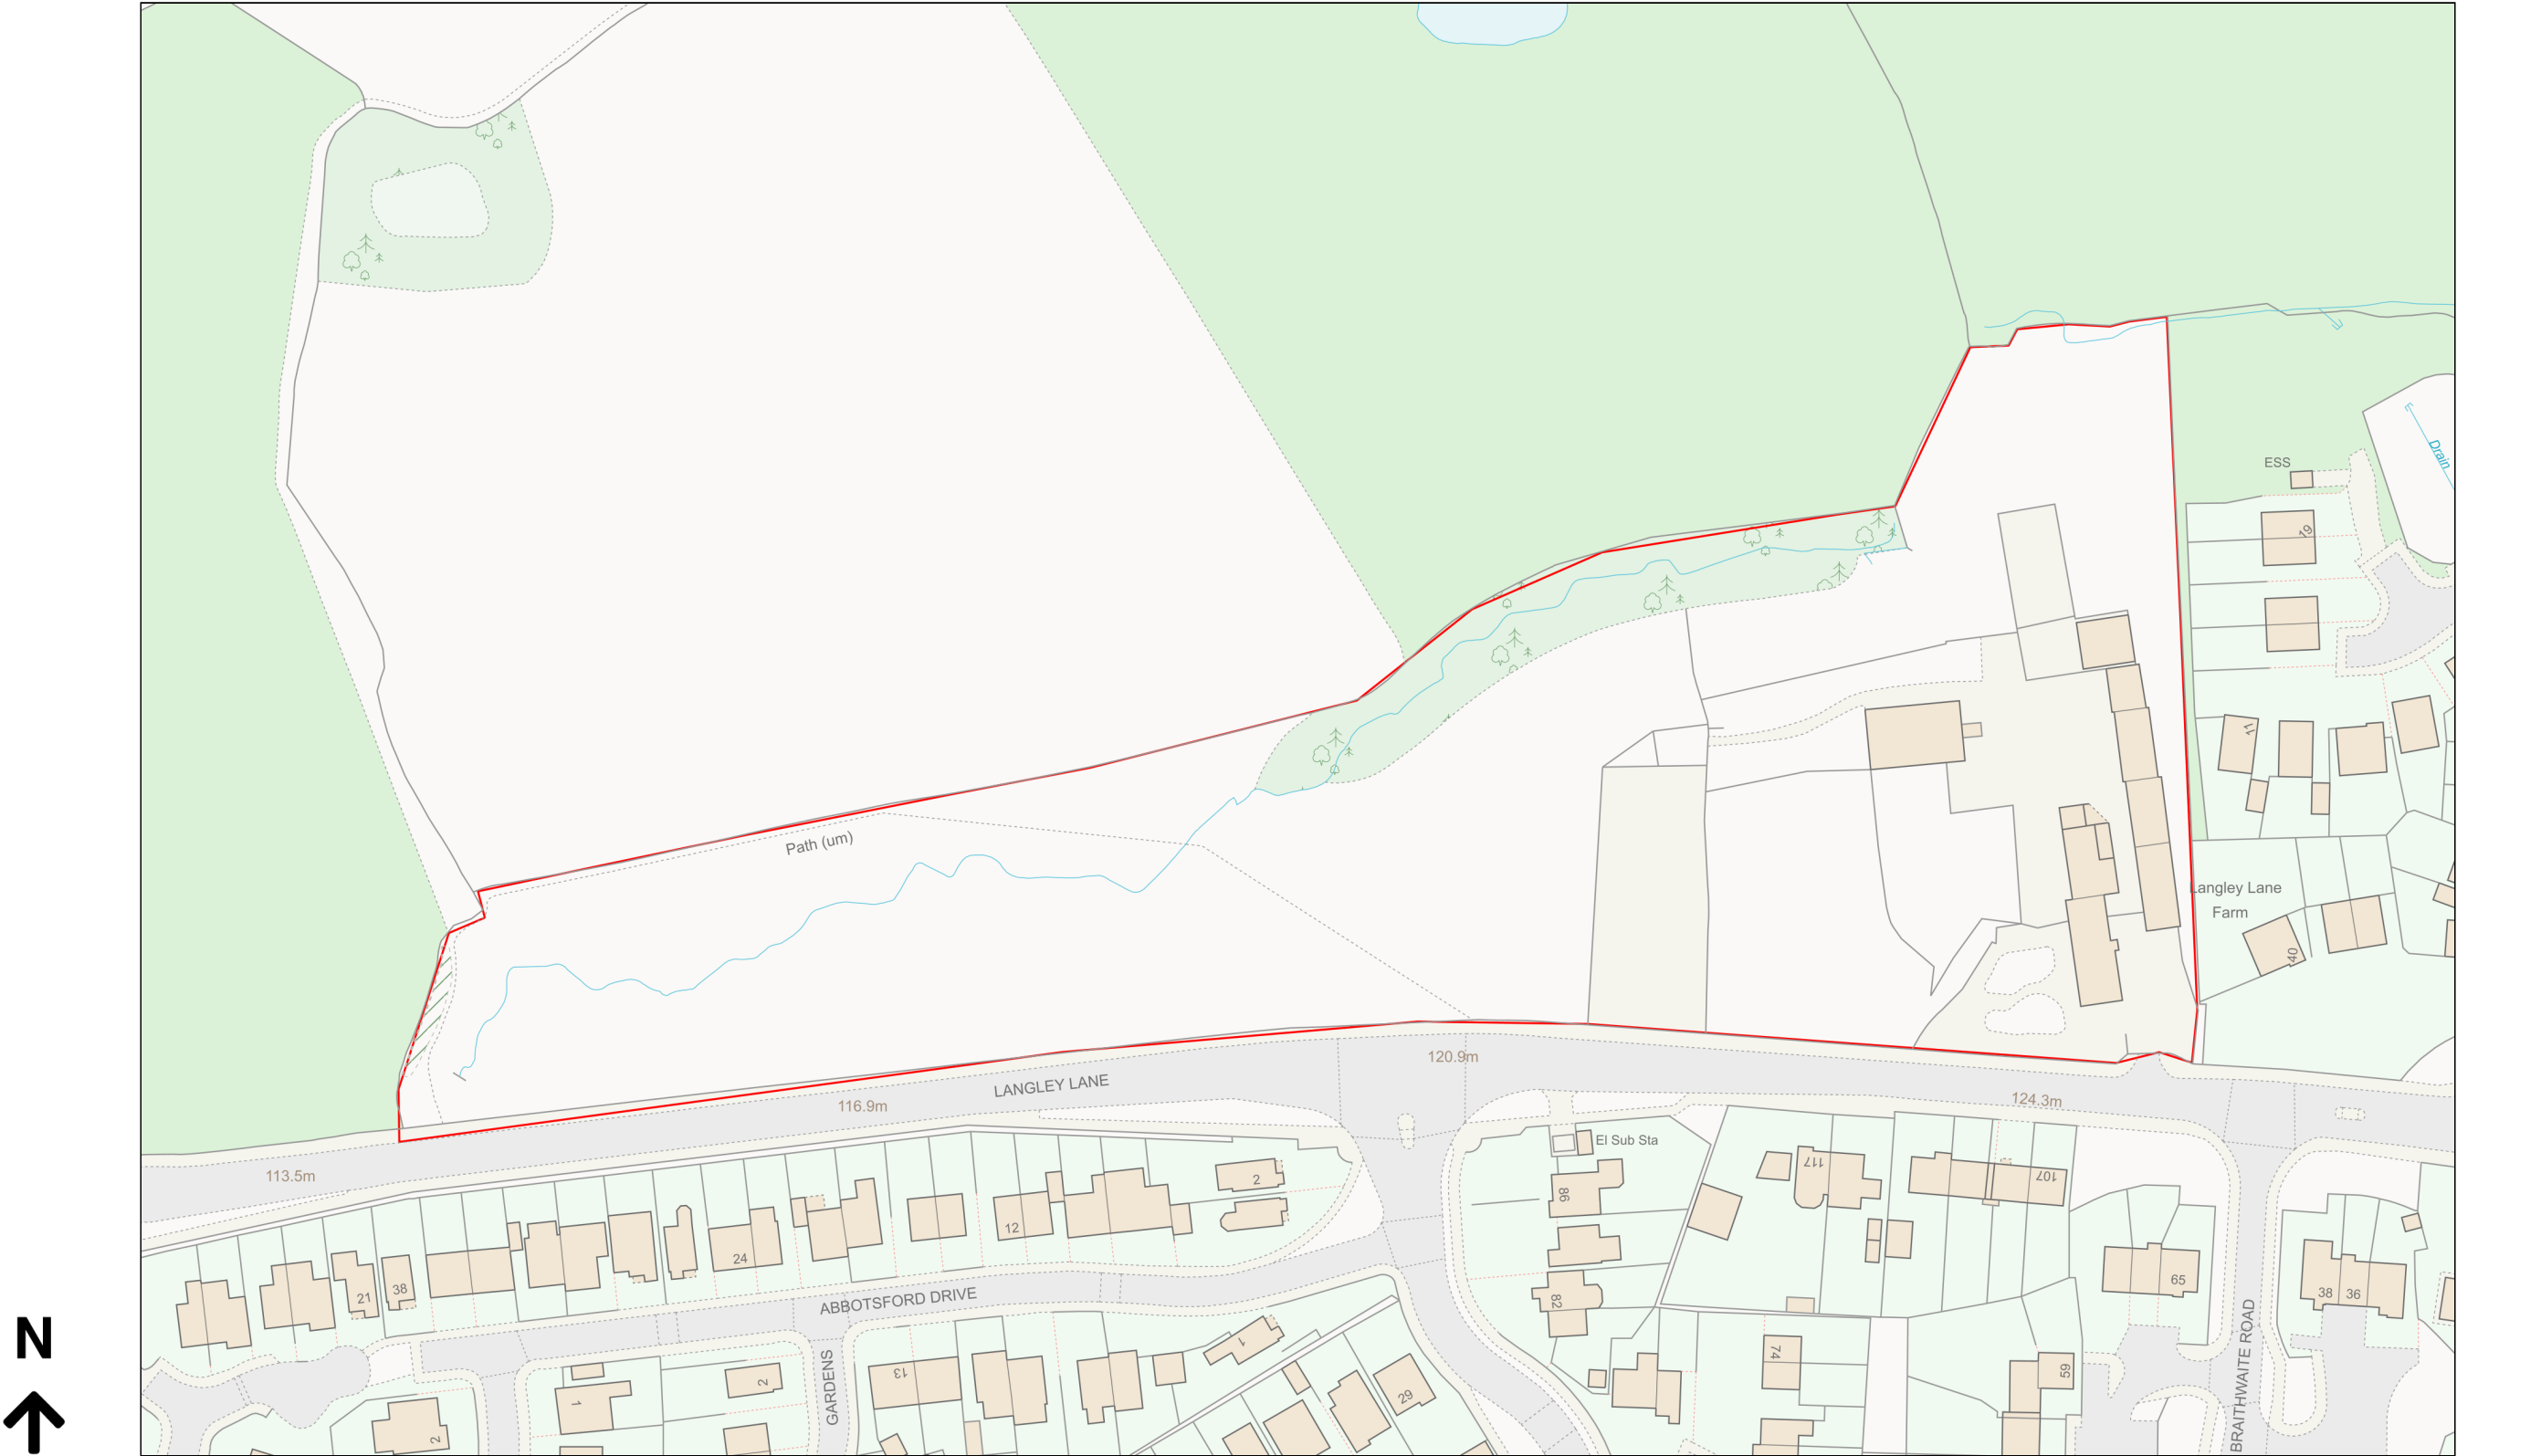

Planning Portal Reference: PP-12150736v1