
NORTH

0m 25m 50m 75m 100m 125m

VISUAL SCALE 1:1250 @ A3

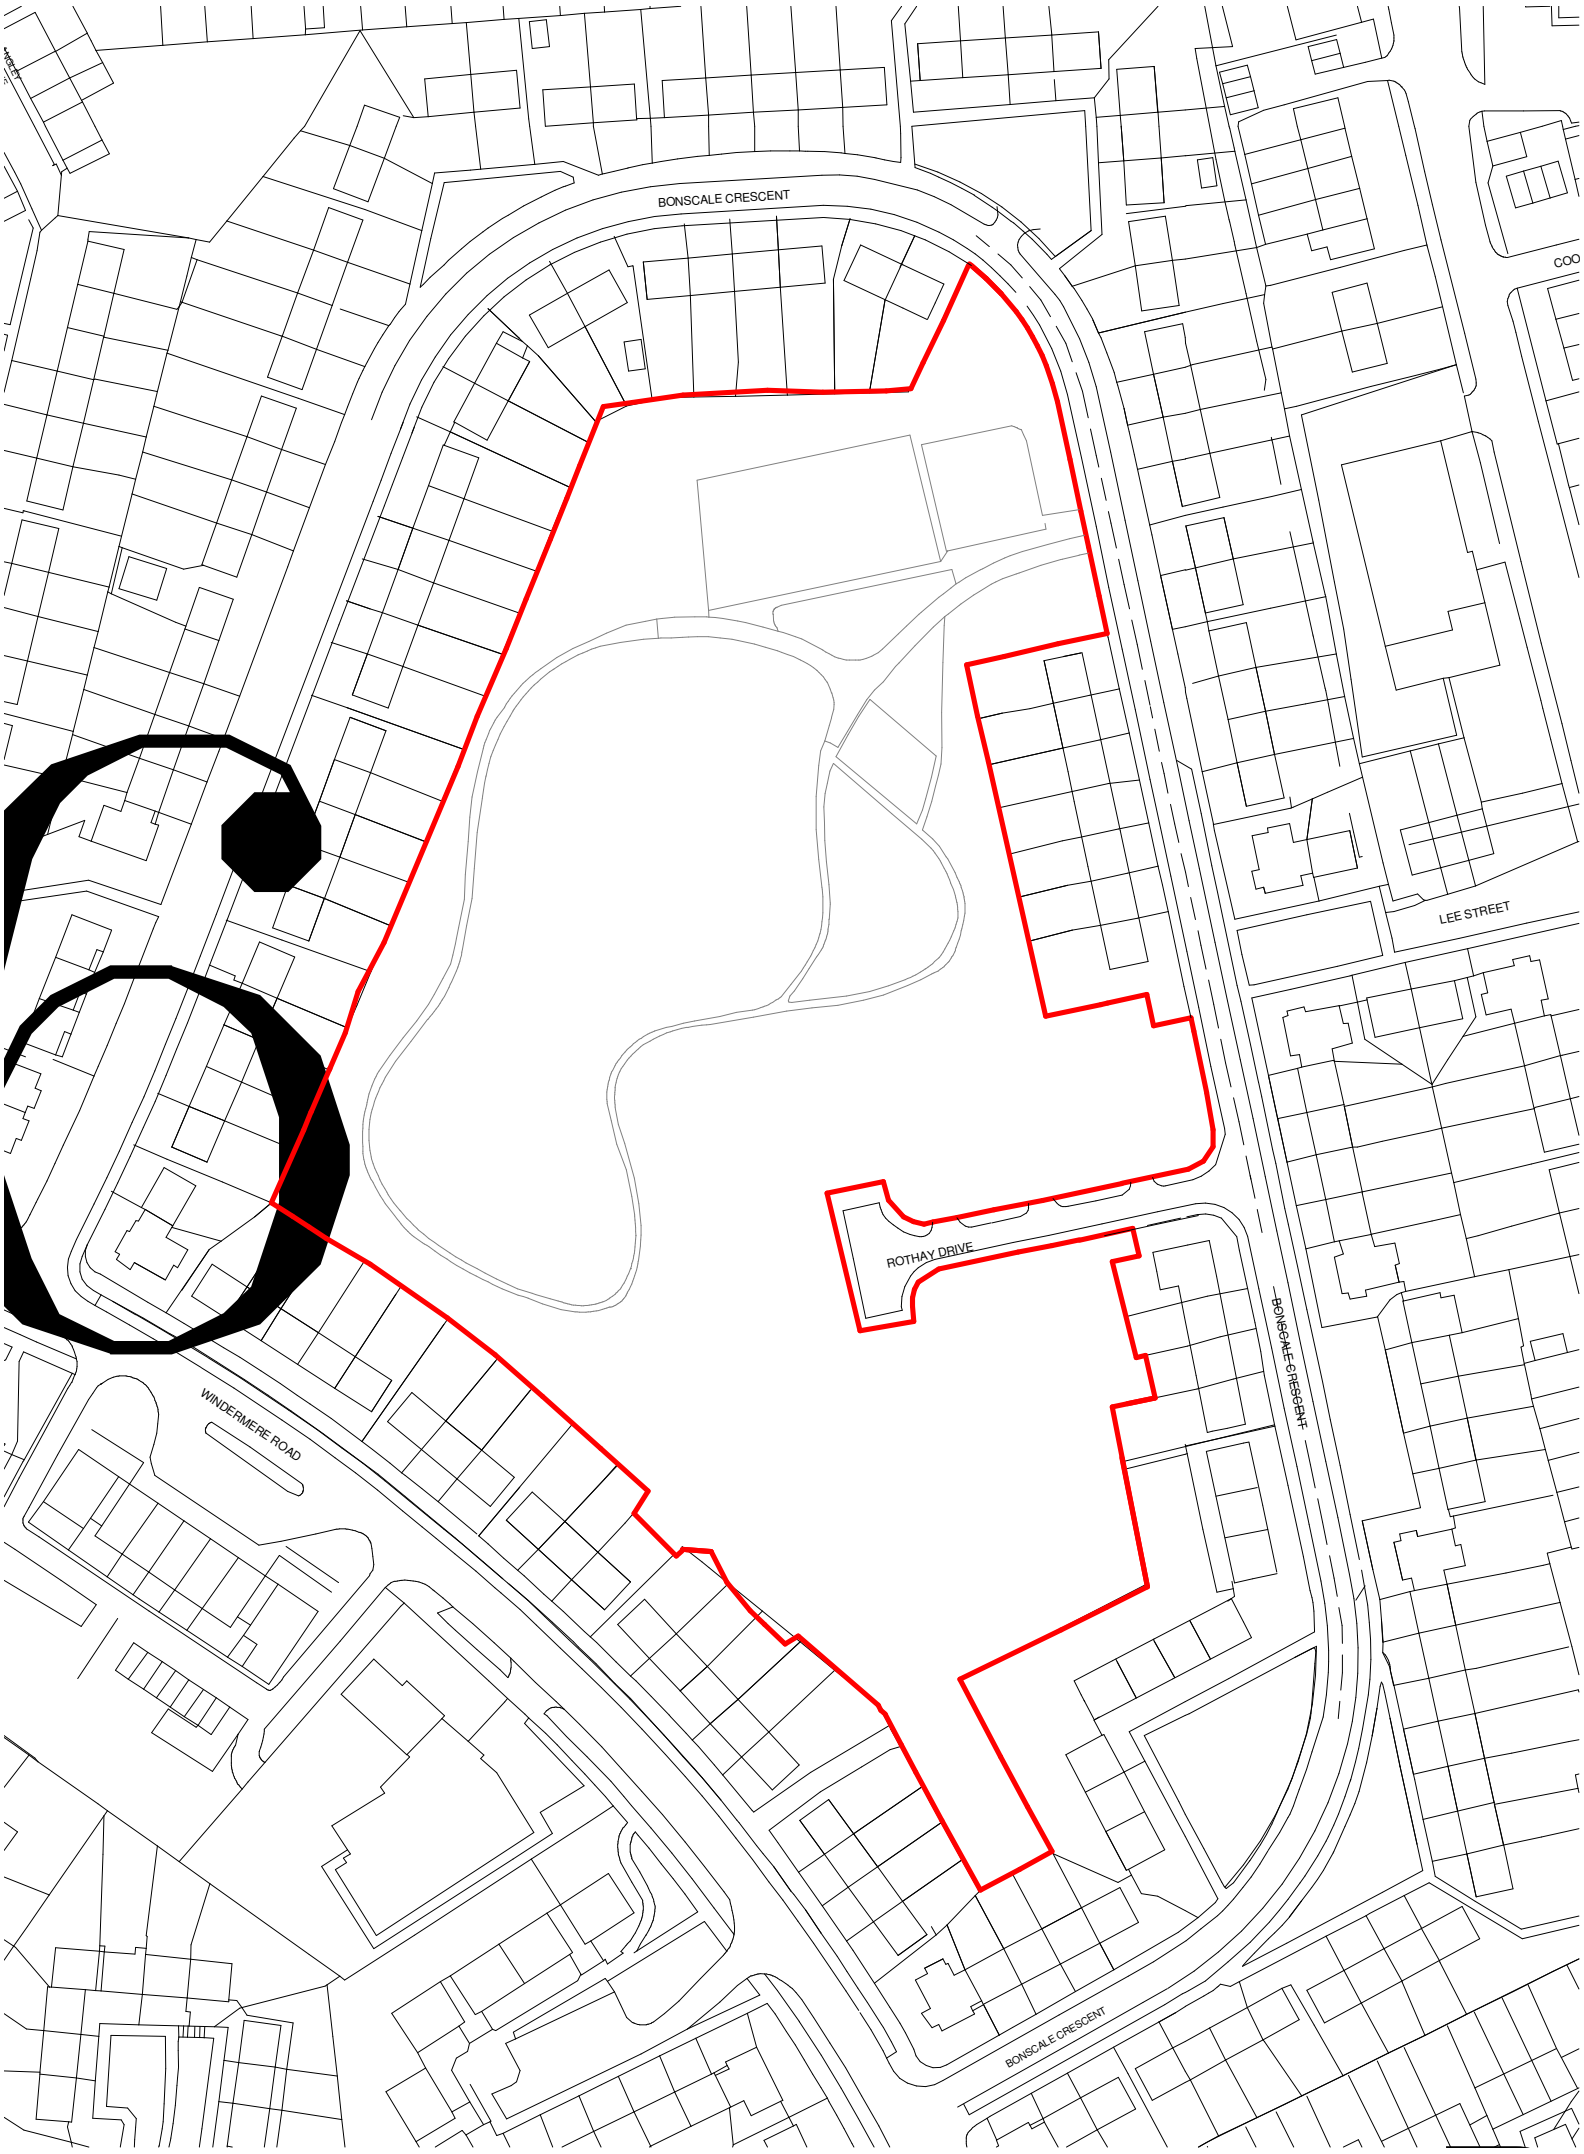

REV	DESCRIPTION	DATE	BY

THIS DRAWING IS THE COPYRIGHT OF AINSLEY GOMMON ARCHITECTS. DO NOT SCALE FROM THIS DRAWING. WORK TO FIGURED DIMENSIONS ONLY. CHECK ALL DIMENSIONS ON SITE. ANY DISCREPANCIES TO BE NOTIFIED TO THE ARCHITECT. ELEMENTS OF STRUCTURE SHOWN ARE INDICATIVE AND FOR GUIDANCE. FINAL DESIGN TO BE AS STRUCTURAL ENGINEERS DETAILS AND SPECIFICATION.

PROJECT

Bonscale Crescent,
Langley
for Lovell

DRAWING TITLE

LOCATION PLAN

SCALE	DATE	DRAWN	CHECKED
1 : 1250 @A3	MAR 20	NM	AP

DRAWING STATUS: PLANNING

JOB No	DRAWING No	REVISION
1973	001	

AINSLEY GOMMON ARCHITECTS

1 PRICE STREET, HAMILTON SQUARE, BIRKENHEAD, MERSEYSIDE, CH41 6JN
Tel: 0151 647 5511 | birkenhead@agarchitects.co.uk | www.agarchitects.co.uk

PRINTED: 27/03/2020 14:13:56

A3

1 | SITE - LOCATION PLAN

SCALE 1 : 1250