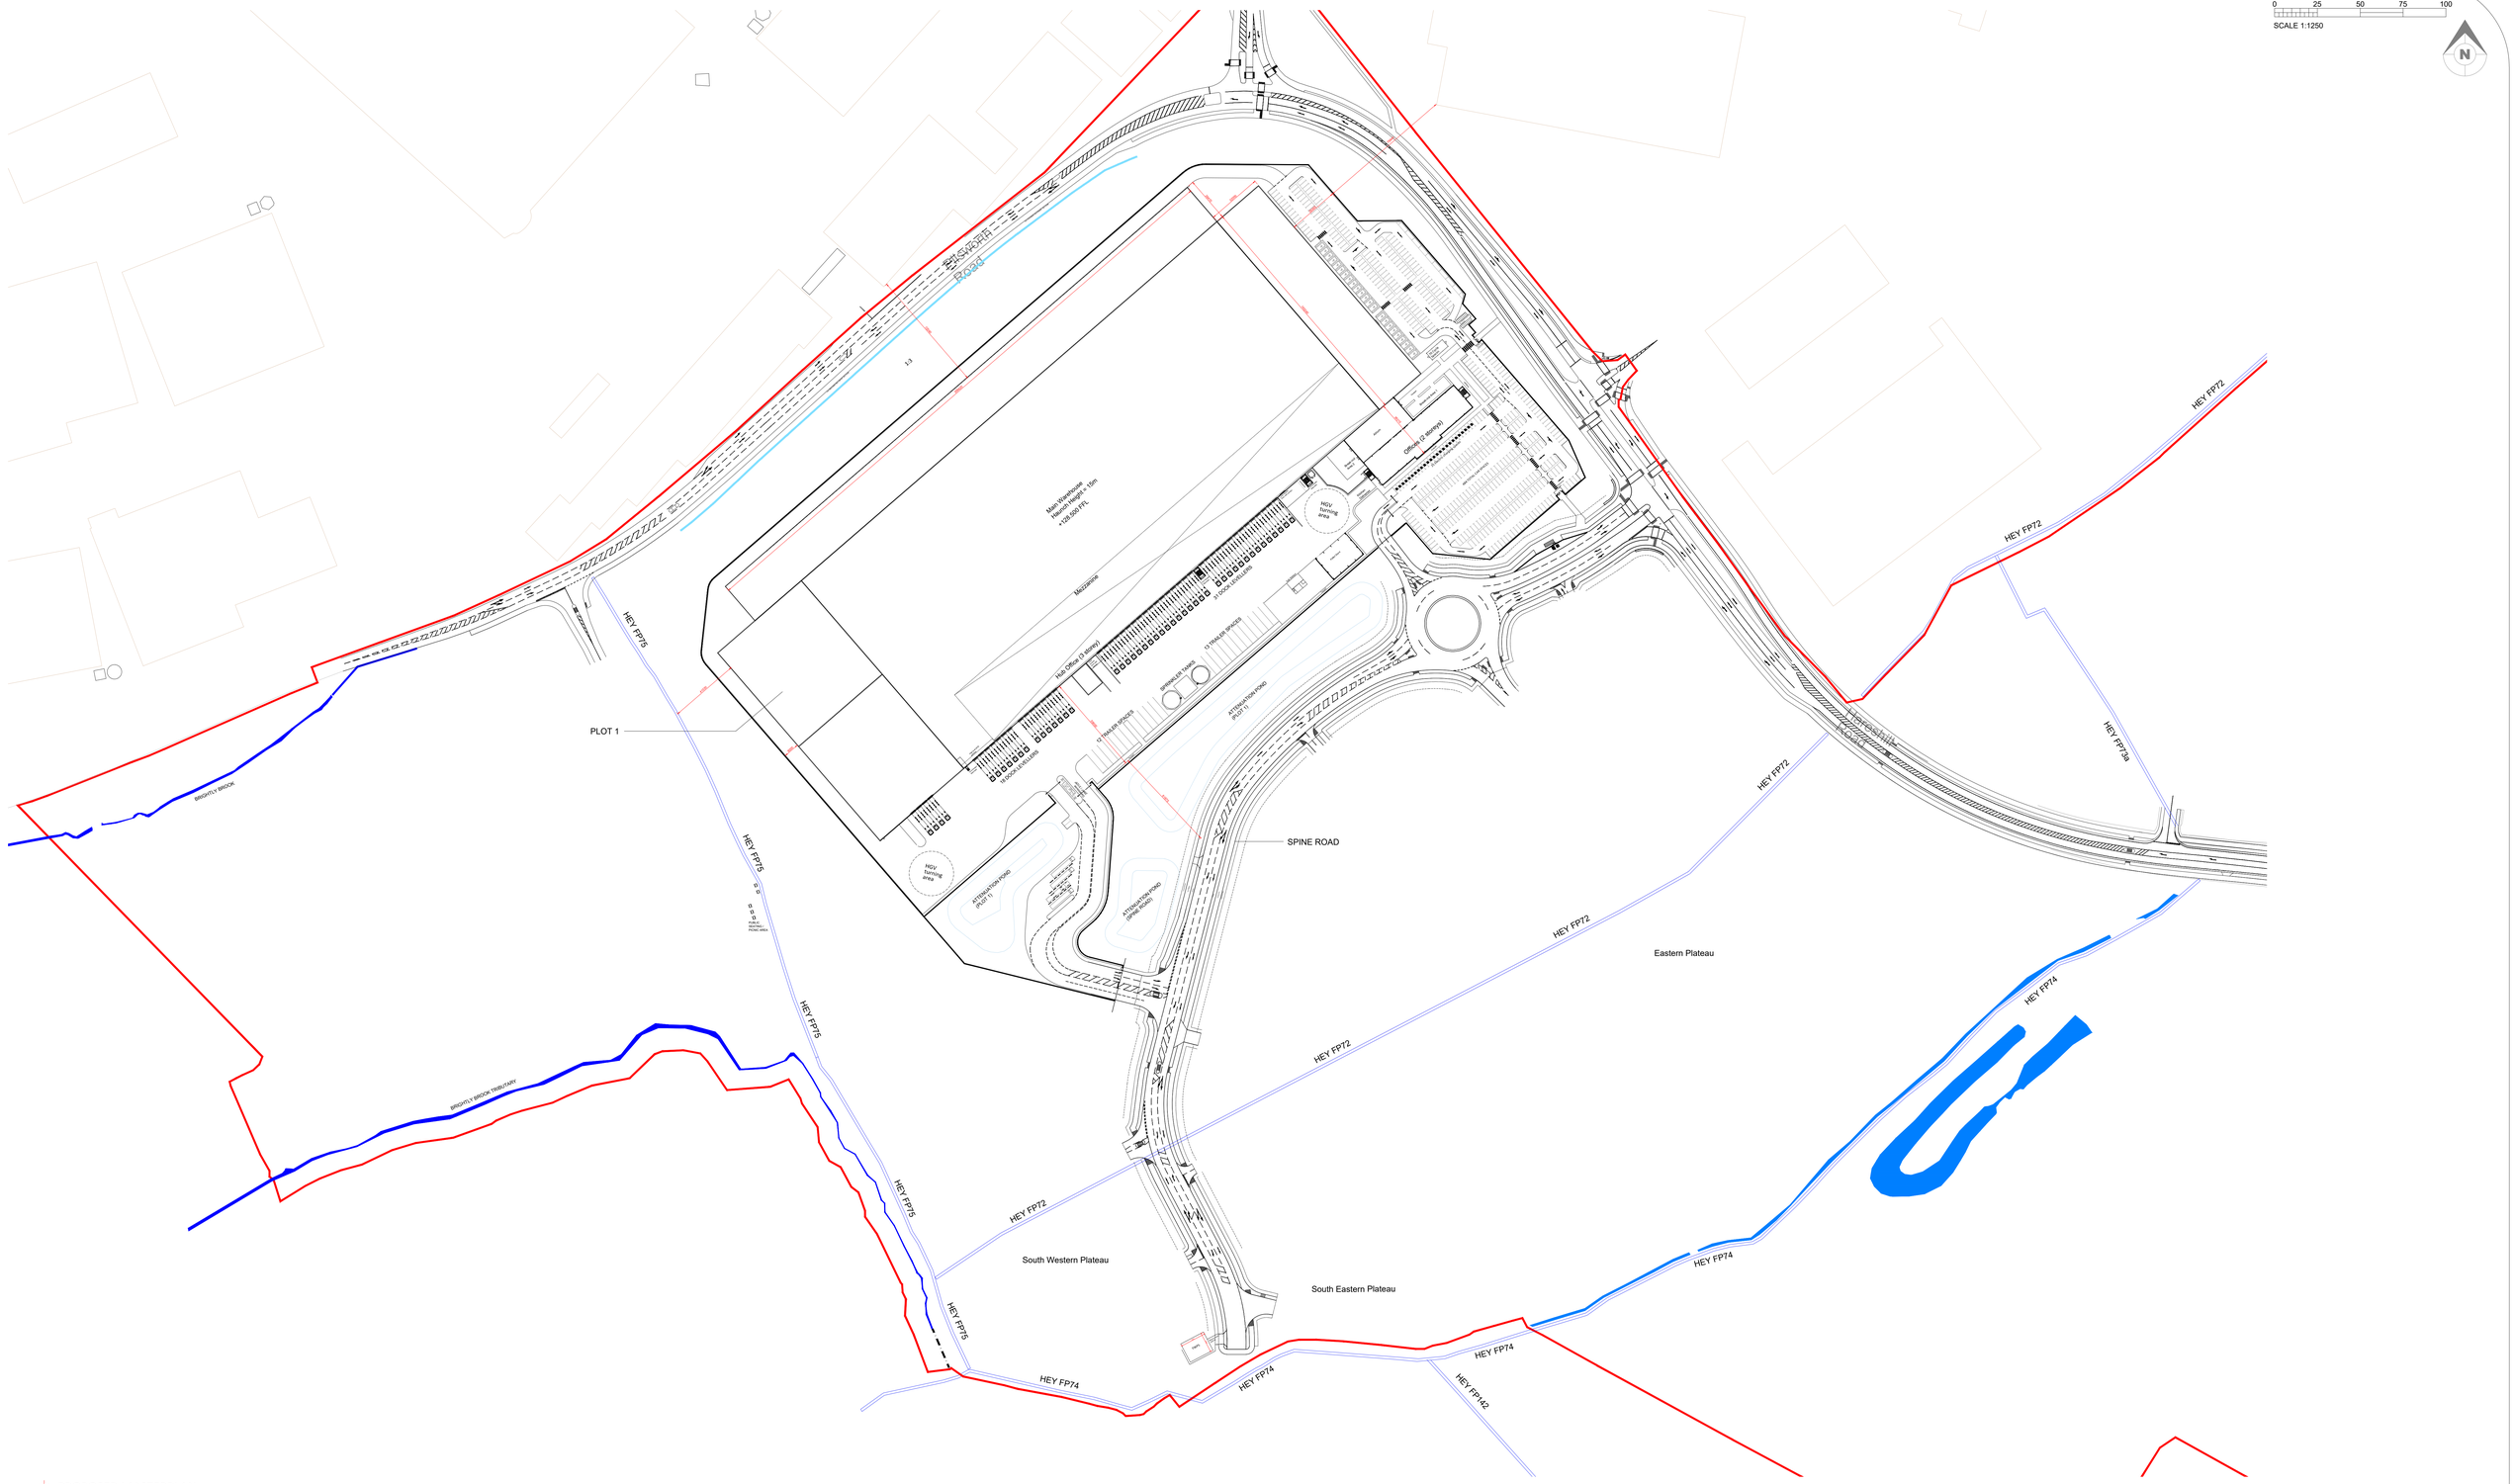

PROPOSED MASTERPLAN
SCALE 1:1250

Do not scale this drawing
ashton smith to be notified of discrepancies in figured dimensions
Contractors must check all dimensions from site
This drawing is copyright and is for use on this site only
This drawing is to be used solely for information as entitled
For other information refer to the latest revision of any cross referenced drawing

LOCATION PLAN

NOTES

16/01399/HYBR
HYBRID APPLICATION BOUNDARY

PROW
EXISTING PUBLIC RIGHT OF WAY (1.5m)

PRoW TYPE:	REF:	LENGTH	START POINT	END POINT
EXISTING PUBLIC RIGHT OF WAY	HEY FP72	721m	E:383,896 / N:409,215	E:384,375 / N:408,897
EXISTING PUBLIC RIGHT OF WAY	HEY FP73a	746m	E:385,099 / N:409,161	E:384,994 / N:409,319
EXISTING PUBLIC RIGHT OF WAY	HEY FP74	826m	E:383,113 / N:409,130	E:384,396 / N:408,843
EXISTING PUBLIC RIGHT OF WAY	HEY FP75	513m	E:384,396 / N:408,843	E:384,176/ N:409,305
EXISTING PUBLIC RIGHT OF WAY	HEY FP142	936m	E:384,663 / N:408,850	E:385,391/ N:408,288

REV	DATE	DESCRIPTION	DRAWN BY	CHECKED BY
REVISIONS				

PROJECT TITLE
SOUTH HEYWOOD

DRAWING TITLE
PROPOSED RM PLANS
WITH EXISTING PRoWs

DRAWING NO.	REVISION	DATE	DRAWN BY
0300	P6	23.11.20	RR
SCALE	SHEET	STATUS	CHECKED BY
1:1250	A0	PLANNING	GC

Ashton Smith, Belvedere House, 2 Victoria Avenue, Harrogate, North Yorkshire, HG1 1EL
Tel: 01423 522862 Fax: 01423 565334
www.ashtonsmith.co.uk

CLIENT

ashtonsmith
beyond design

JOB NO. 20019