


SITE ELEVATION ALONG TRUB ROAD

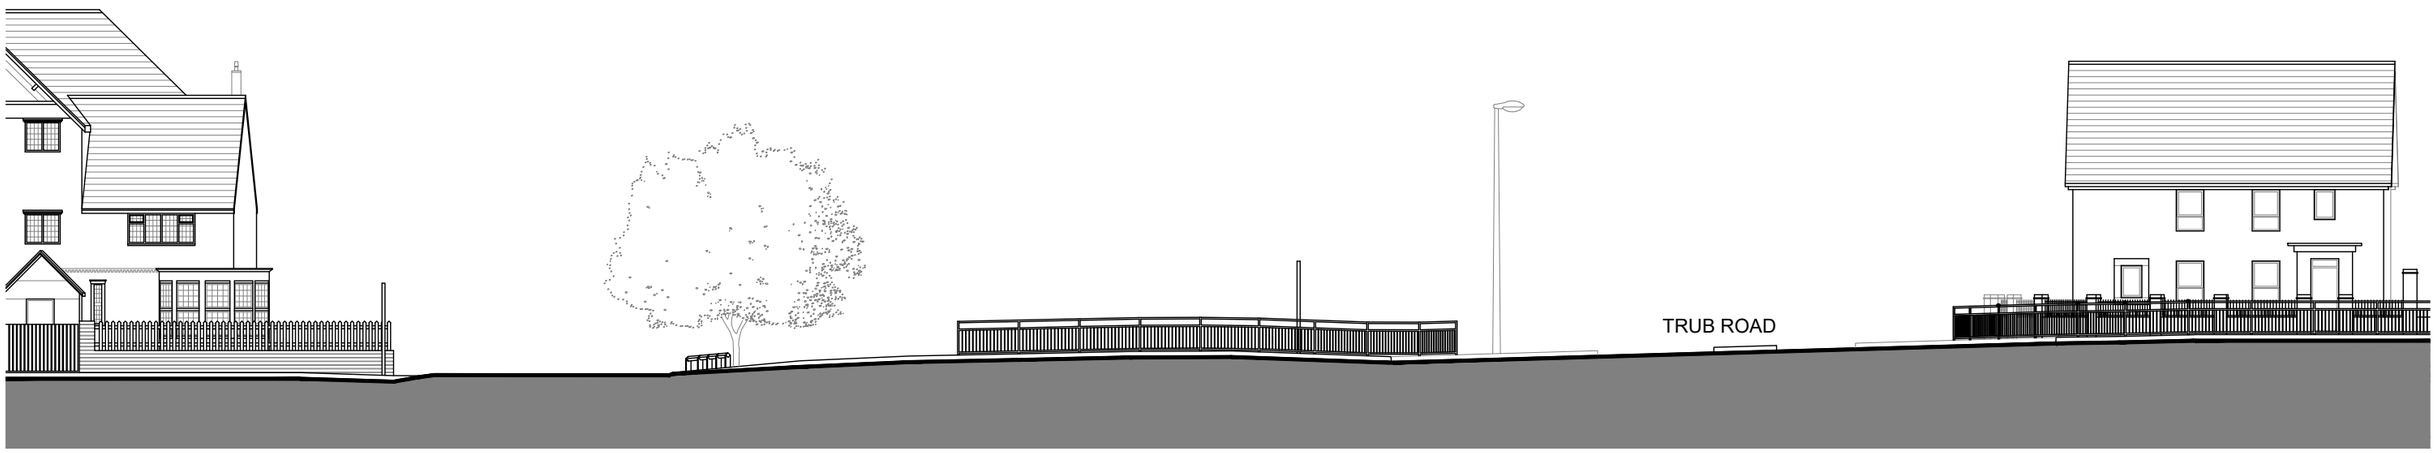


SITE ELEVATION ALONG MANCHESTER ROAD

scale [metres]

0 2 4 6 8 10

Scale 1:200 @ A3

# 2472.1.005 - Existing Site Elevations

NORTH WEST HA PROJECTS Ltd

Trub Road, Castleton

HATTRELL DS One Architects LLP

MANCHESTER COVENTRY

Suite E, Kings Court, Railway Street, ALTRINCHAM CHESHIRE WA14 2RD

TELEPHONE 0161 820 4207

e-mail: design@hattrellarchitects.com / www.hattrellarchitects.com