COPYRIGHT RESERVED.
This drawing is the property of A.J.Cocker Associates Ltd. and must not be copied or used in whole or in part without their consent.

CDM:
Clients and contractors must fulfil their duties under the CDM regulations 2015.The client is required to notify the HSE of any projects lasting more than 30 days or involving more than 500 person days.

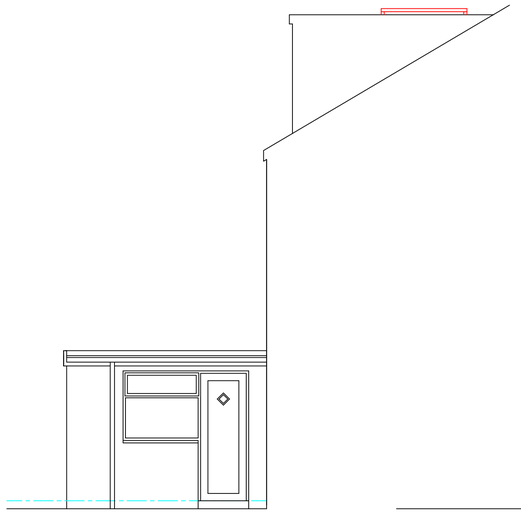

Existing and Proposed Side Elevation

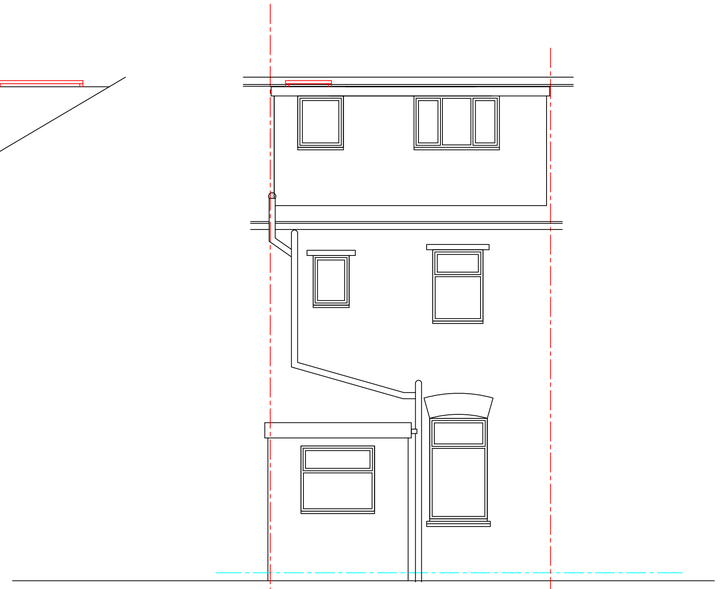

Existing and Proposed Rear Elevation



Existing and Proposed Front Elevation



Cross Section

Existing and Proposed Ground Floor Plan

Existing and Proposed First Floor Plan

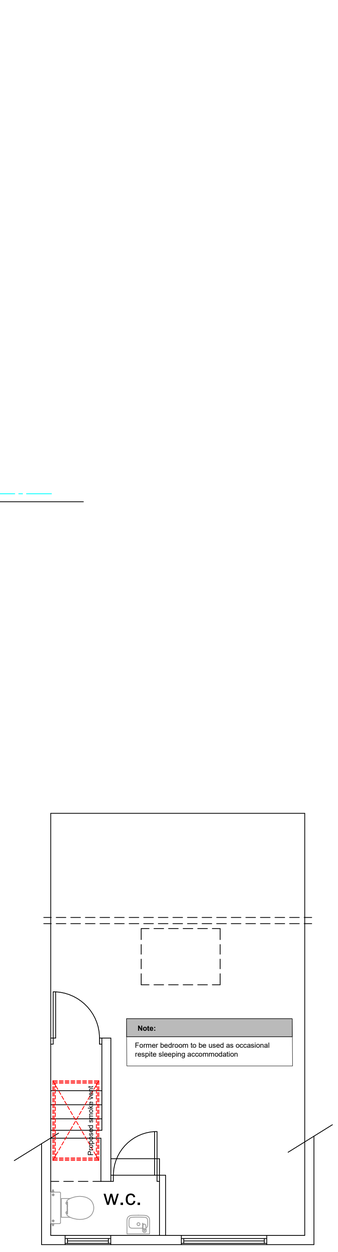

Existing and Proposed Second Floor Plan

Existing and Proposed Cross Section

rev:	date:	description

AJ COCKER ASSOCIATES
CHARTERED BUILDING SURVEYORS

New Century House
176 Drake Street
Rochdale
OL16 1UP

Tel: 01706 764880
Fax: 01706 764881

www.ajcockerassociates.co.uk
mail@ajcockerassociates.co.uk

RICS
the mark of property professionalism worldwide

Project:
85 Osborne Street
Rochdale
Existing and Proposed

scale: 1:50/1:100
date: March 2022
drawn: NL

Client: Awakening Minds

Dwg. Nr. A307-02