



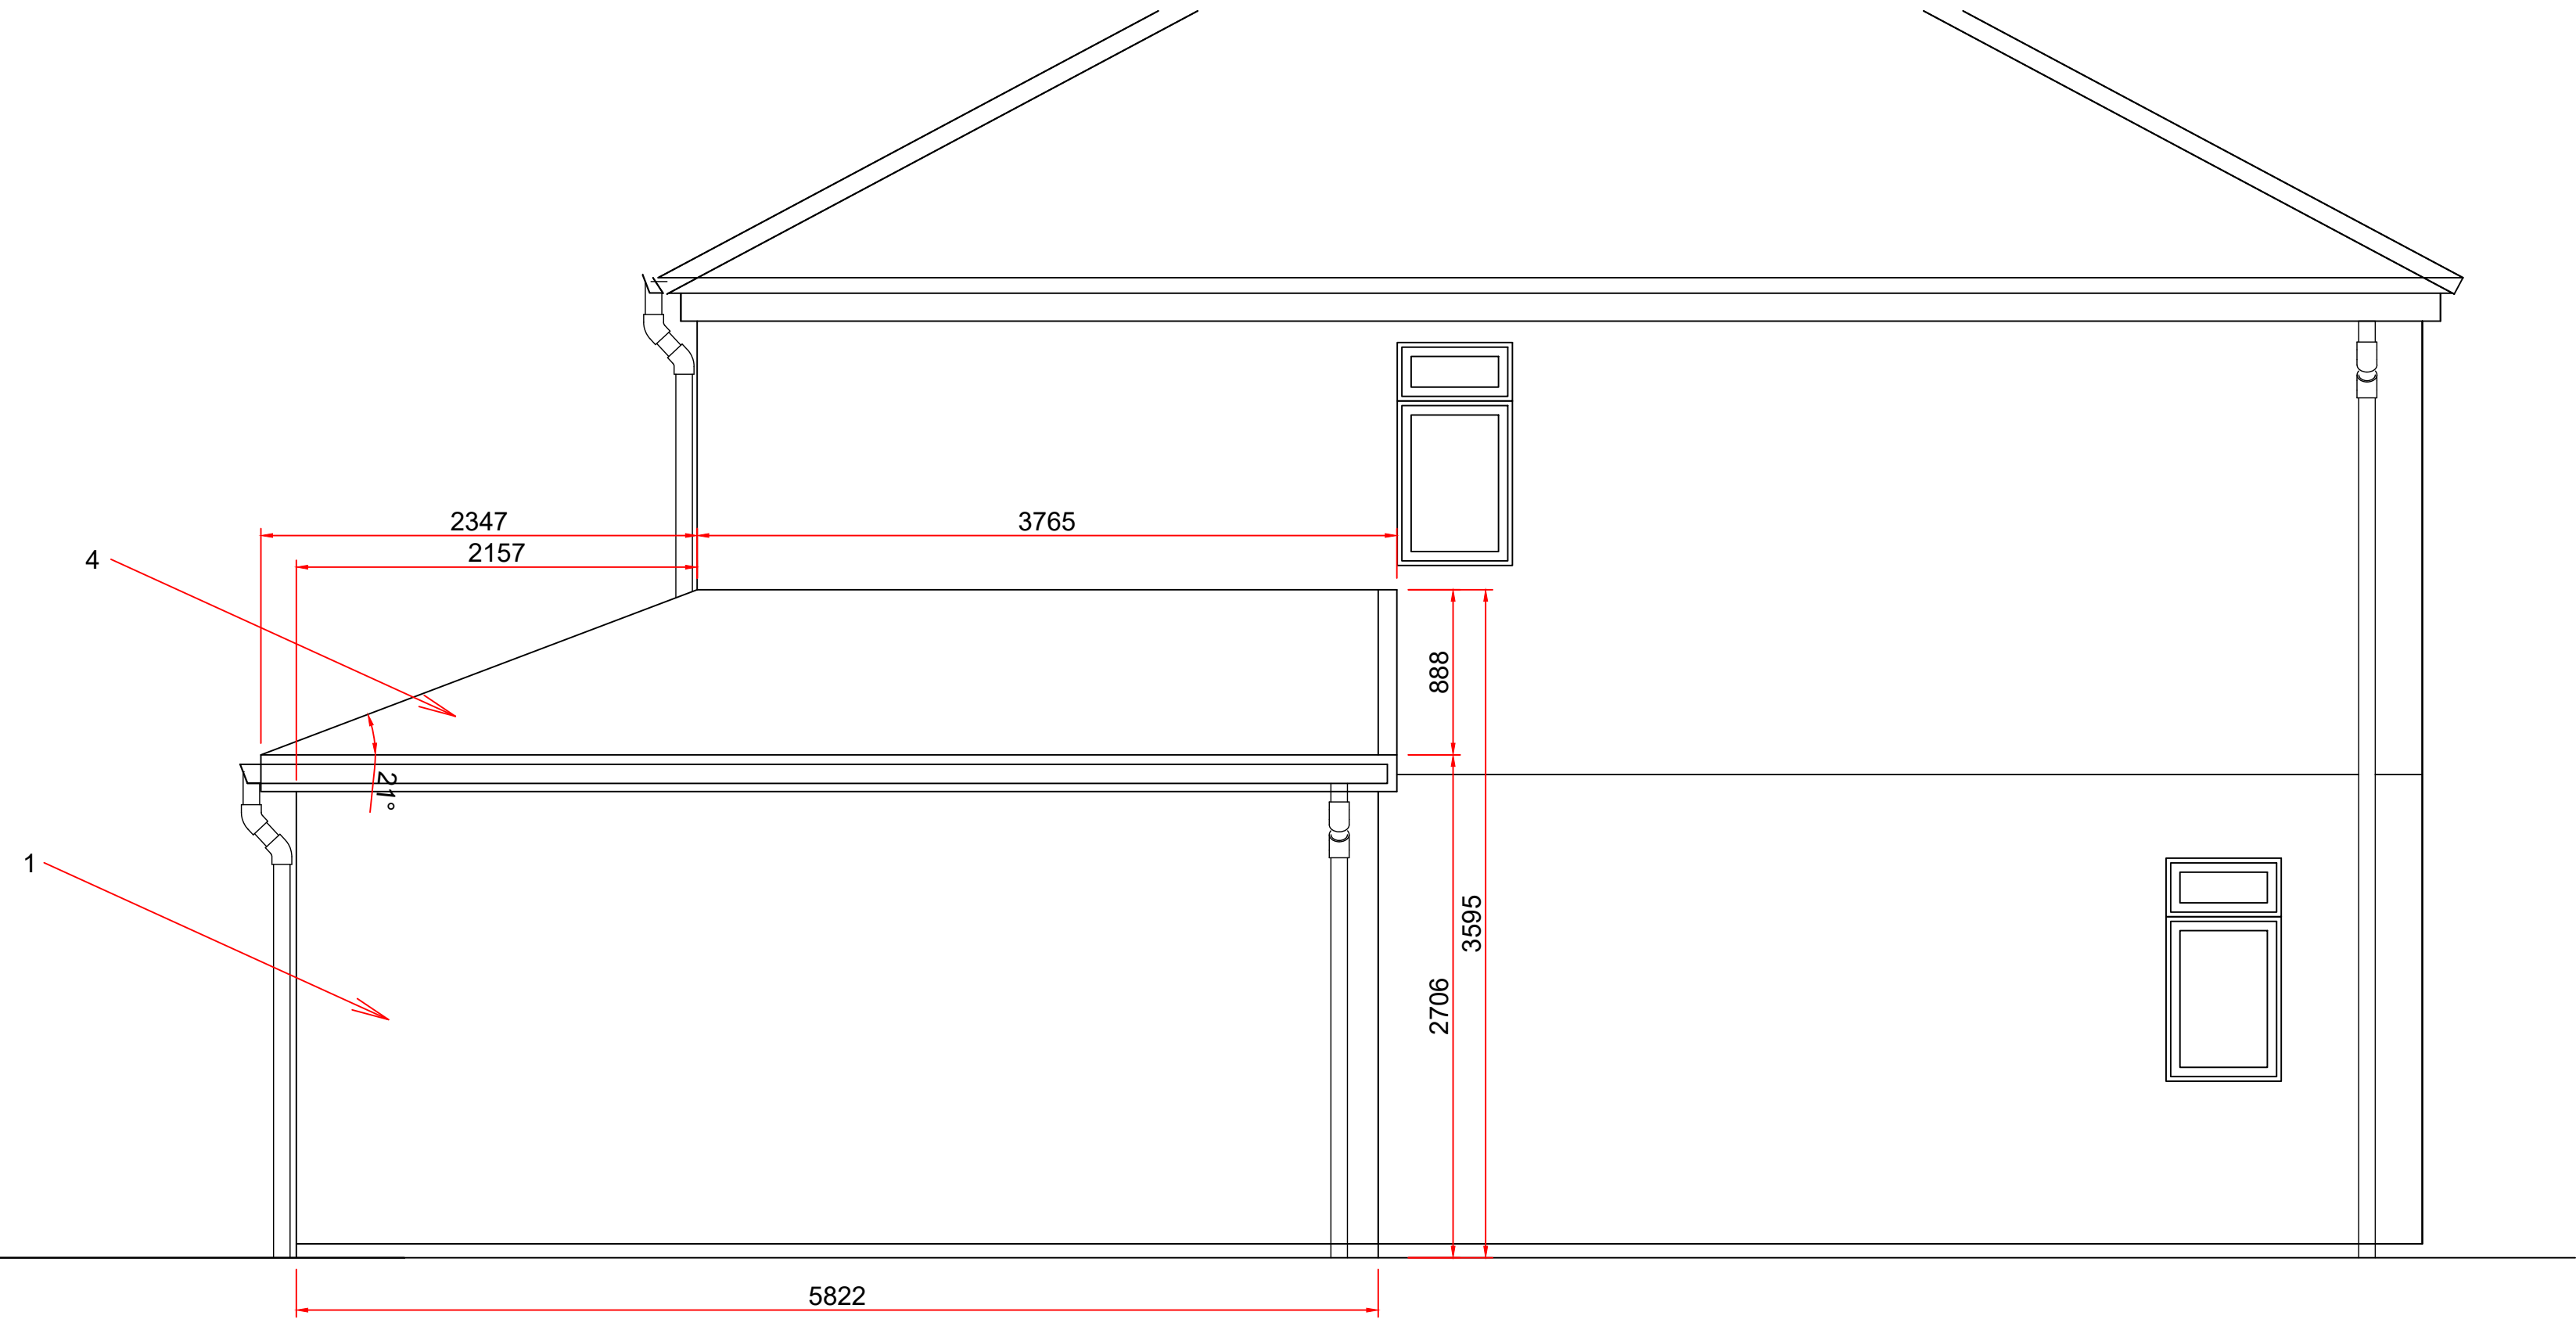

PROPOSED SIDE ELEVATION
(SCALE 1:30)

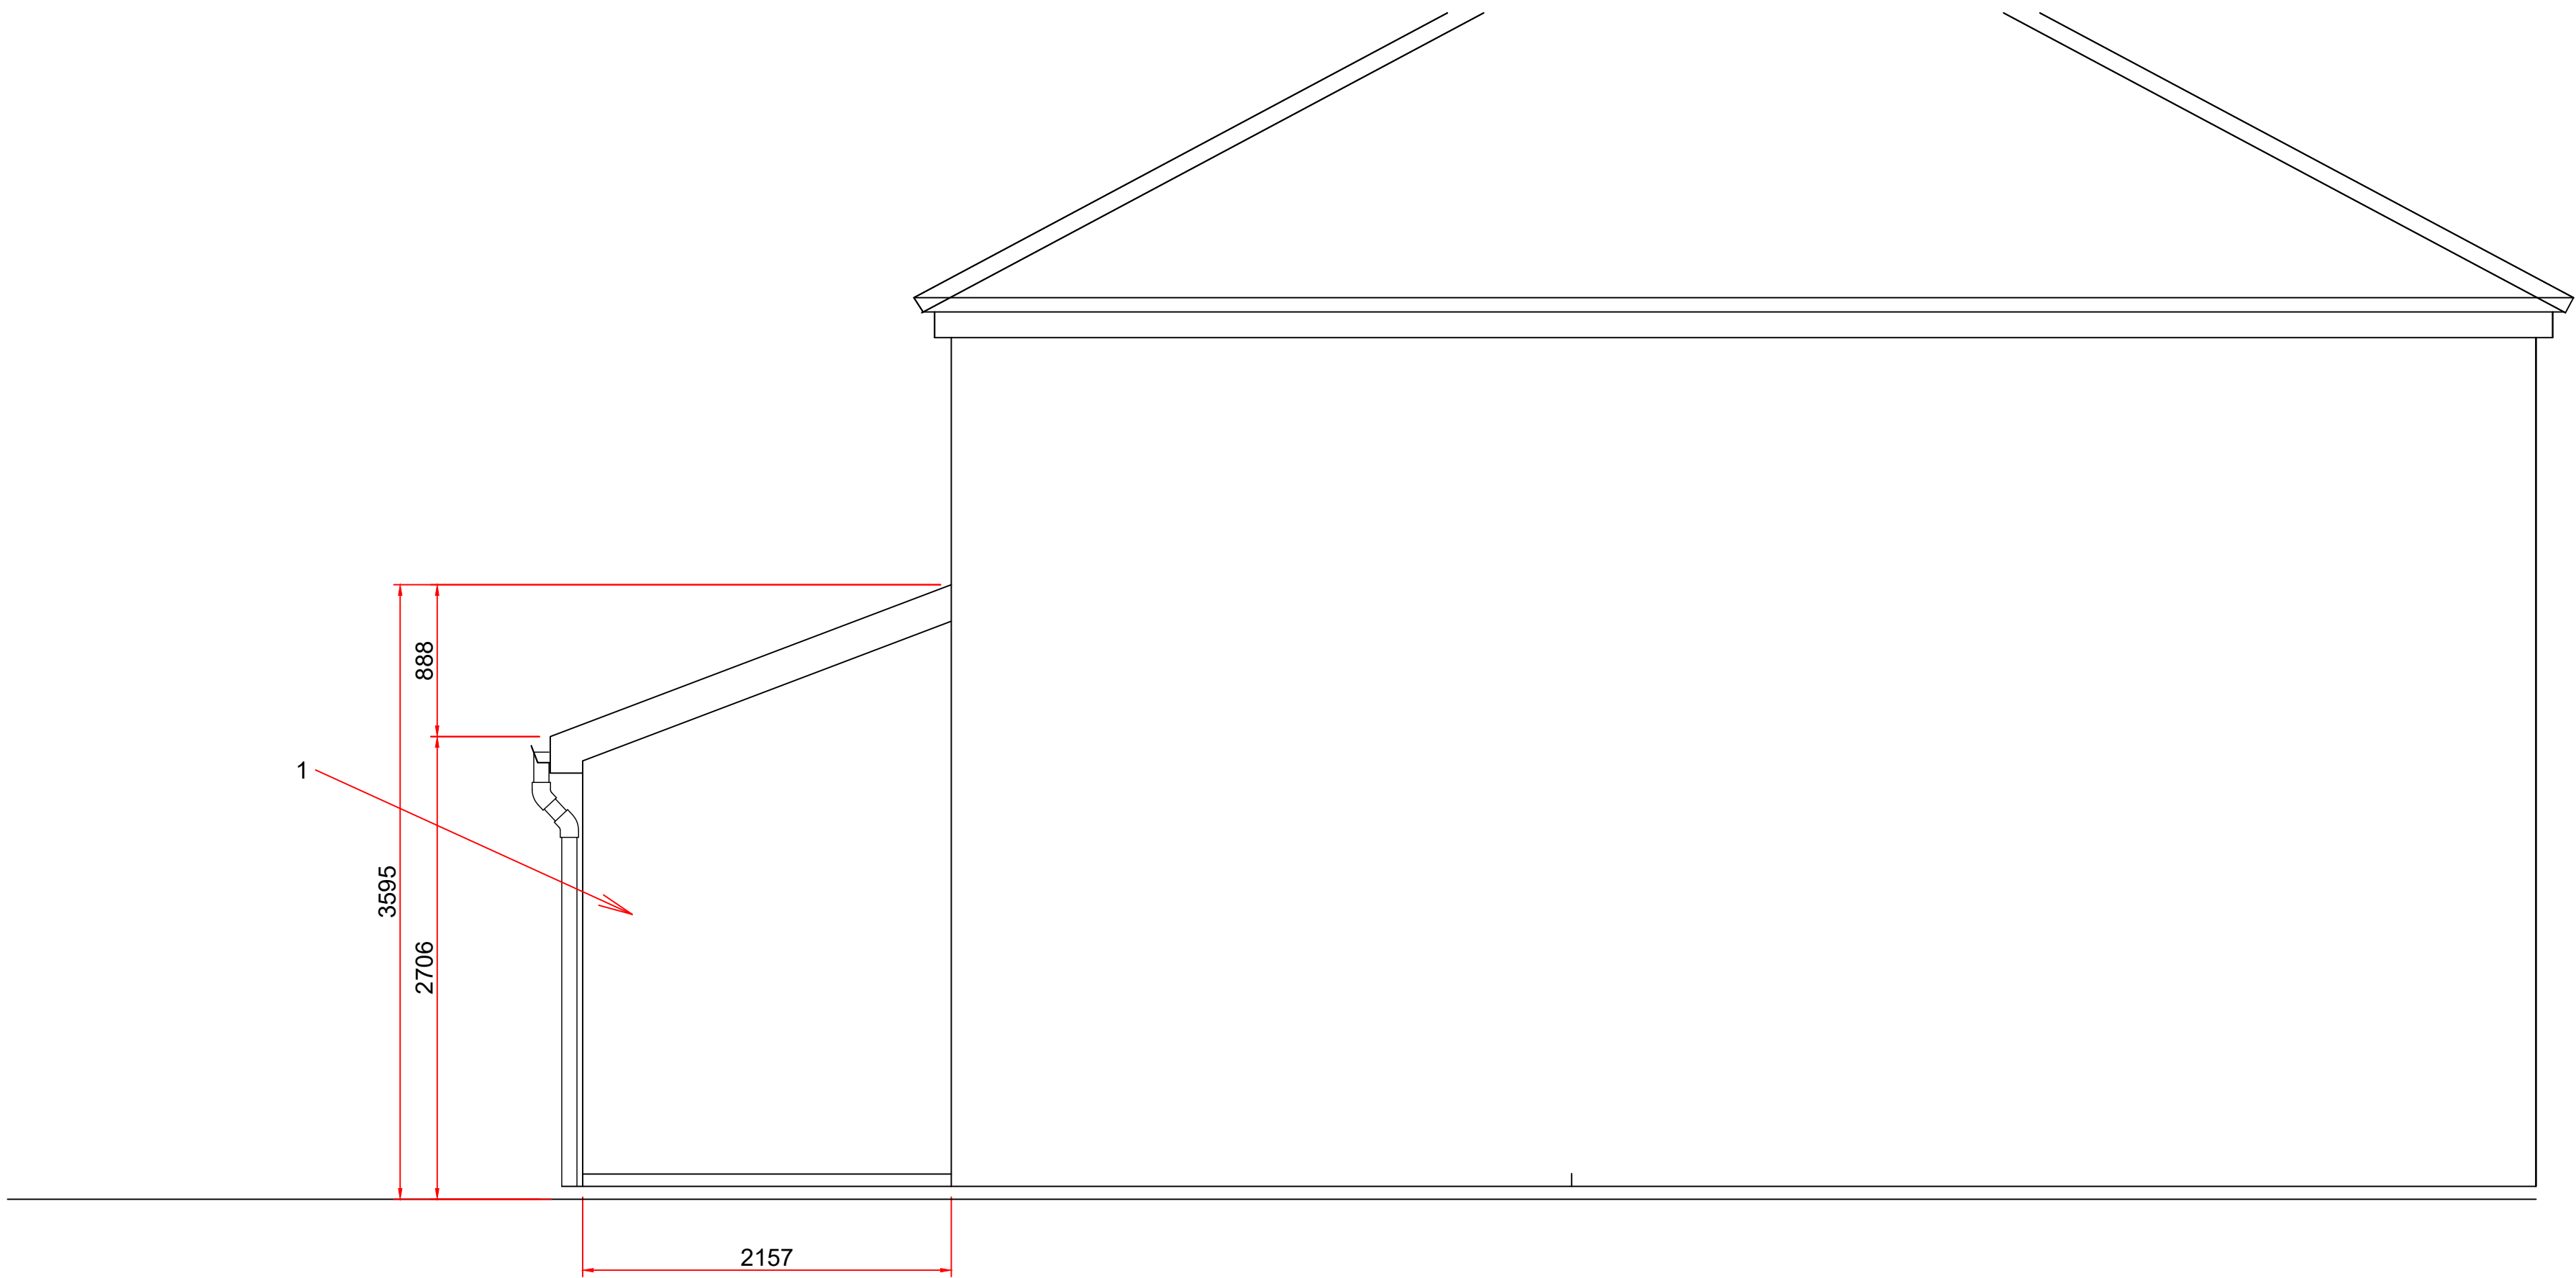

PROPOSED SIDE ELEVATION
(SCALE 1:30)

- Elevation Key
- To be read in conjunction with building specification
- 1. Proposed externally rendered wall, K-Rend or similar approved
Colour to match existing
 - 2. 6.0m powder coated aluminium sliding door, openable from inside and outside
Colour - Anthracite Grey
 - 3. Velux Roof Window
Colour Black
 - 4. Roof Tiles to match existing
 - 5. External lighting (shown indicatively)

Mark Corlett		Project/Contract Rear Extension		
Design Stage	Estimating	Discipline/Function Construction		
Drawing Title 292 Middleton Road Proposed Side Elevations	Drawn	---	Checked	---
	Date	15/10/22	Scale	-
	Drawing No.	NMC1001-A-DR-1007	Rev.	P01.1