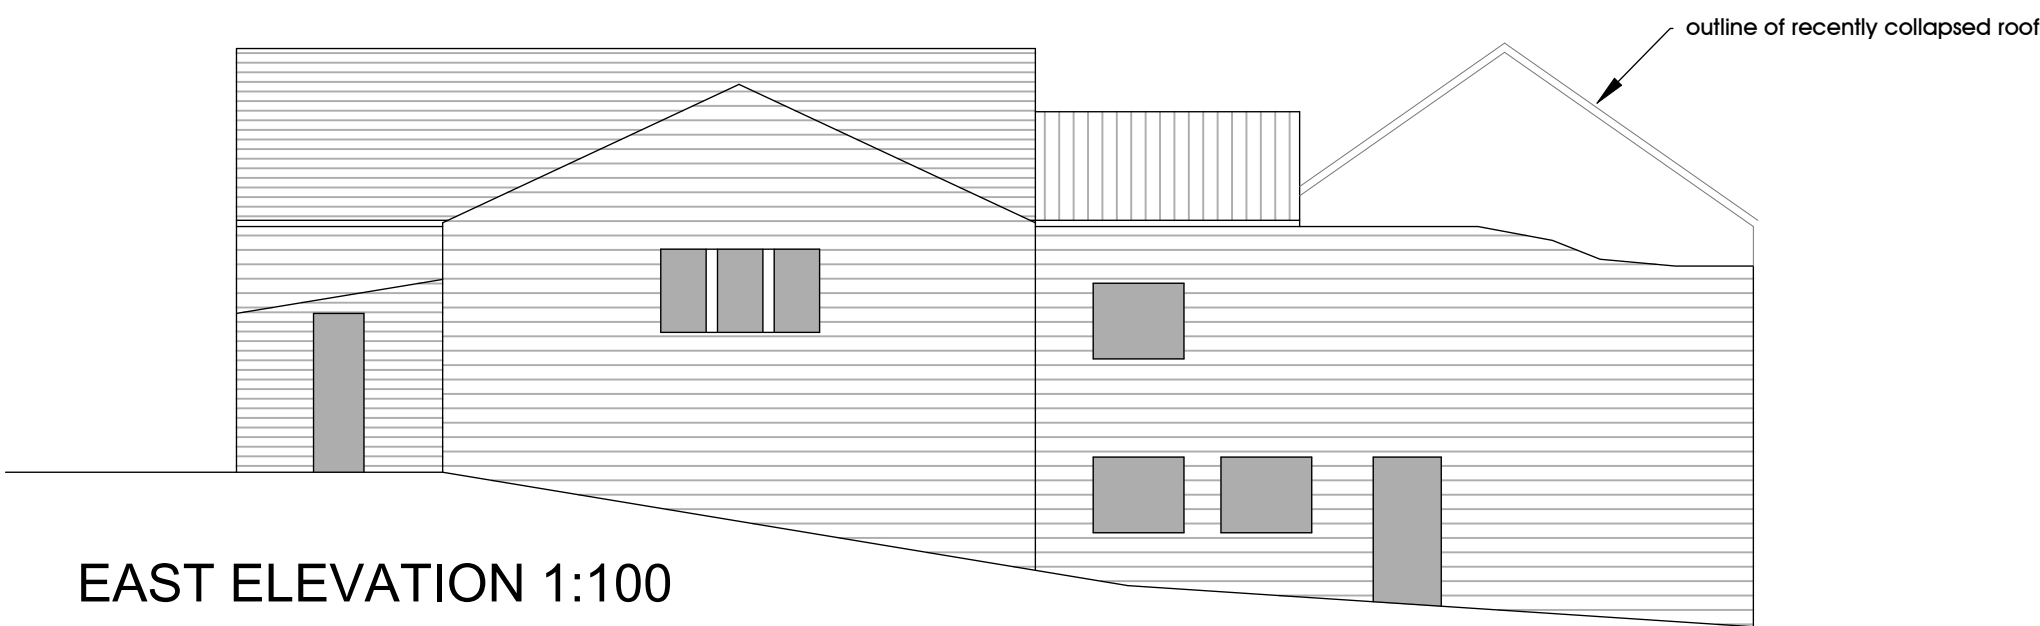
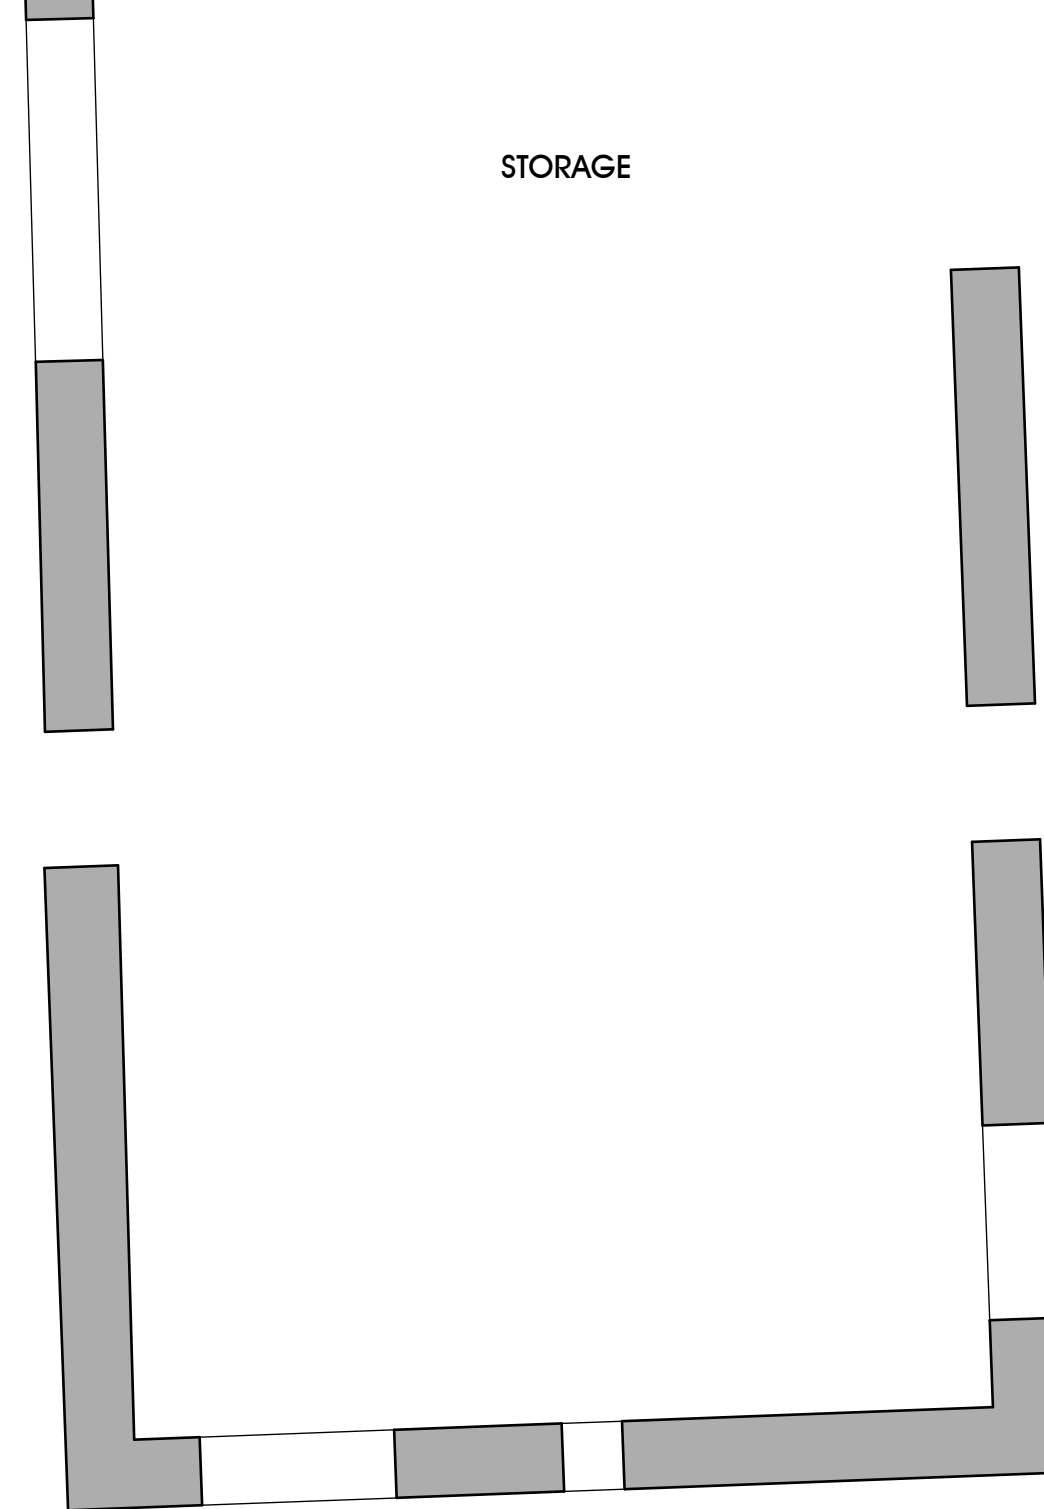
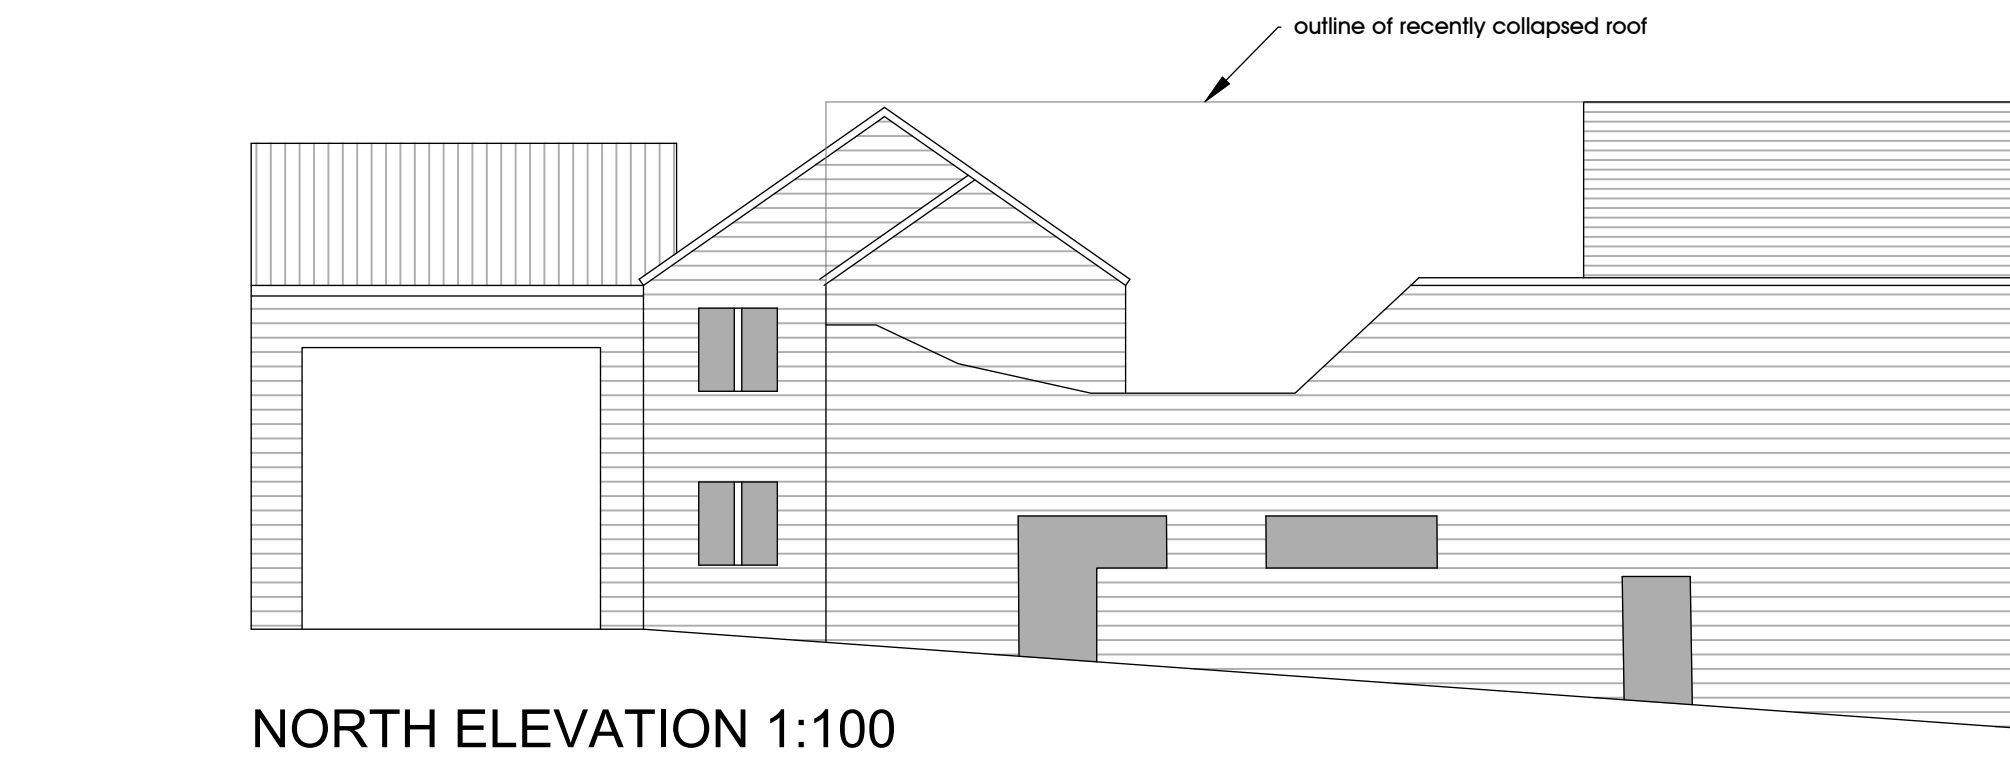
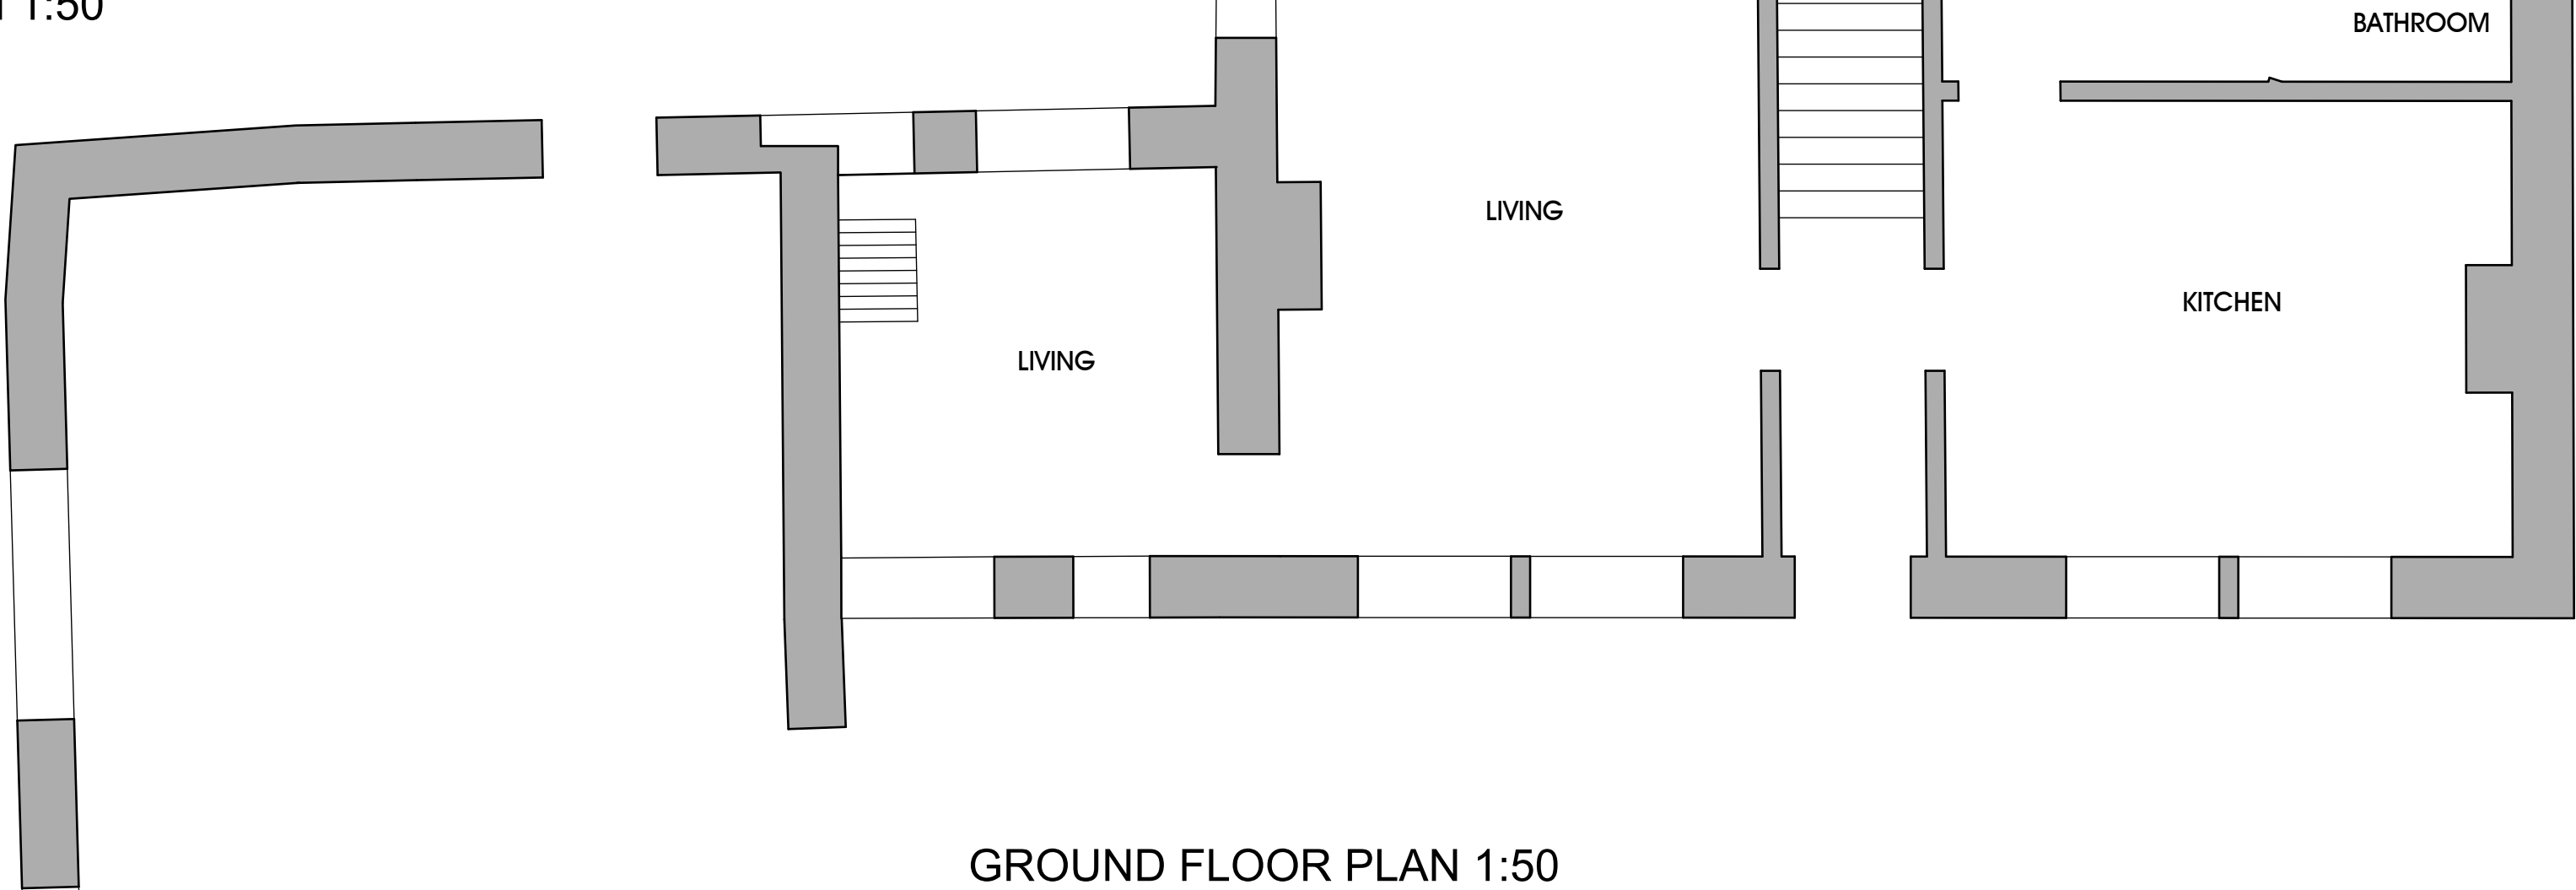
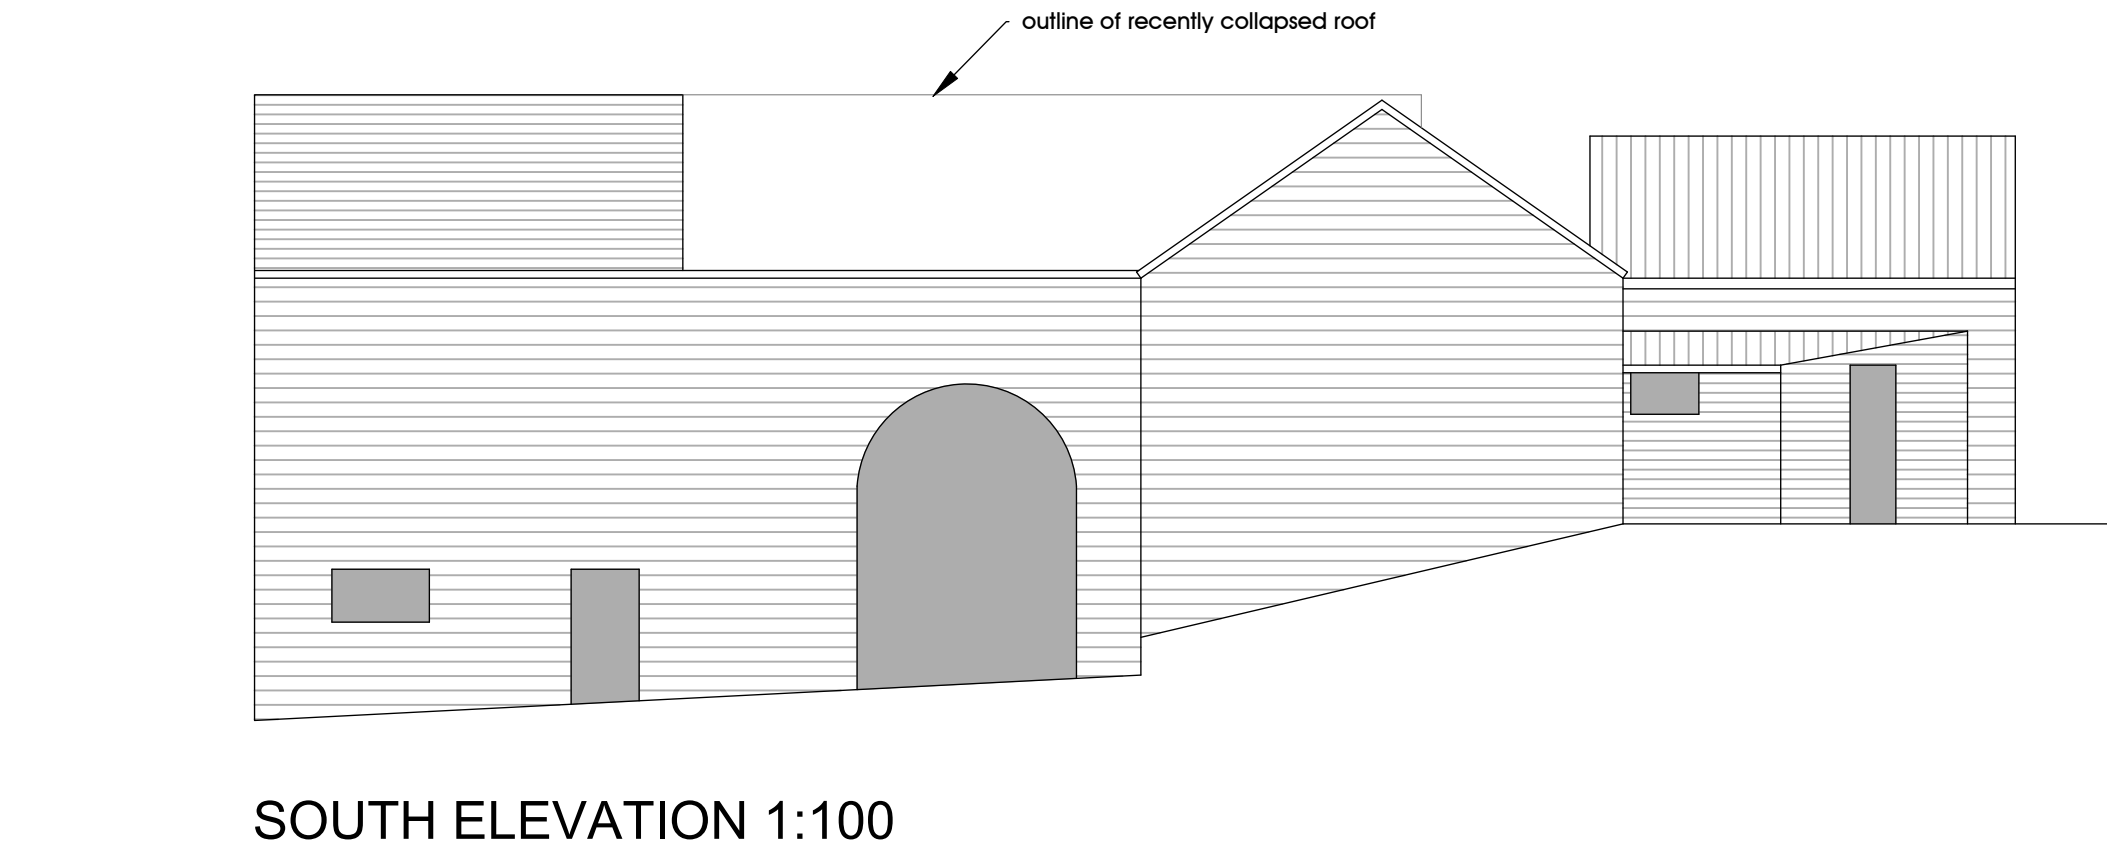
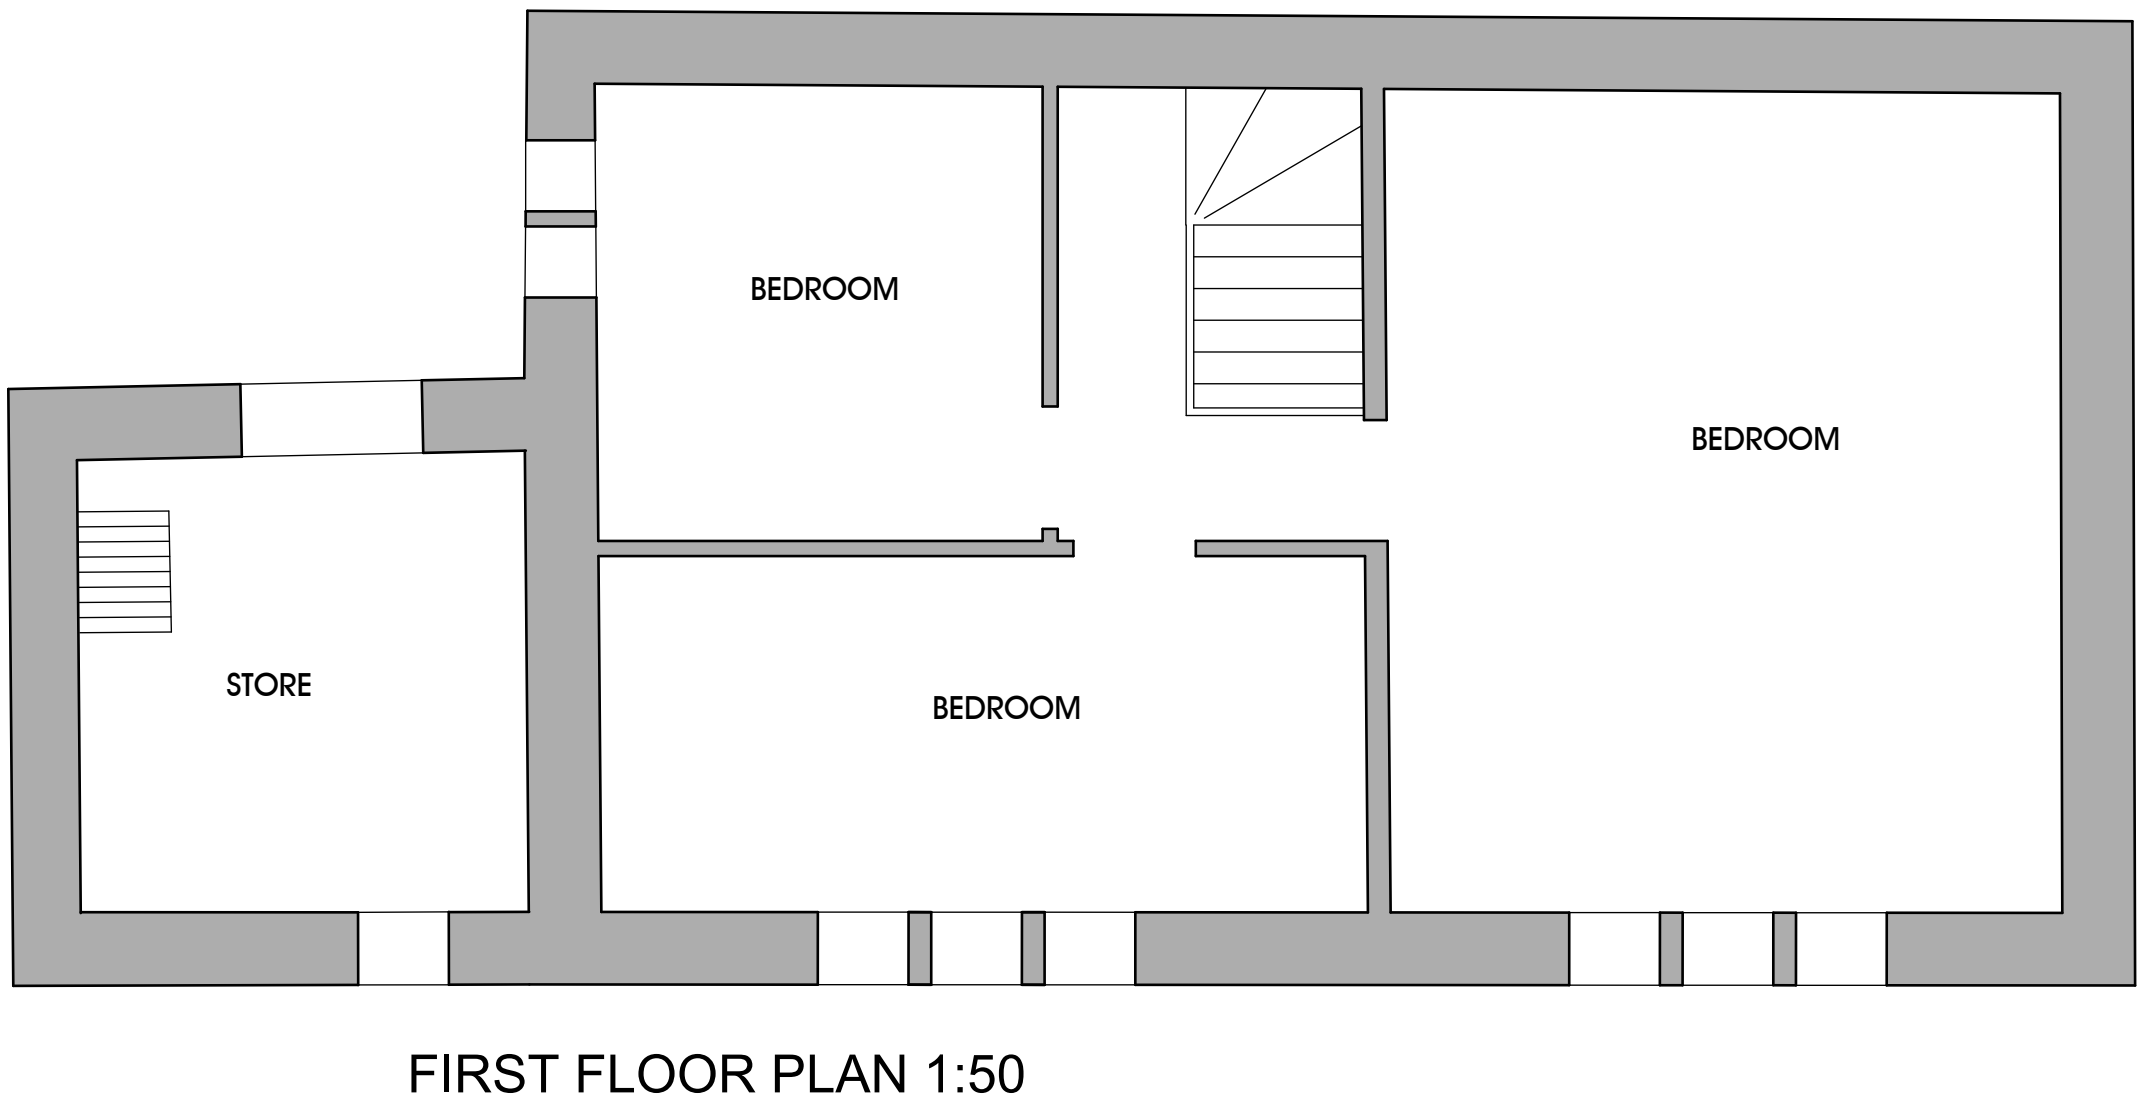


GHP

Architects

GHP Architects

Empire House

Mulcture Hall Road

Halifax, HX1 1SP

01422 207172

ghp@ghparchitects.com

www.ghparchitects.com

ACA

ASSOCIATION OF

CONSULTANT ARCHITECTS

Revisions:

Project:

Proposed Dwelling

Address:

Bone Heys

Newhey

Rochdale

OL16 3SZ

Client:

Mr & Mrs Lumb

Drawing:

Existing Farm

Plans &

Elevations

Date:

Aug 2023

Scale:

as shown @ A1

Job:

23-504

Drawing No:

P 02

Rev:

A