


South Elevation_Ex Clubhouse
1 : 50

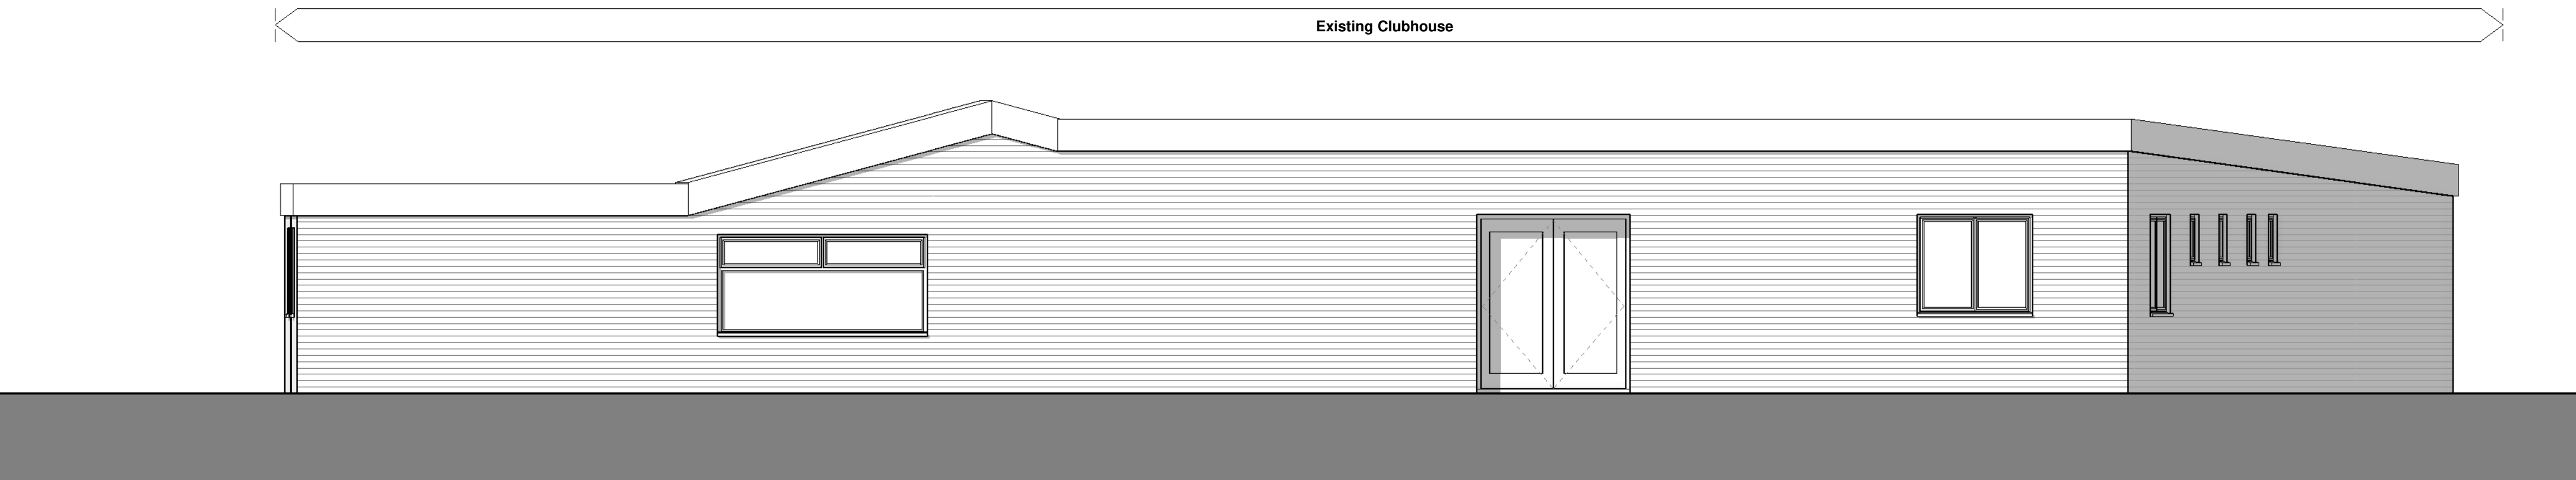

North Elevation_Ex Clubhouse
1 : 50