


Long Clough Farm

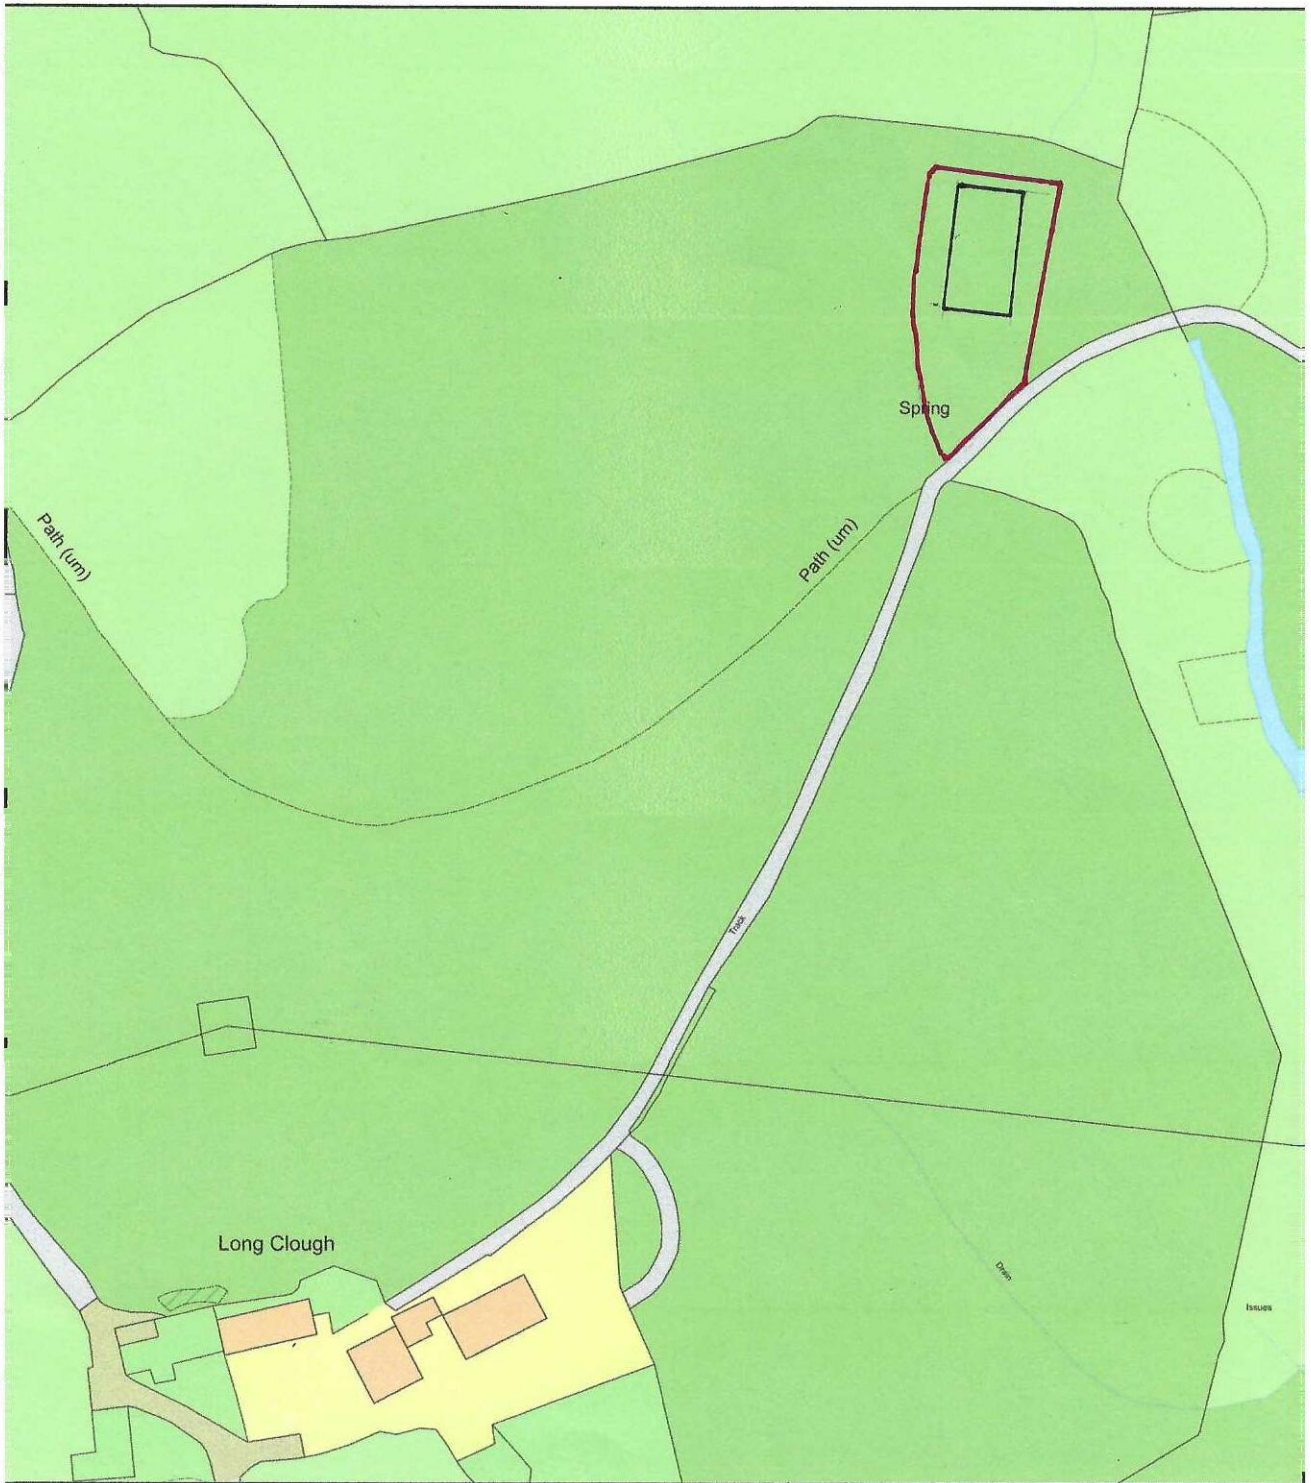

LOCATION PLAN

REF AG.170125.A.



0 50
Metres



Plan Produced for: Long Clough Farm

Date Produced: 15 Jan 2025

Plan Reference Number: TQRQM25015204745474

Scale: 1:1250 @ A4