


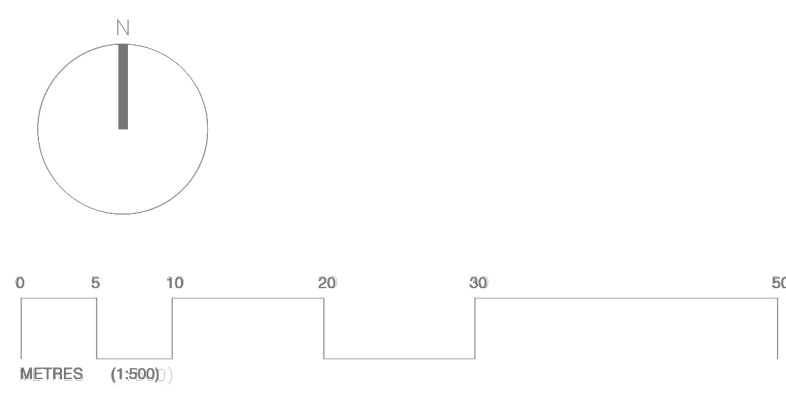

Client:
MÜLLER
PROPERTY GROUP

Project Name:
Parkfield House

Project Number:
01-123-0012

Project Status:
Stage 3 - Spatial Coordination

Project Address:
Parkfield House,
Manchester Old Road,
Middleton

Date:
08/02/2023

Drawing Title:
Coloured Detailed Site Layout

Drawing Number:
MPG.PH.CDSL.01

Drawn By: JS Scale: 1:500 @A2 Rev:



Warrington Hall,
Warrington, Lancs, NW11 4JQ
01925 654883
07884401777
C.Bearley@archi-escape.net
www.archi-escape.net

