

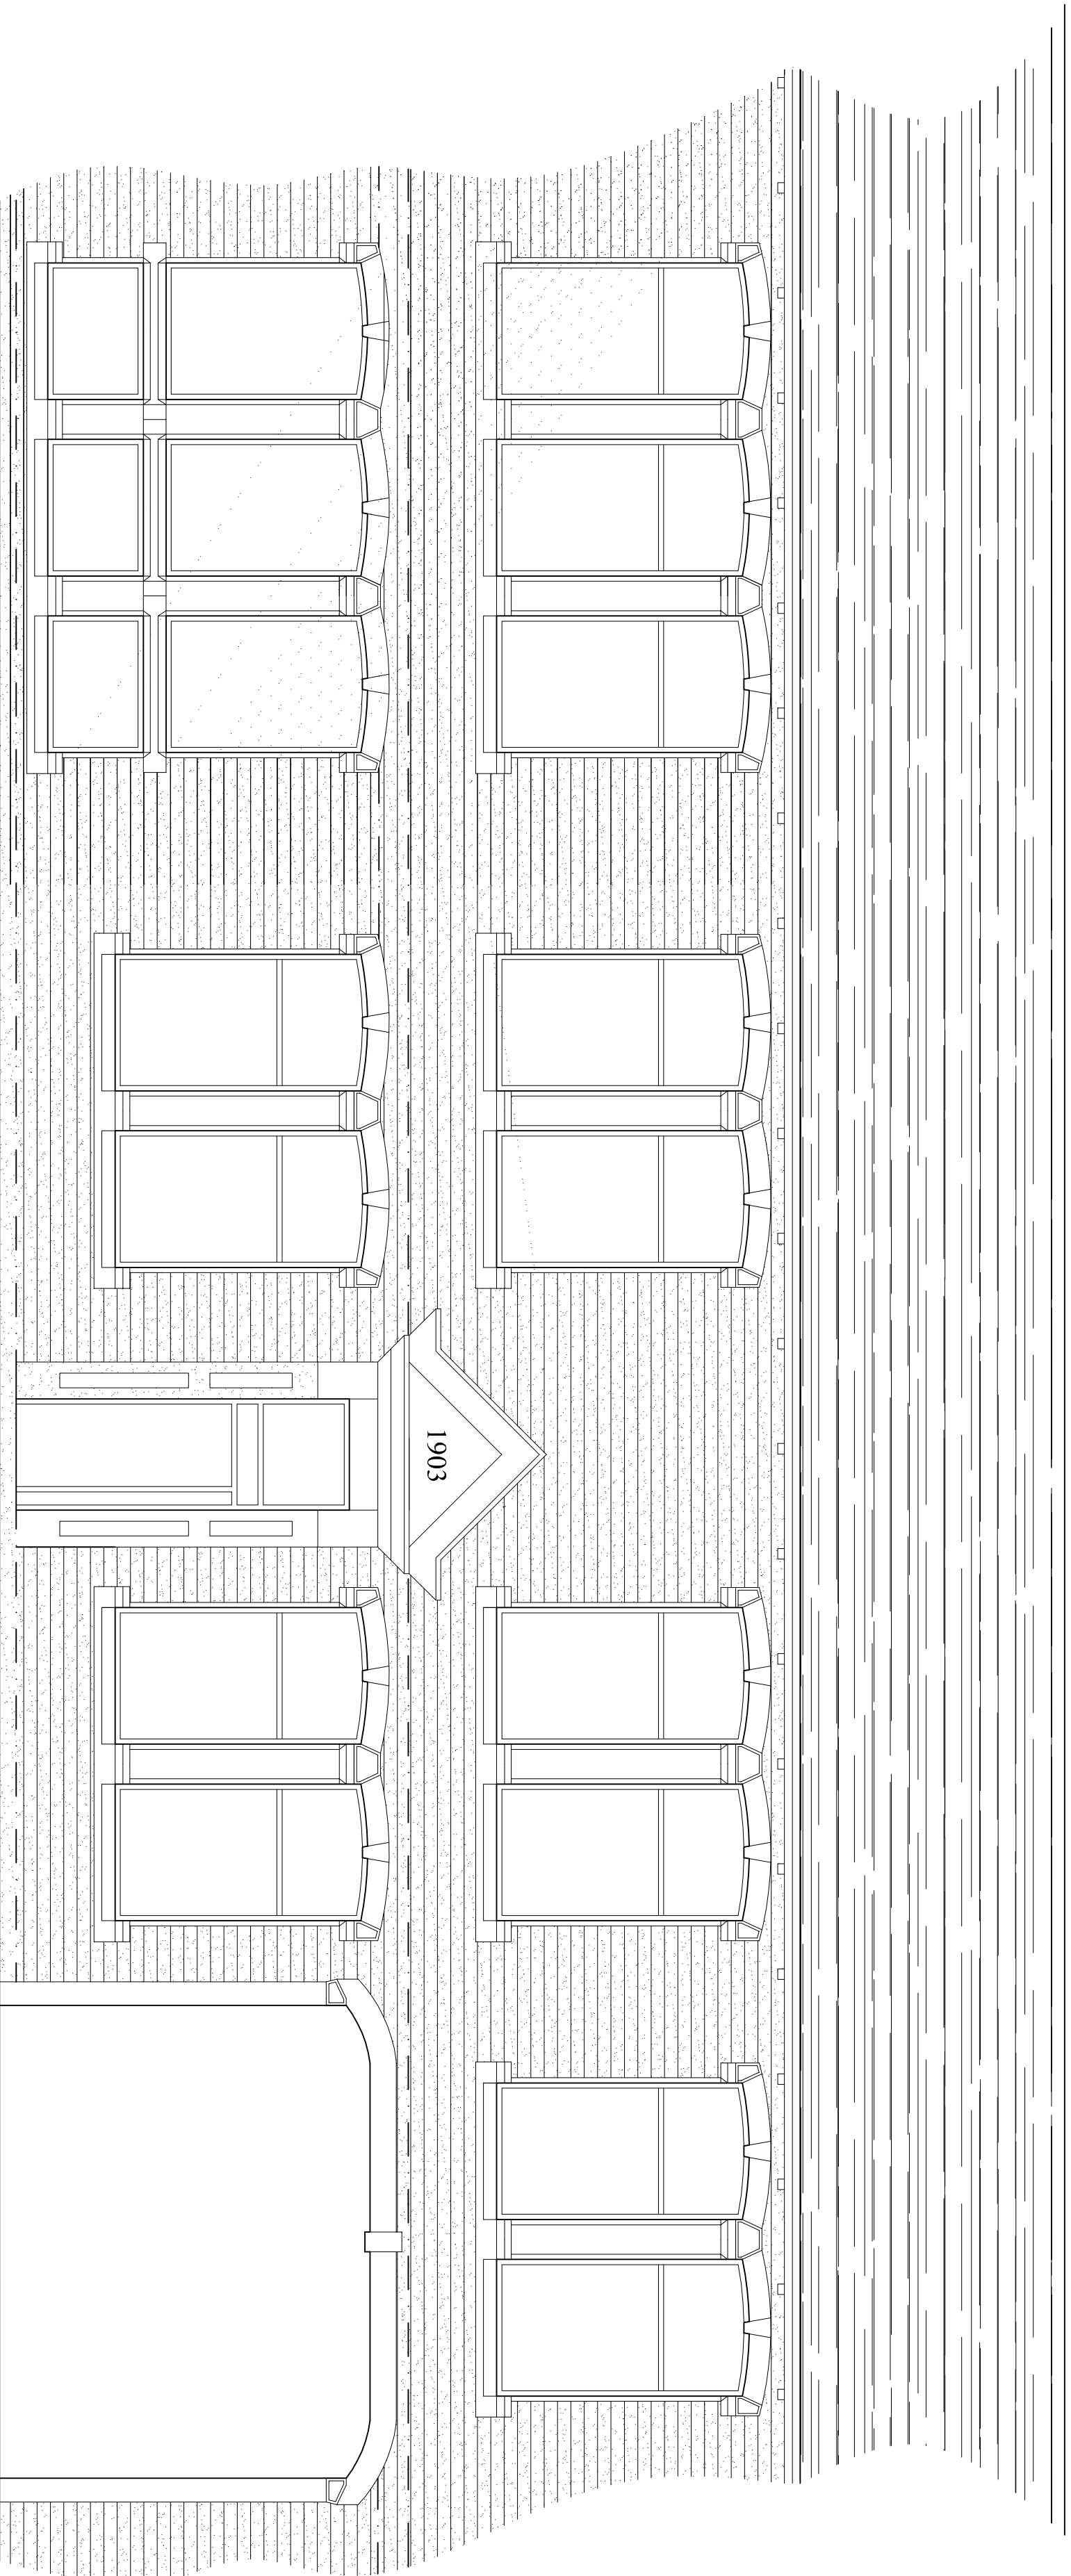


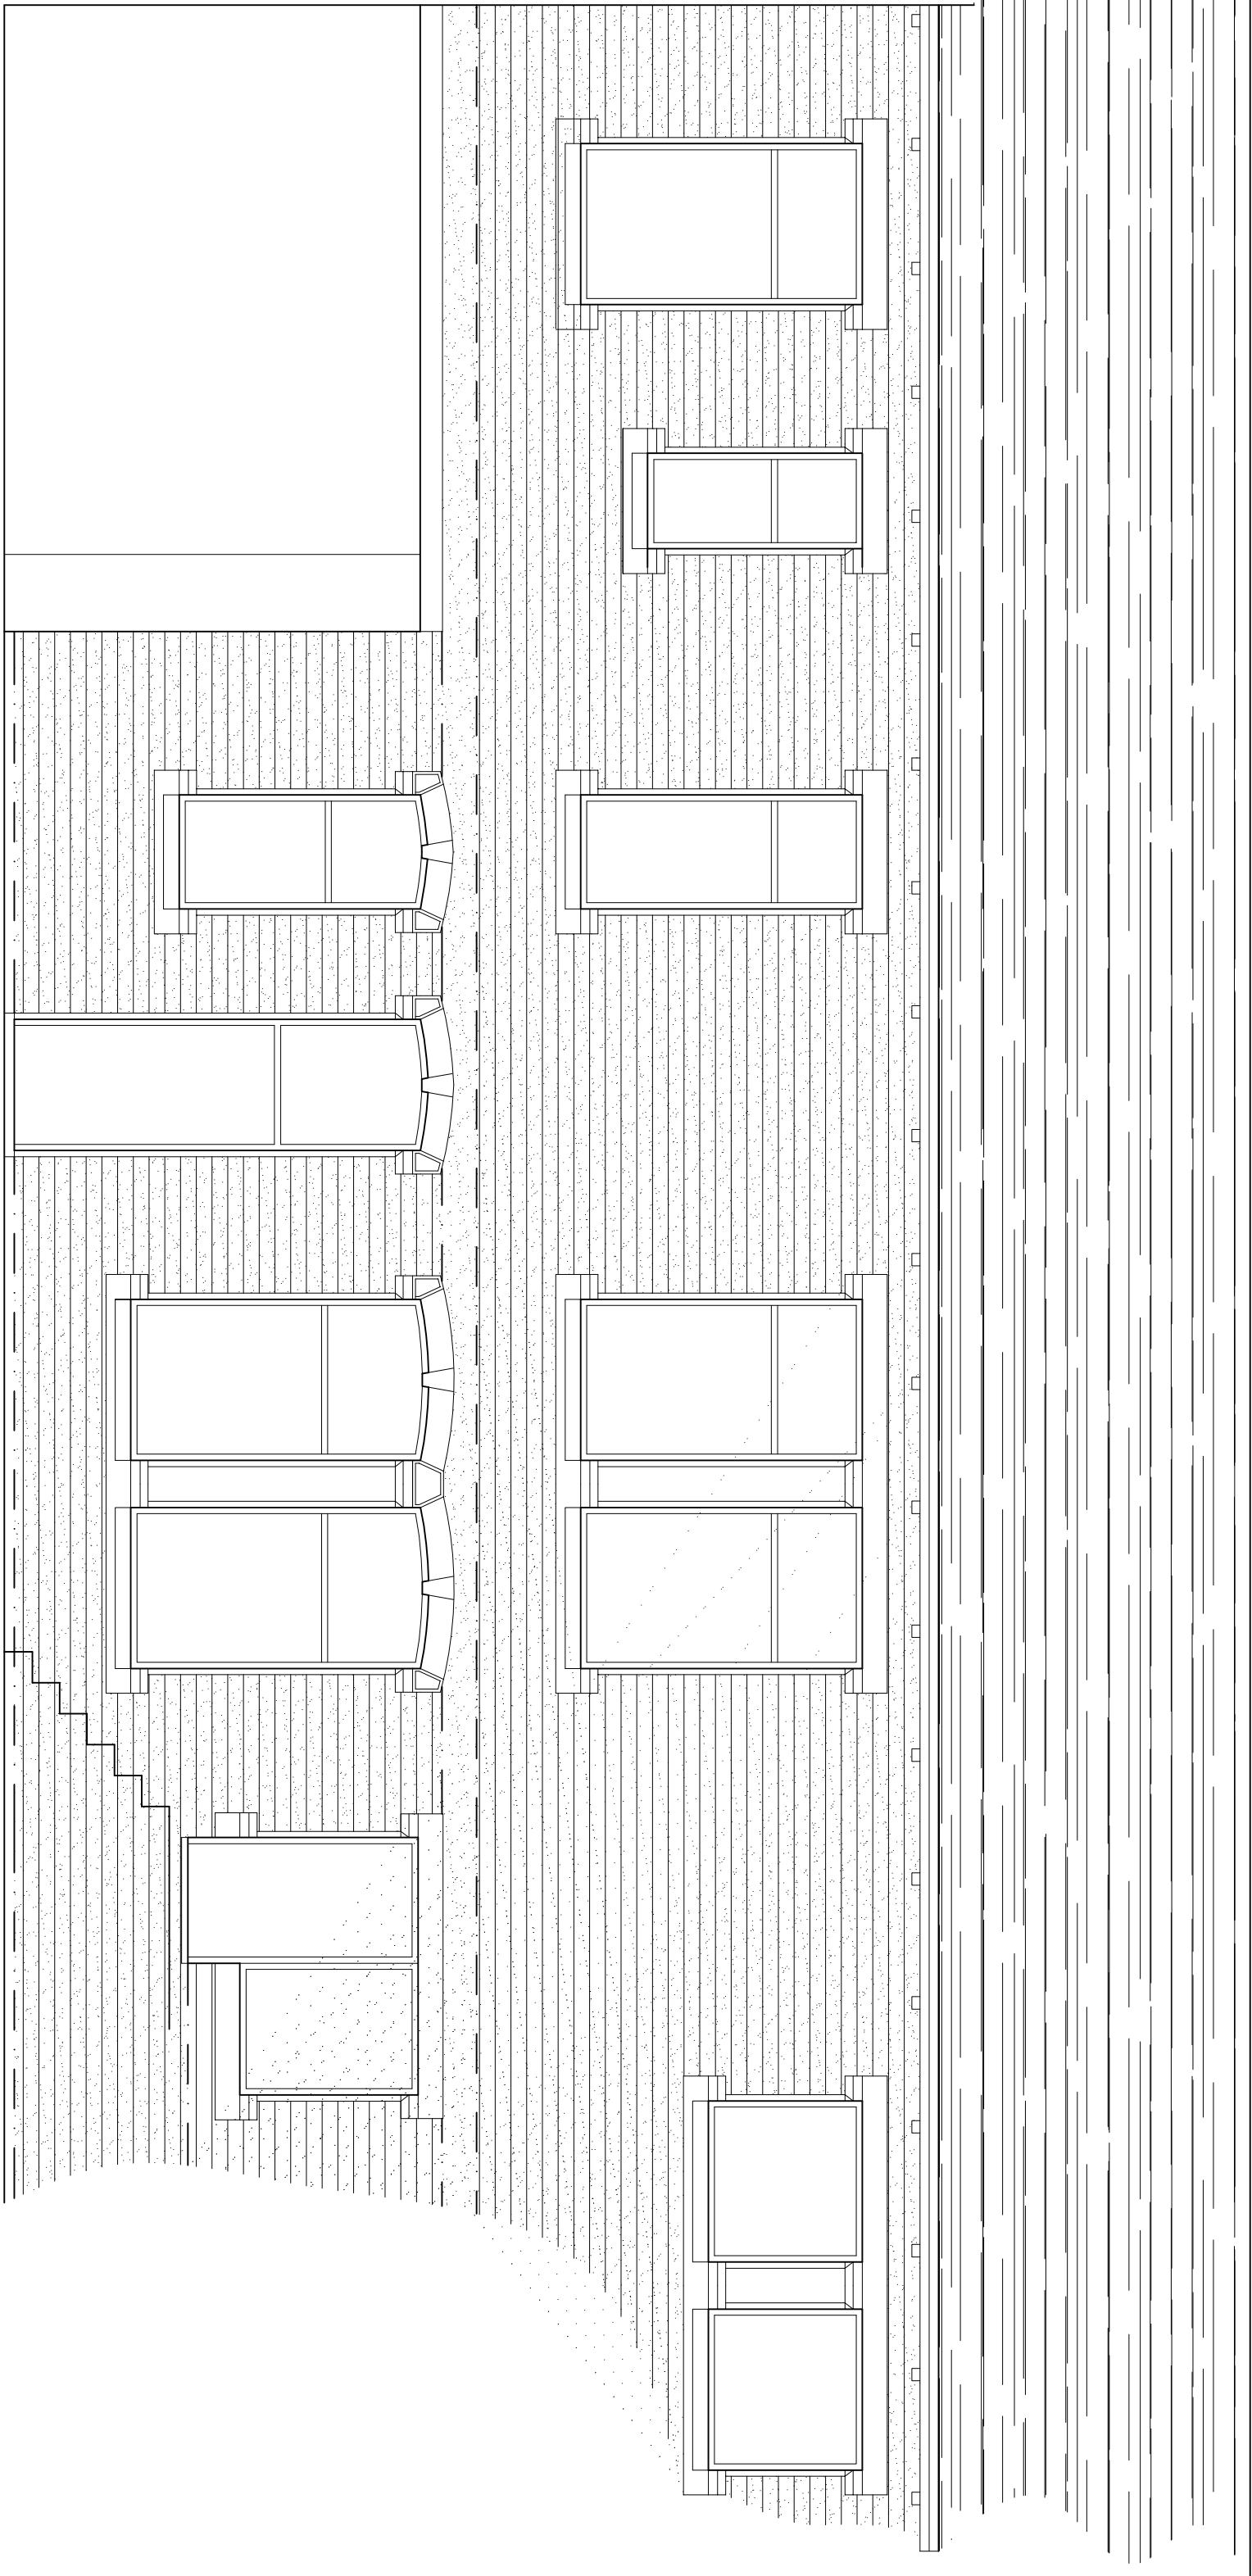


Existing North West Elevation

Existing Section B B

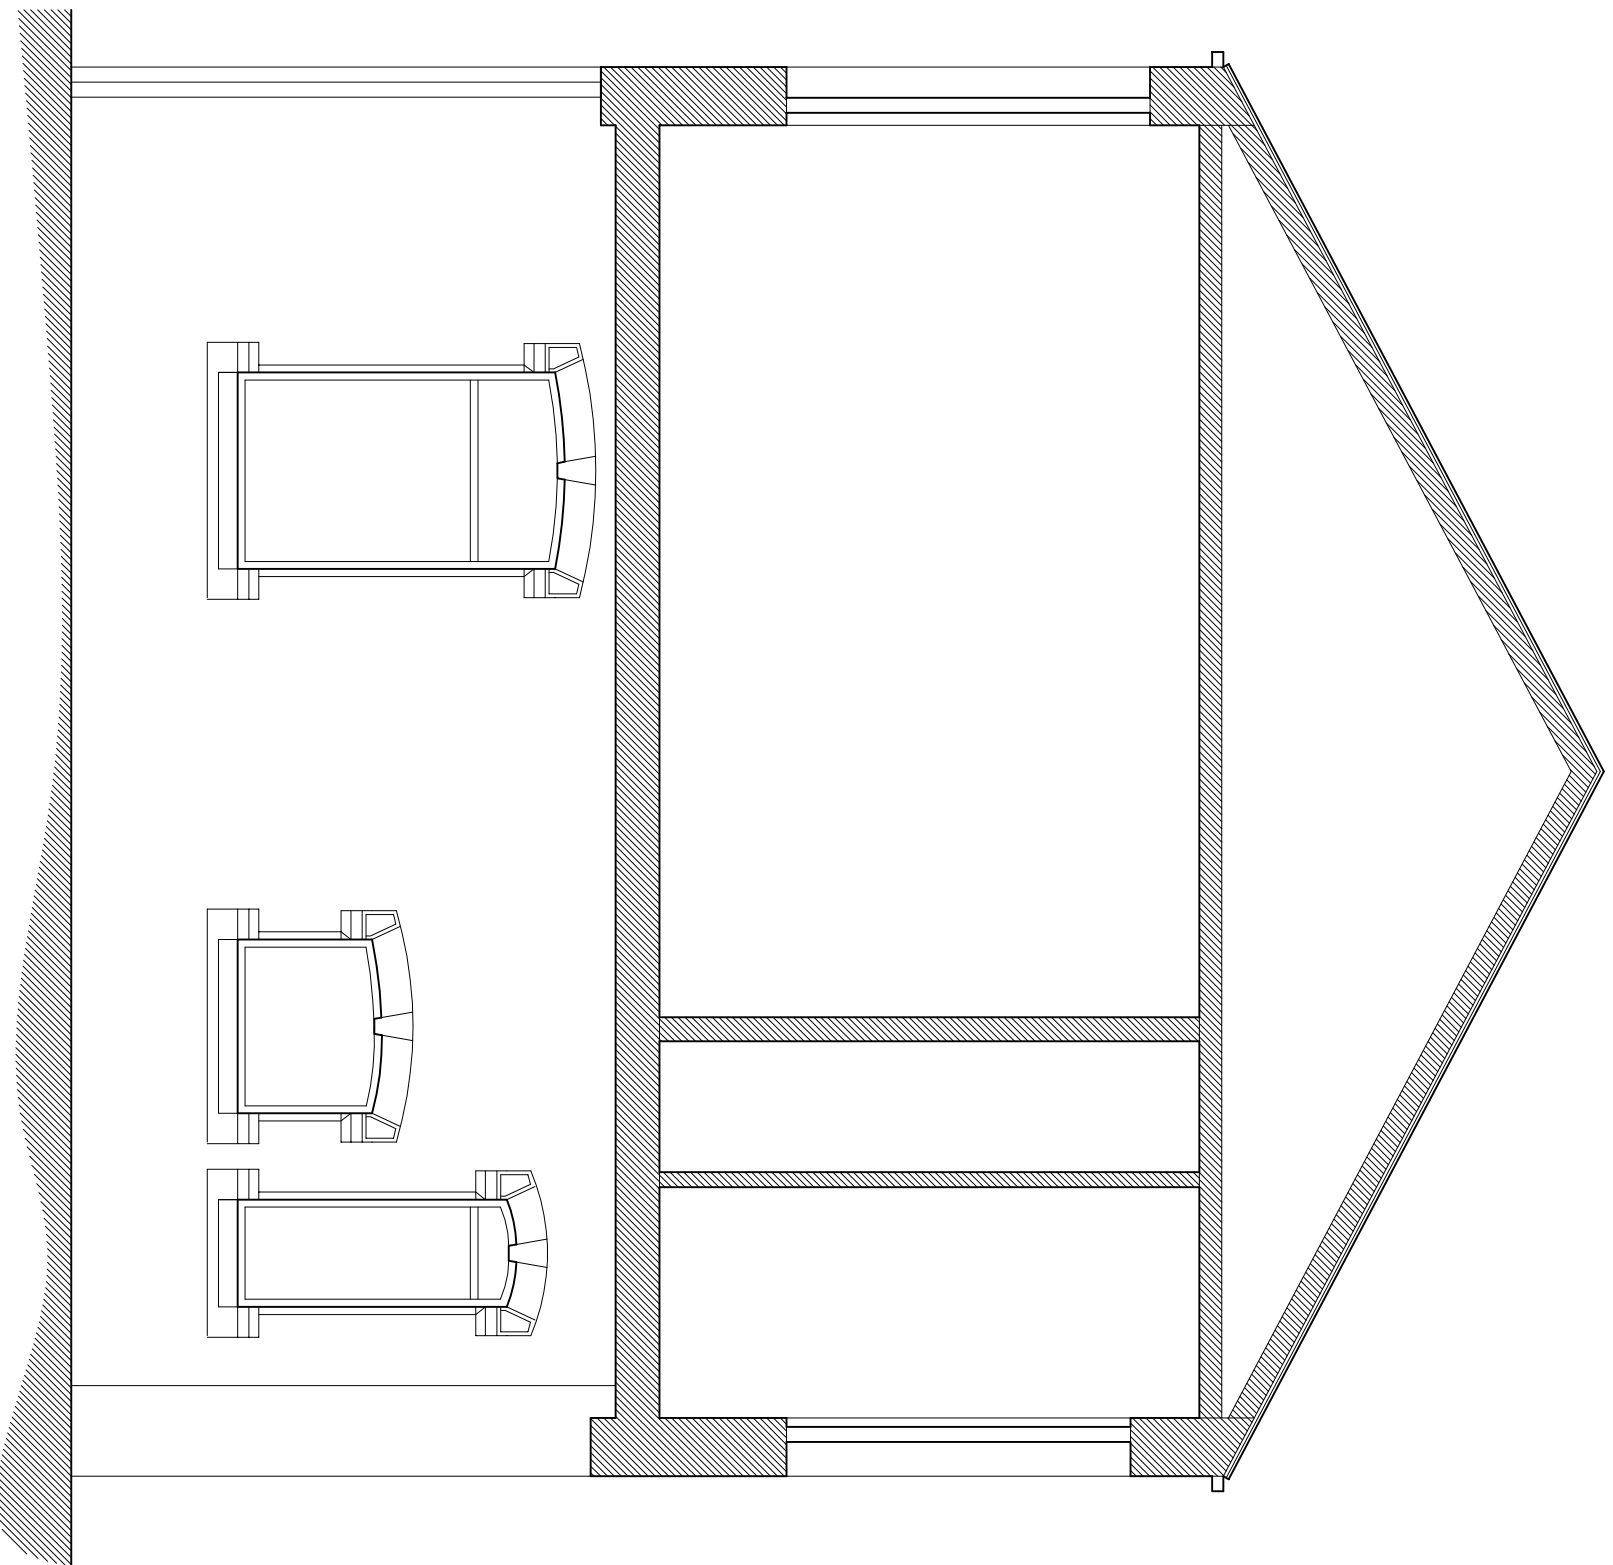

Existing South East Elevation

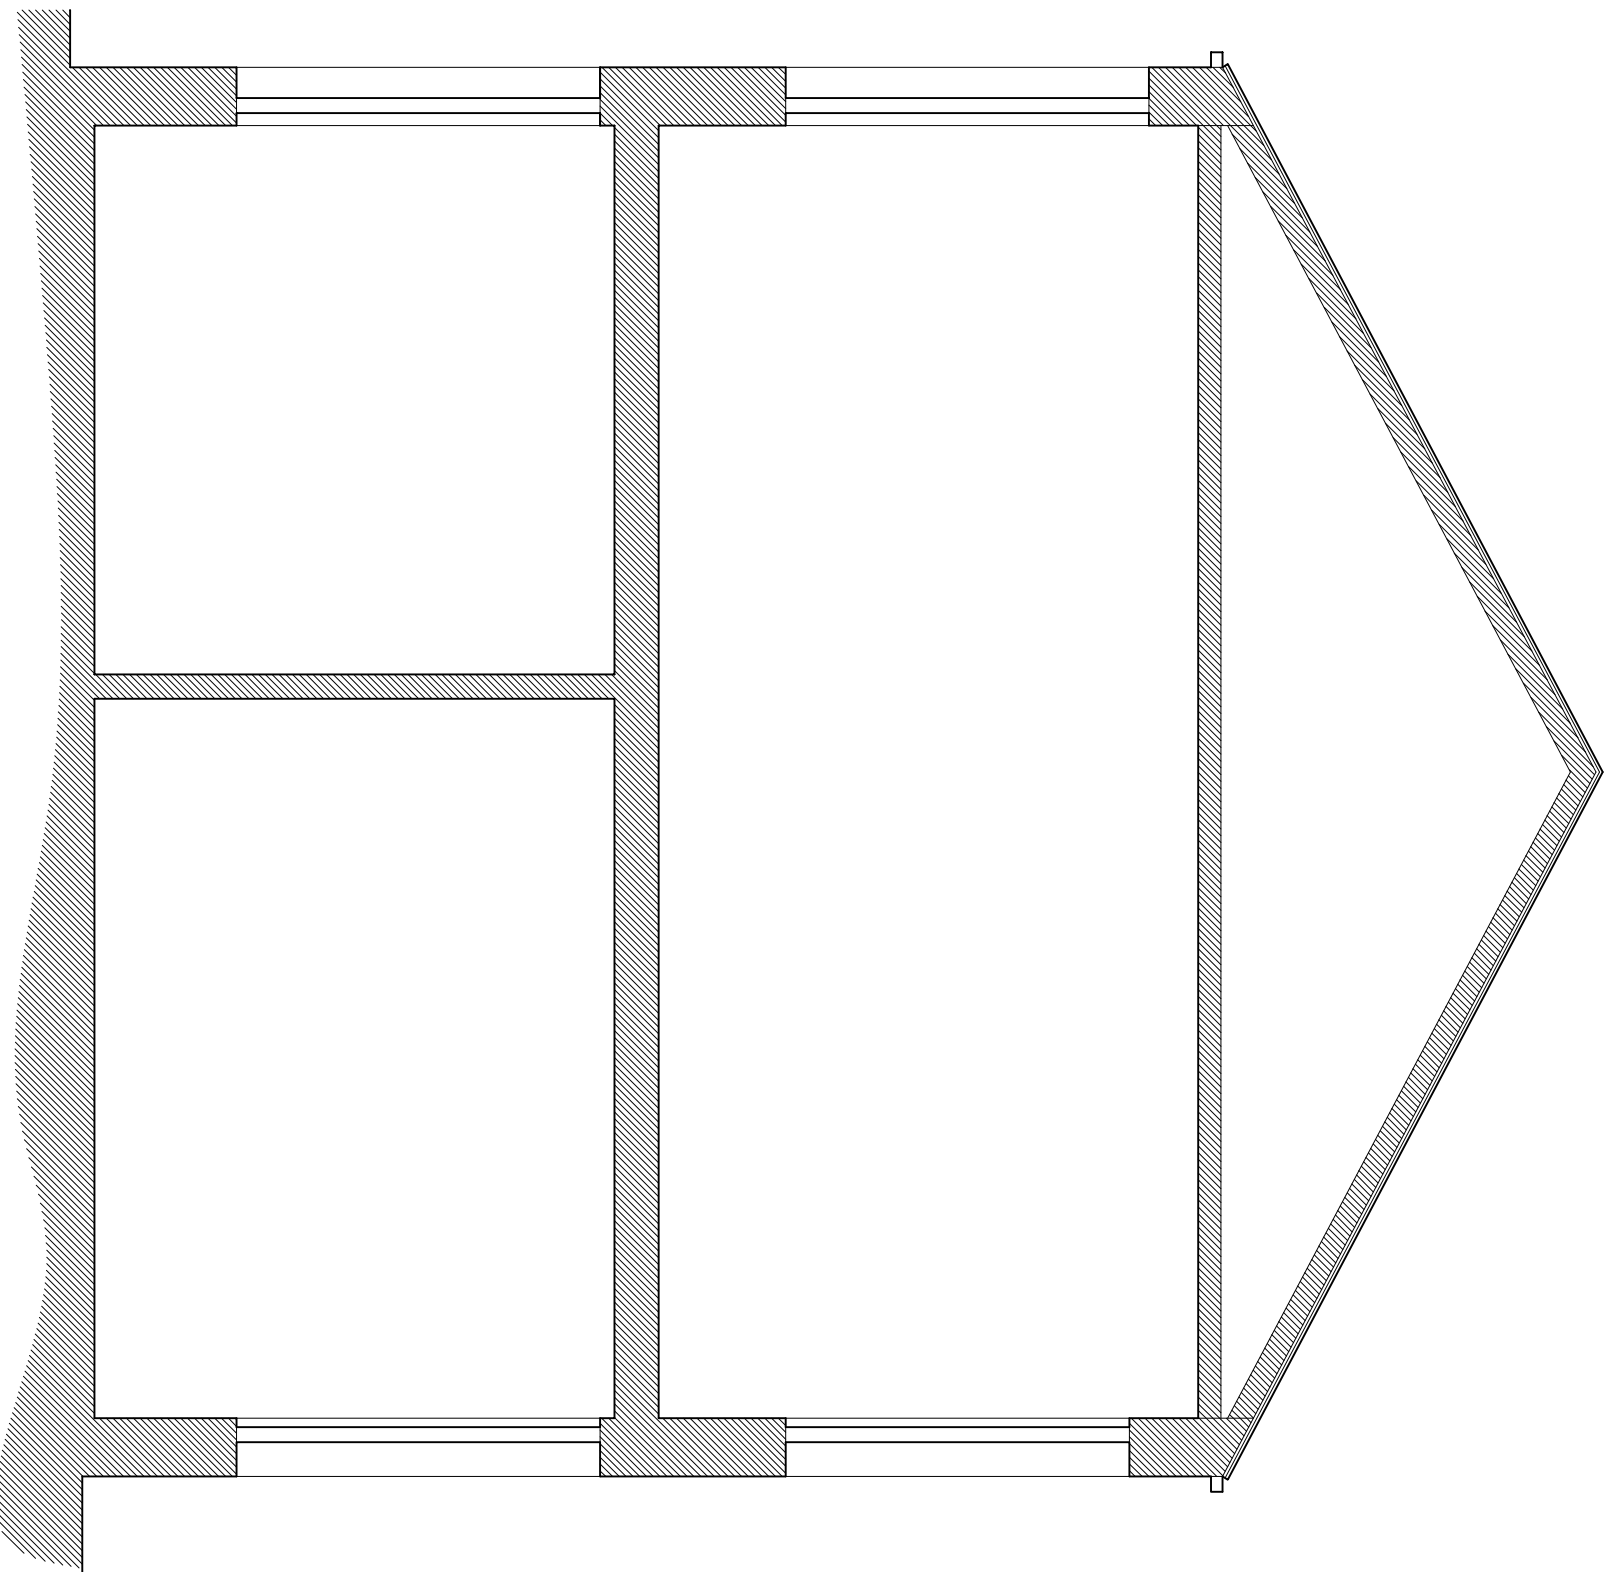

Existing Section A A