

EAST ELEVATION

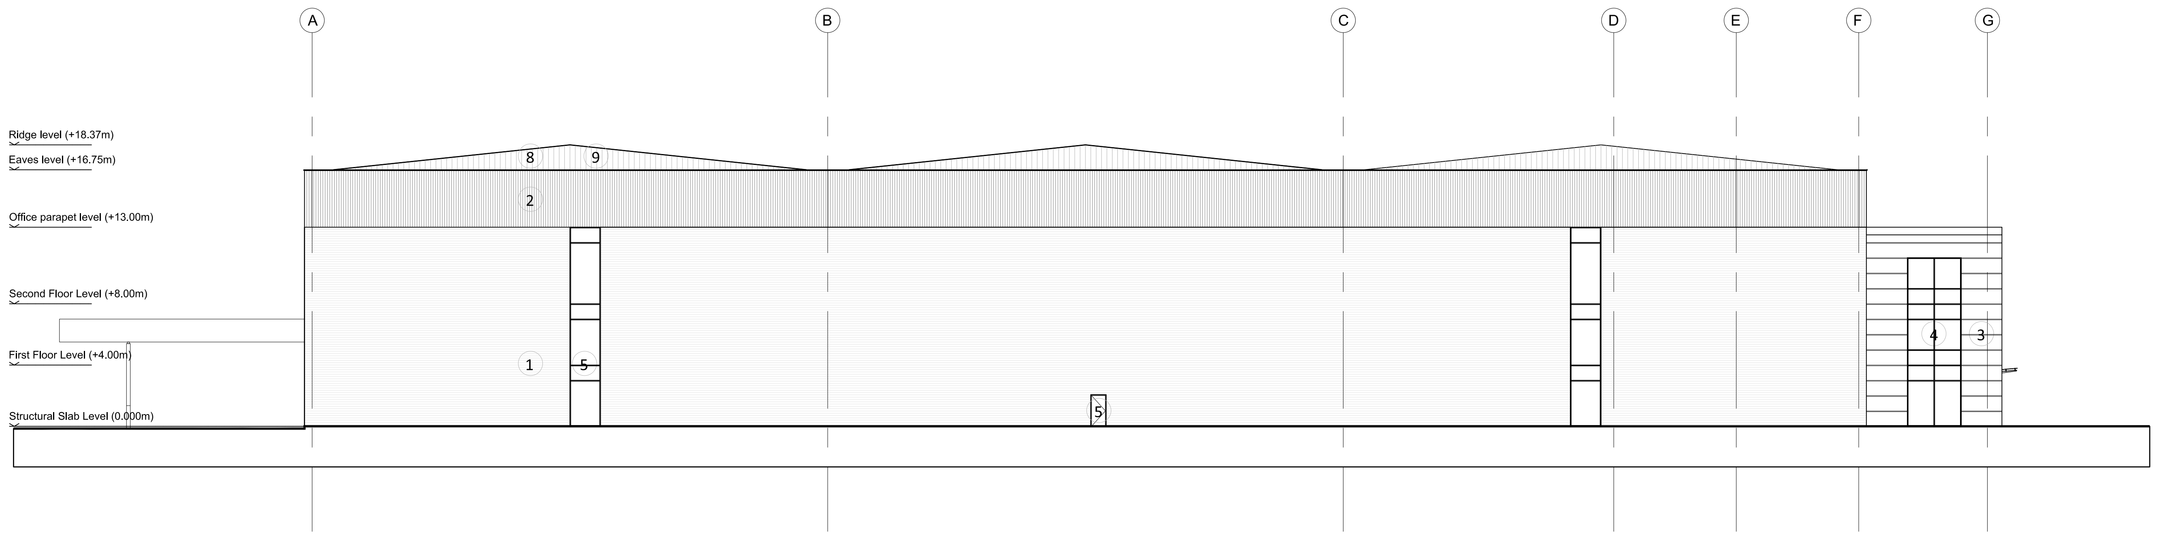

SOUTH ELEVATION

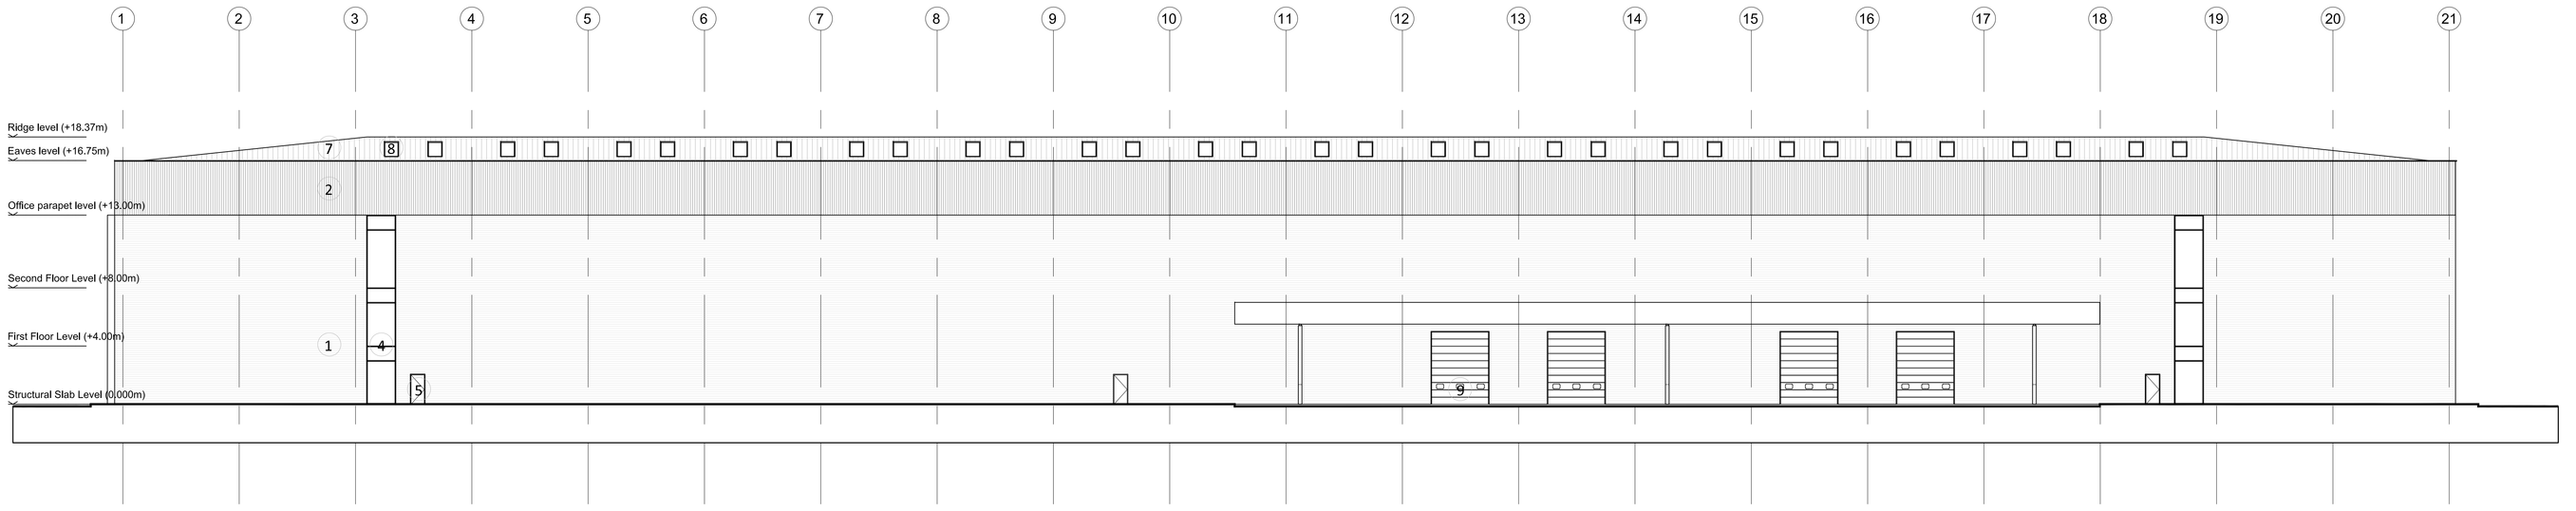

WEST ELEVATION

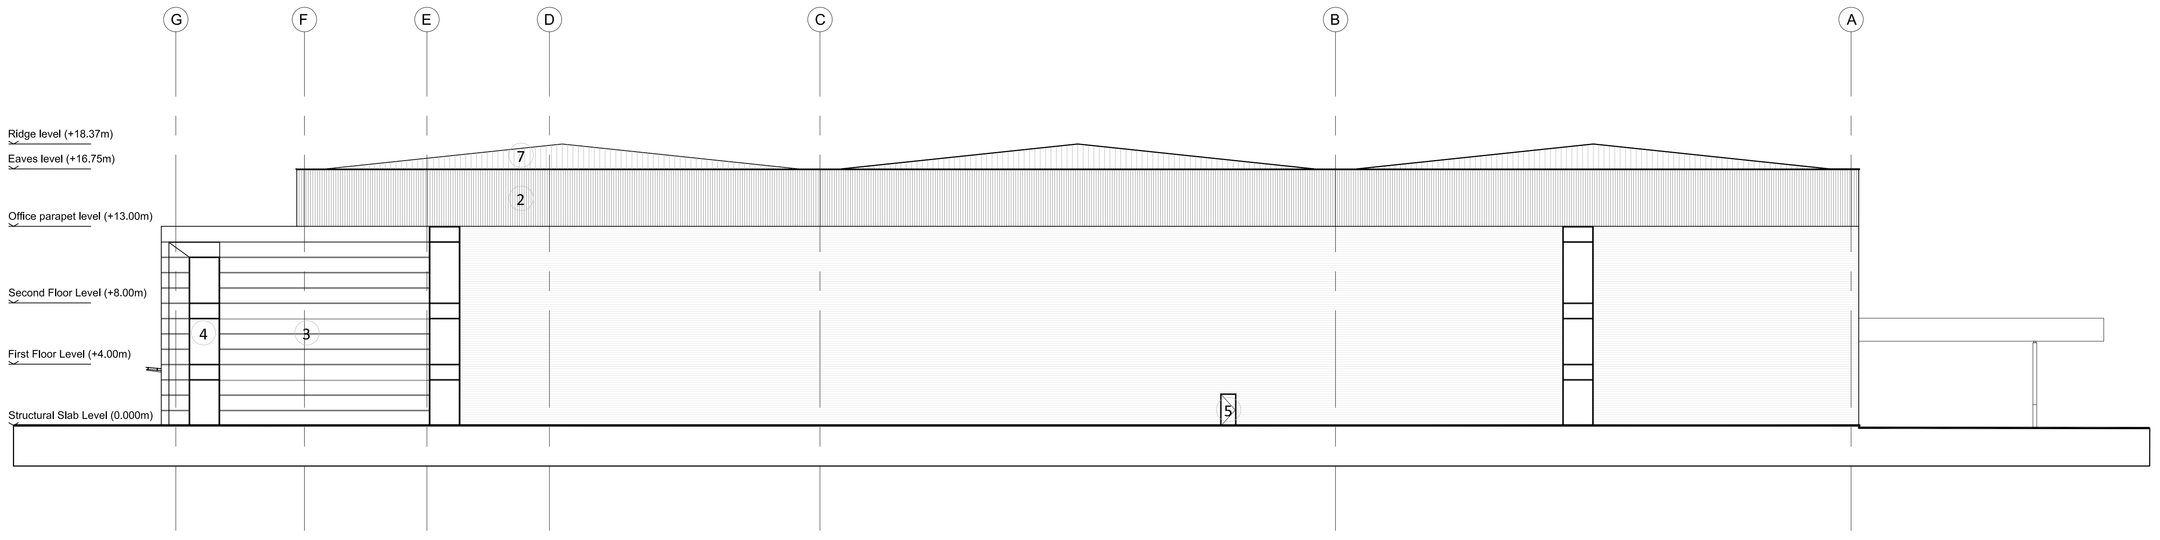

NORTH ELEVATION

General Notes

All site dimensions shall be verified by the Contractor on site prior to commencing any works.

Do not scale from this drawing.

Only work to written dimensions.

This drawing is the property of Fletcher-Rae (UK) Limited (t/a Fletcher-Rae) and copyright is reserved by them. The drawing is not to be copied or disclosed by or to any unauthorised persons without the prior written consent of Fletcher-Rae (UK) Limited.

KEY:

1. Horizontal trapezoidal cladding with colour match
   Colour - Pale Grey, with preformed corners and Colour matching flashings.
2. Vertical trapezoidal cladding with colour matchin
   Colour - Dark Grey, with preformed corners and Colour matching flashings.
3. Flat panel horizontal microrib cladding with shad
   colour matched flashings.
   Colour - Dark Grey
4. PPC aluminium curtain walling / glazing system with double glazed units.
   Colour - Frames in Dark Grey
5. Steel faced personnel / fire escape door to match colour of the surrounding cladding.
   Colour - to match adjacent cladding. Internal face of door in white to match liner panel.
6. Glazed Canopy to Office Entrance
7. Composite kingspan roofing system KS1000RW with 12.5% rooflights.
   Colour - Pale Grey
8. Kingspan Trapezoidal Roof Lights.
9. Assa Abloy OH1042 Sectional Insulated Level Access Shutter Doors with 3 vision panels.
   Colour - Orange with Dark Grey frames
10. Assa Abloy OH1042 Sectional Insulated Dock Leveler with 2 vision panels.
    Colour - Orange with Dark Grey frames

Revision	A	Amendments to the office fenestration & general amendments to finishes	11.11.20
Scale	1:200@A0		
Status	Planning		
Drawn by	JB		
Date	30.10.20		

Client
Patrick Properties

Project
Stakehill

Drawing Description
Proposed GA Elevations

Drawing No. 20030_PL16 Rev. A

fletcher | rae
Architects | Master Planners | Designers
Hill Quays, 5 Jordan Street, Manchester, M15 4PY
t +44 (0)161 242 1140
f +44 (0)161 242 1141
w www.fletcher-rae.com
e info@fletcher-rae.com