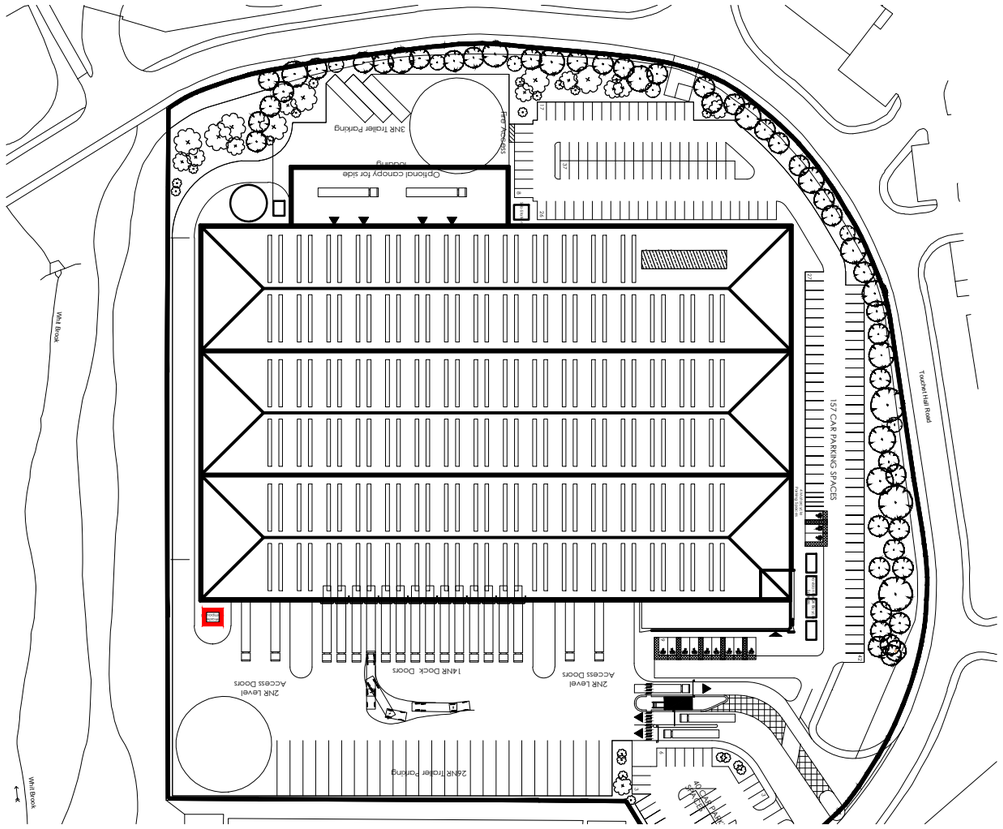

Waste Compound Location Plan NTS

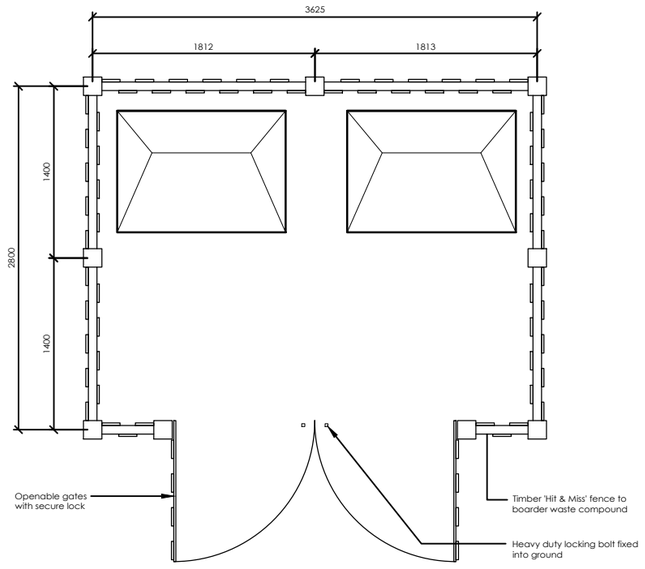

Layout Plan 1:50

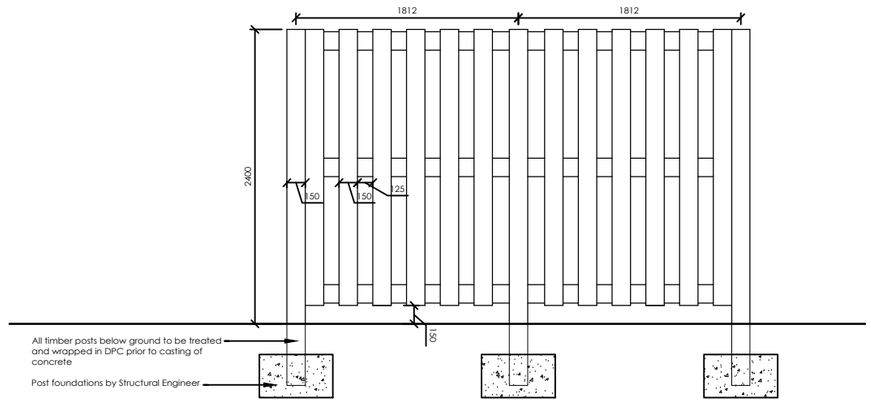

Rear Elevation 1:50

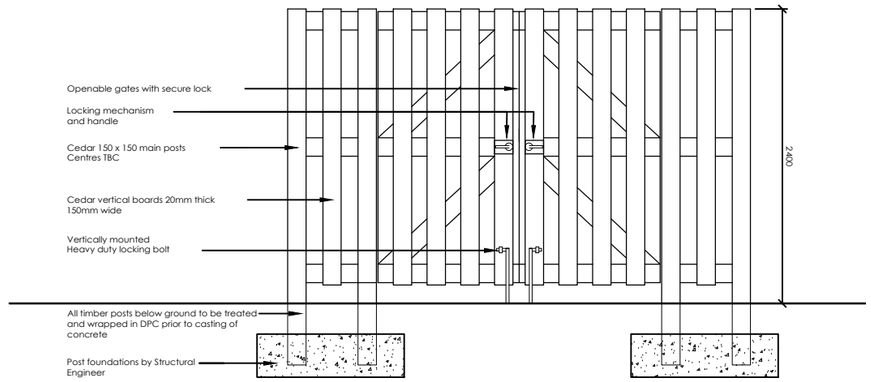

Front Elevation 1:50

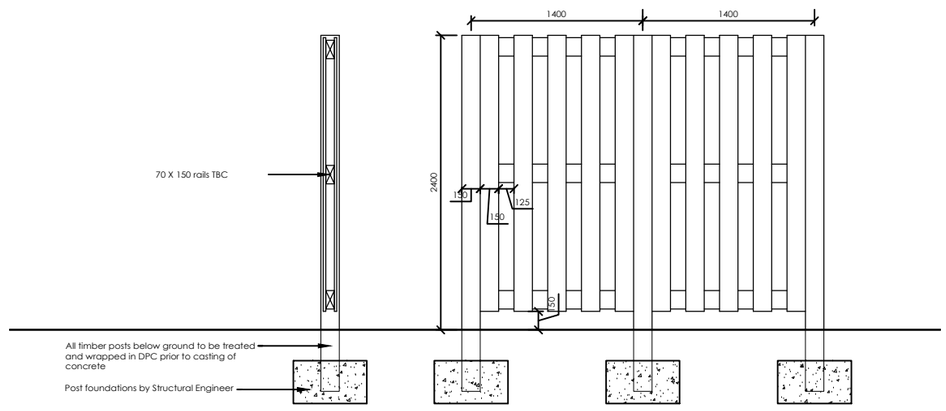

Proposed Section Detail and Side Elevation 1:50

General Notes

All site dimensions shall be verified by the Contractor on site prior to commencing any works.

Do not scale from this drawing.

Only work to written dimensions.

This drawing is the property of Fletcher-Rae (UK) Limited (t/a Fletcher-Rae) and copyright is reserved by them. The drawing is not to be copied or disclosed by or to any unauthorised persons without the prior written consent of Fletcher-Rae (UK) Limited.

Revision

Scale 1:50@A3
Status PLANNING
Drawn by MW
Date 10/11/20
Client
Patrick Properties

Project
Stakehill

Drawing Description
Proposed Waste Compound Enclosures

Drawing No. 20011_PL21 Rev.

fletcher | rae
Architects | Master Planners | Designers
Hill Quays, 5 Jordan Street, Manchester, M15 4PY
t ■ +44 (0)161 242 1140
f ■ +44 (0)161 242 1141
w ■ www.fletcher-rae.com
e ■ info@fletcher-rae.com