




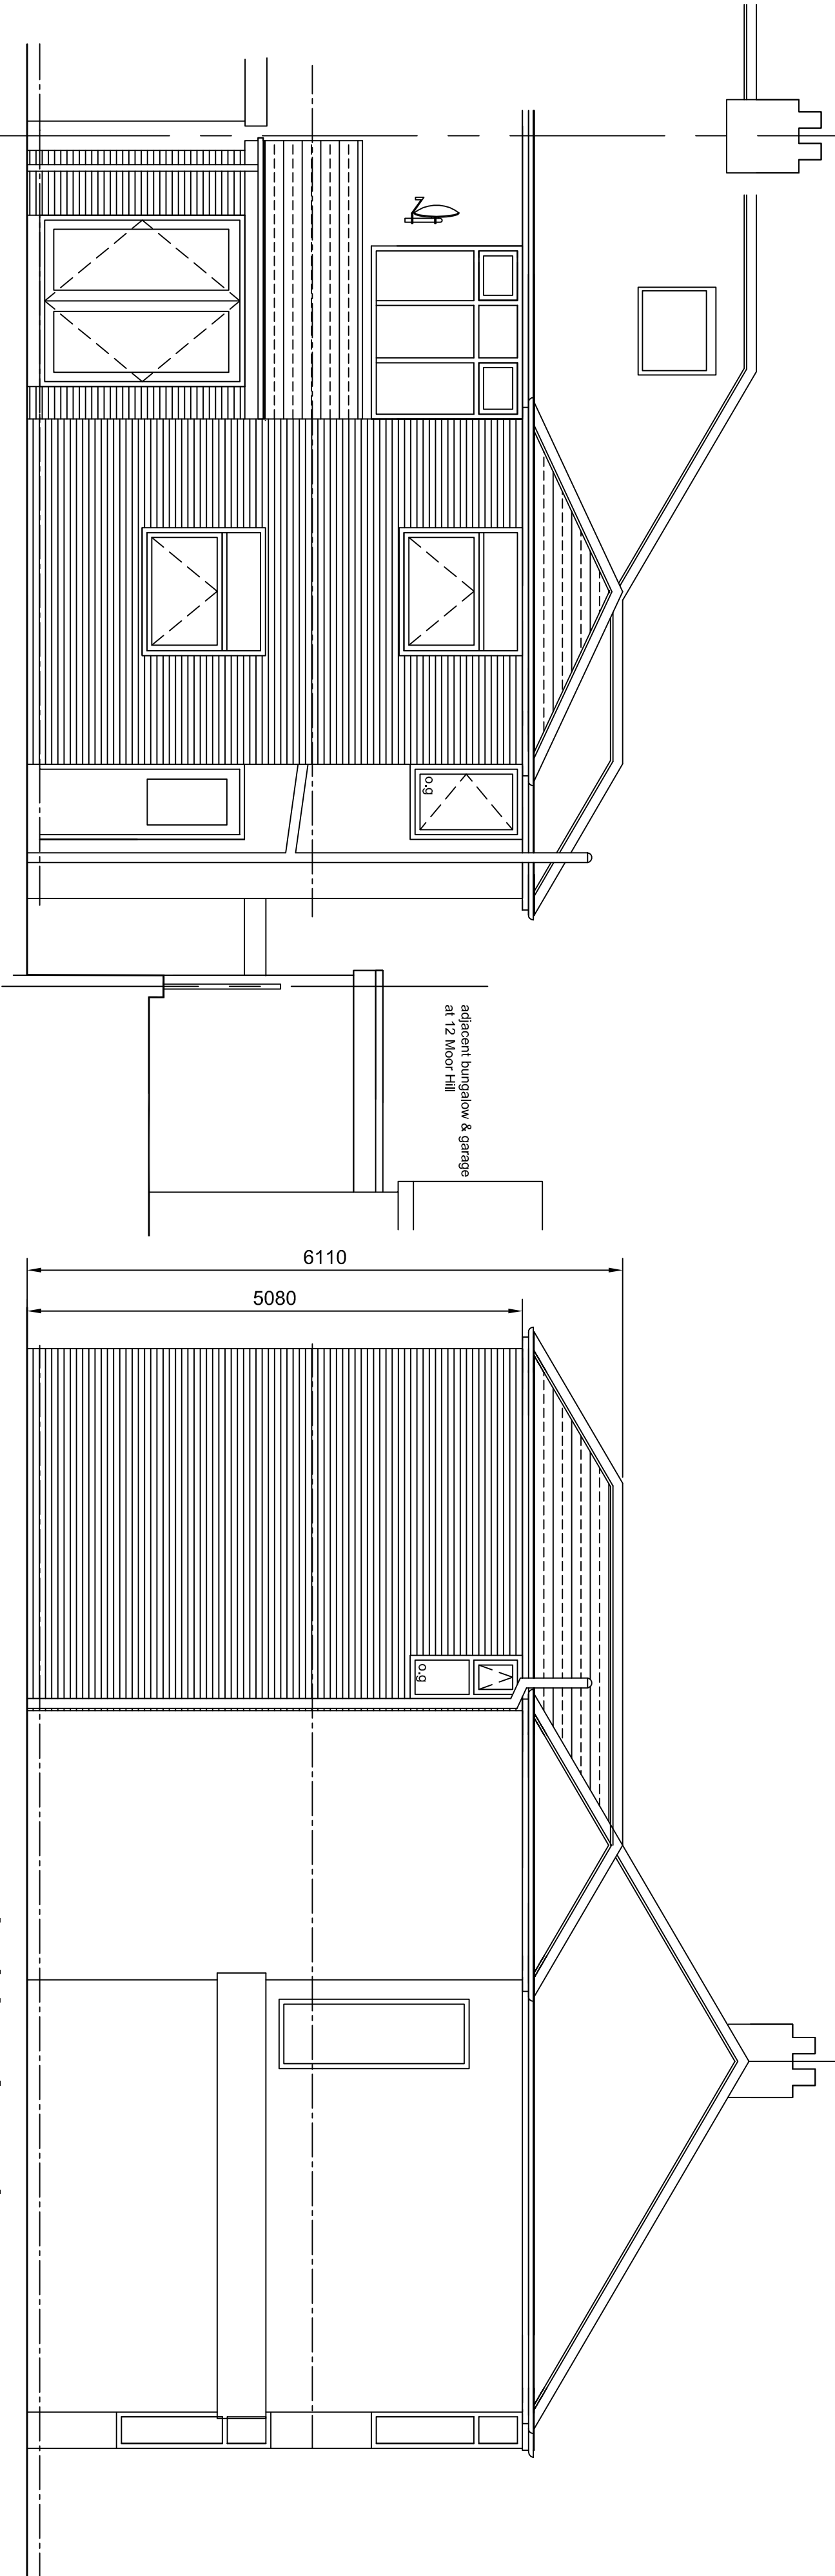


proposed rear elevation

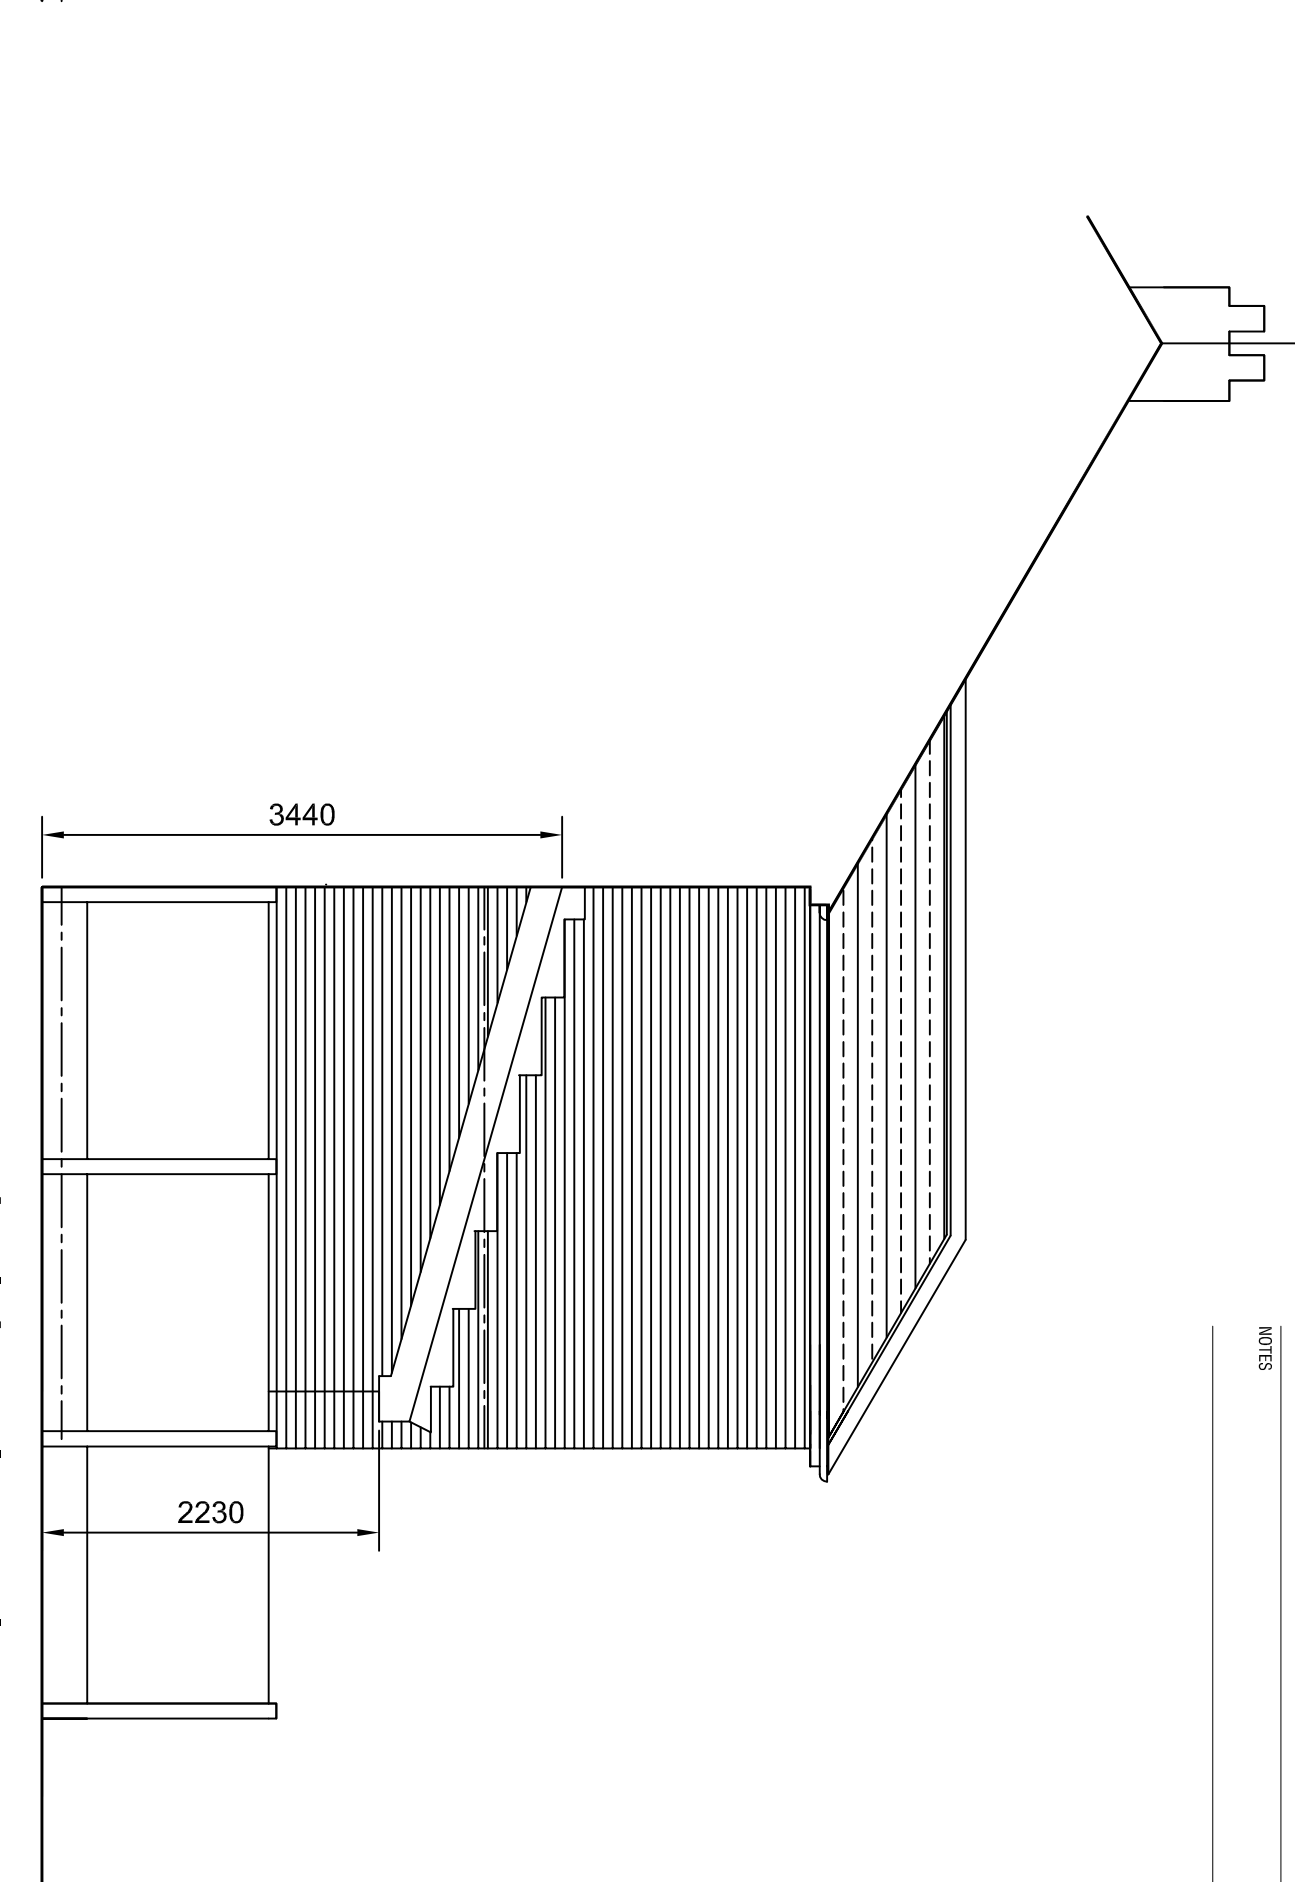


proposed side elevation

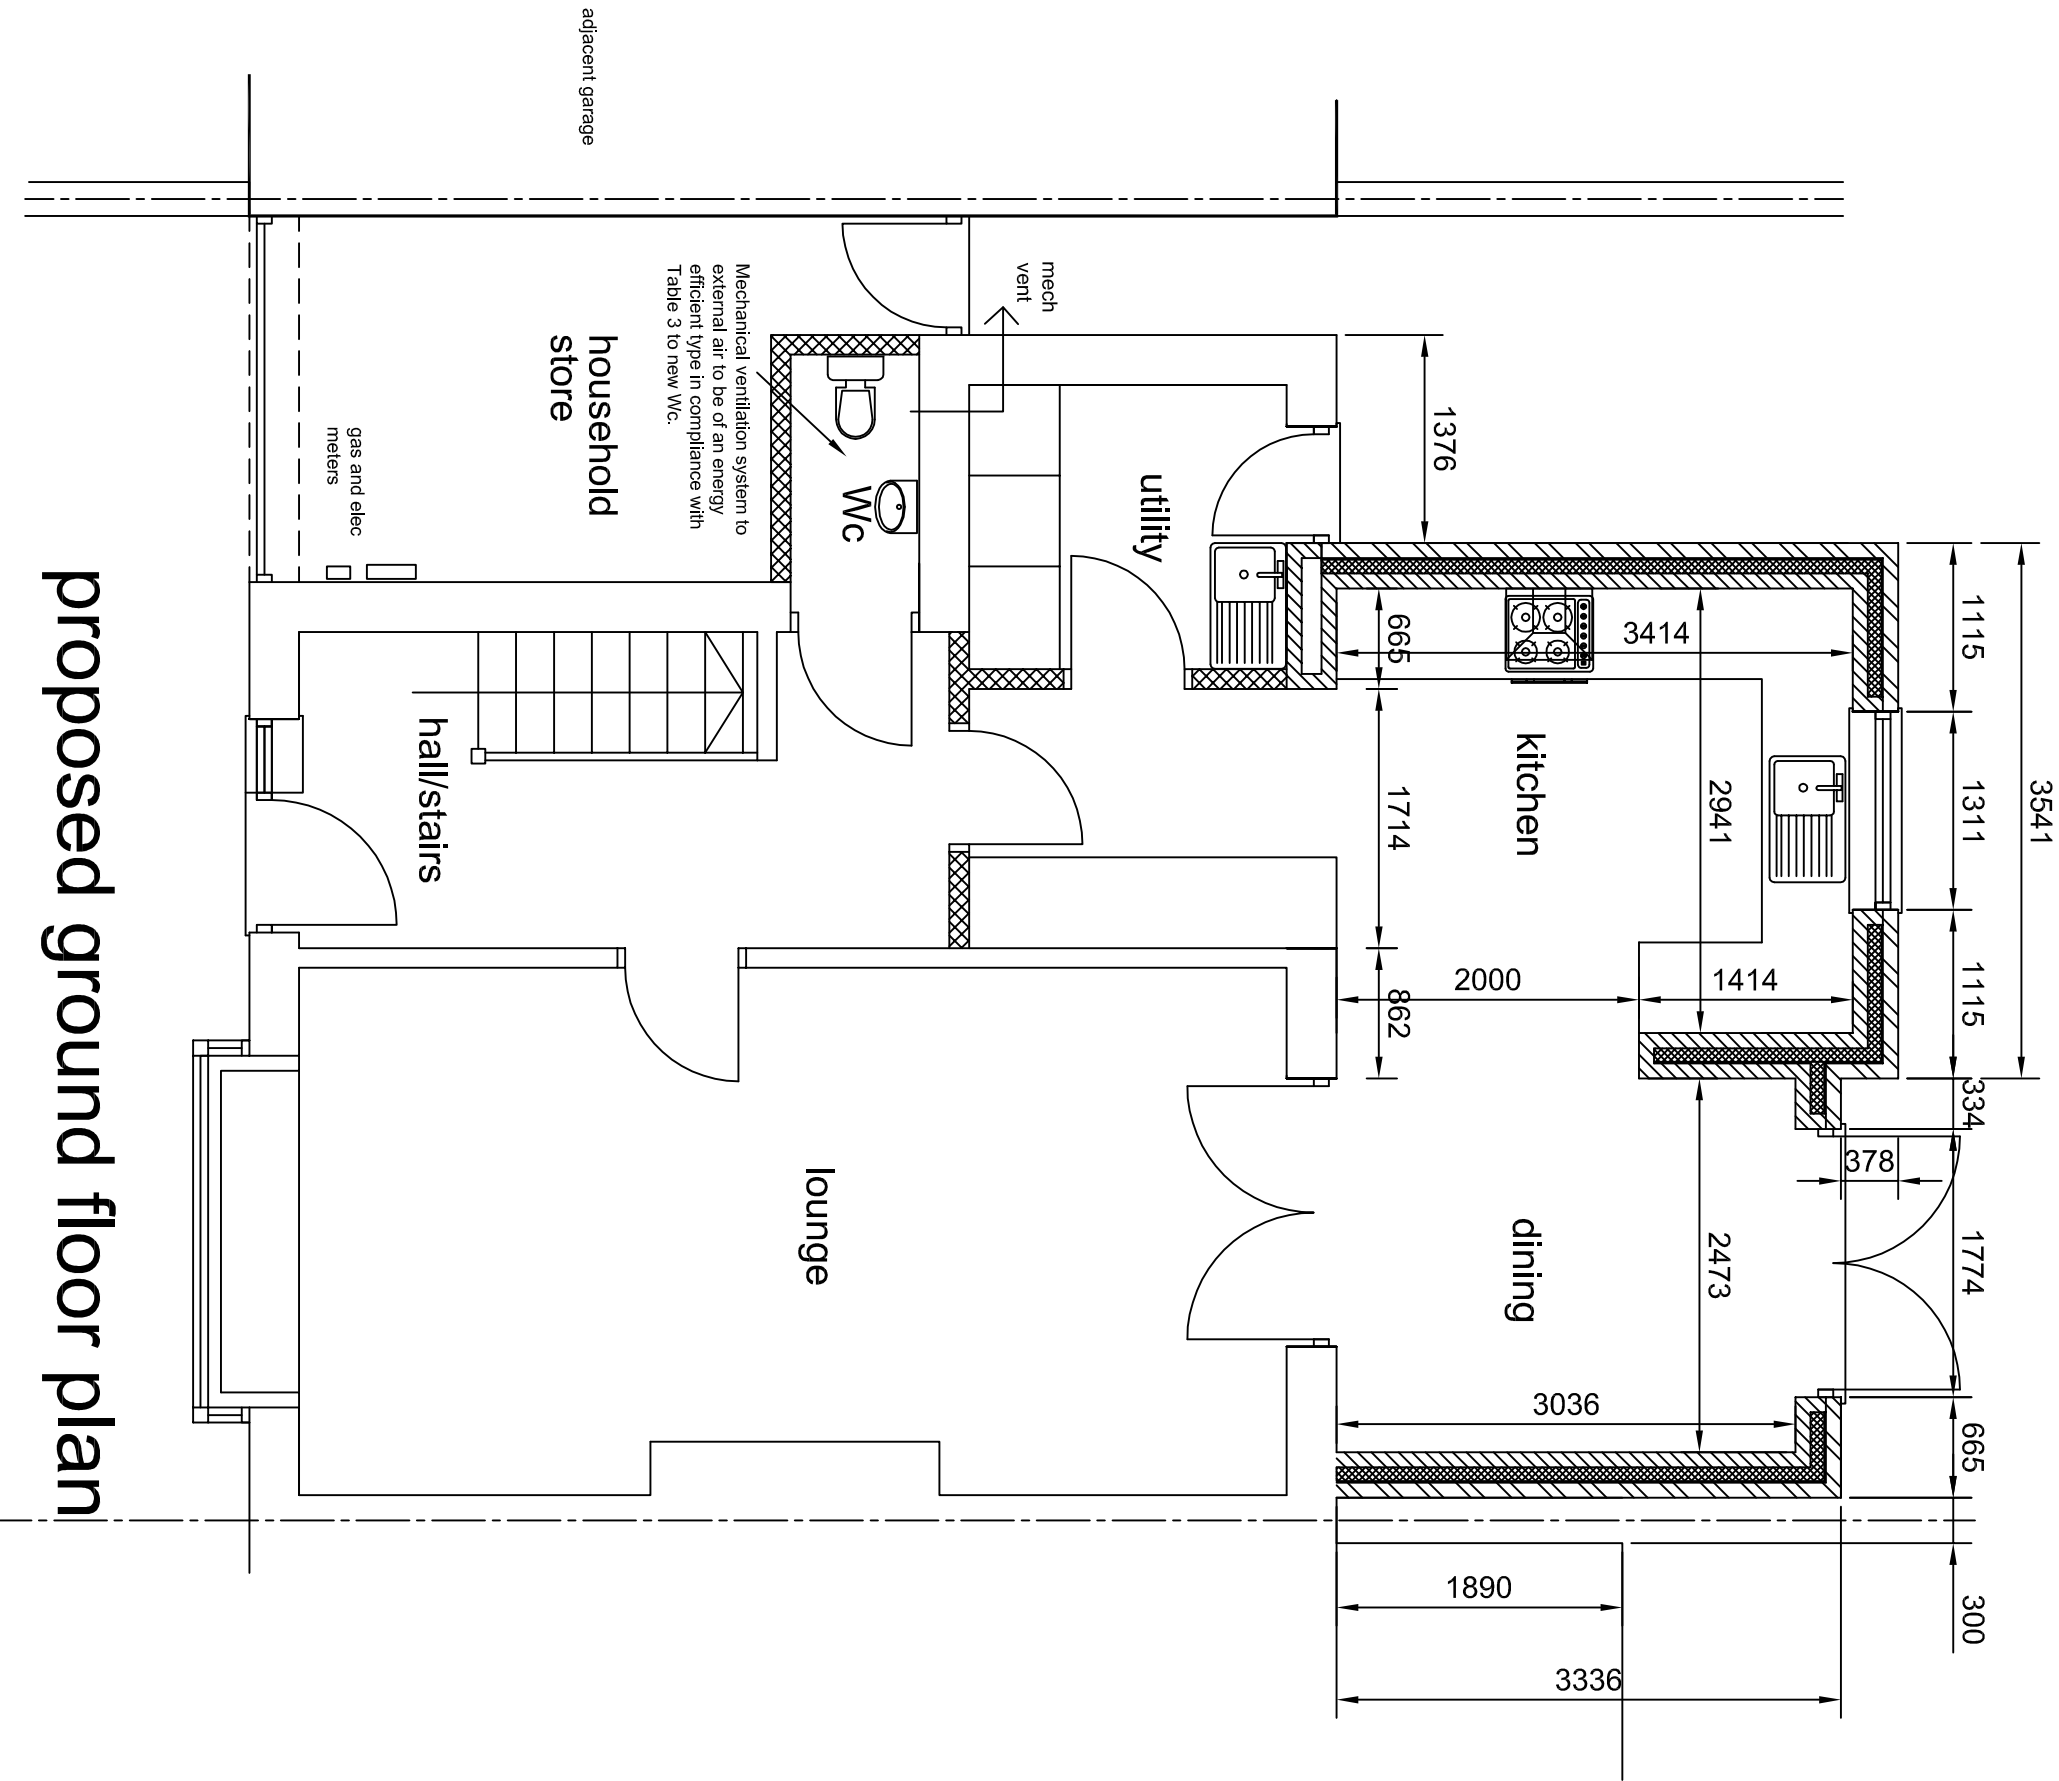

proposed ground floor plan

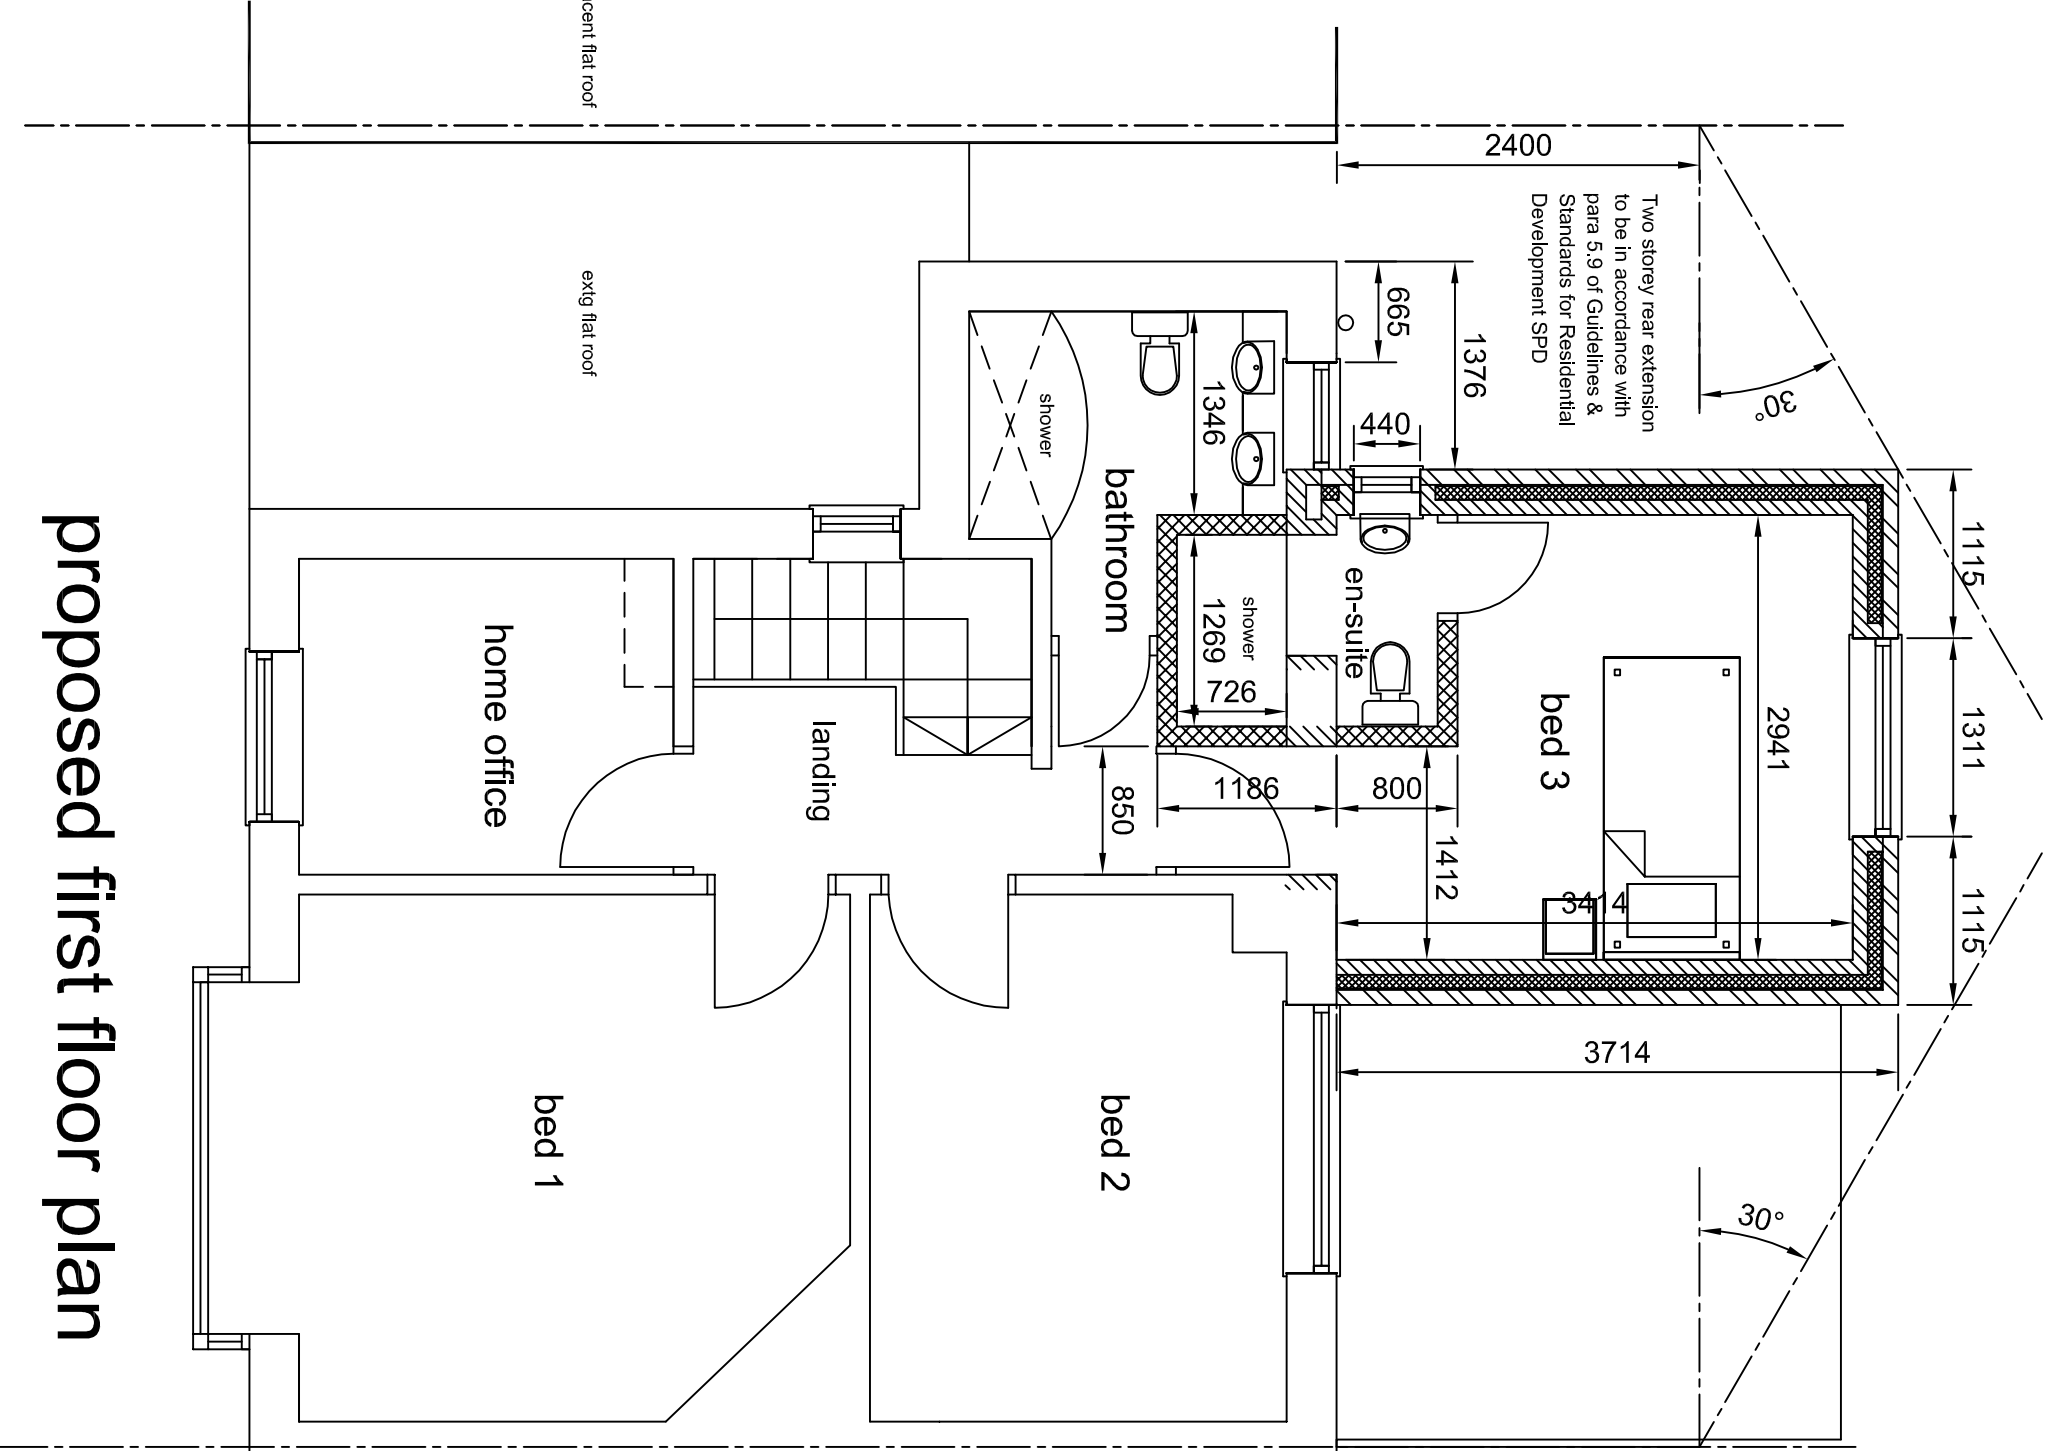

proposed first floor plan

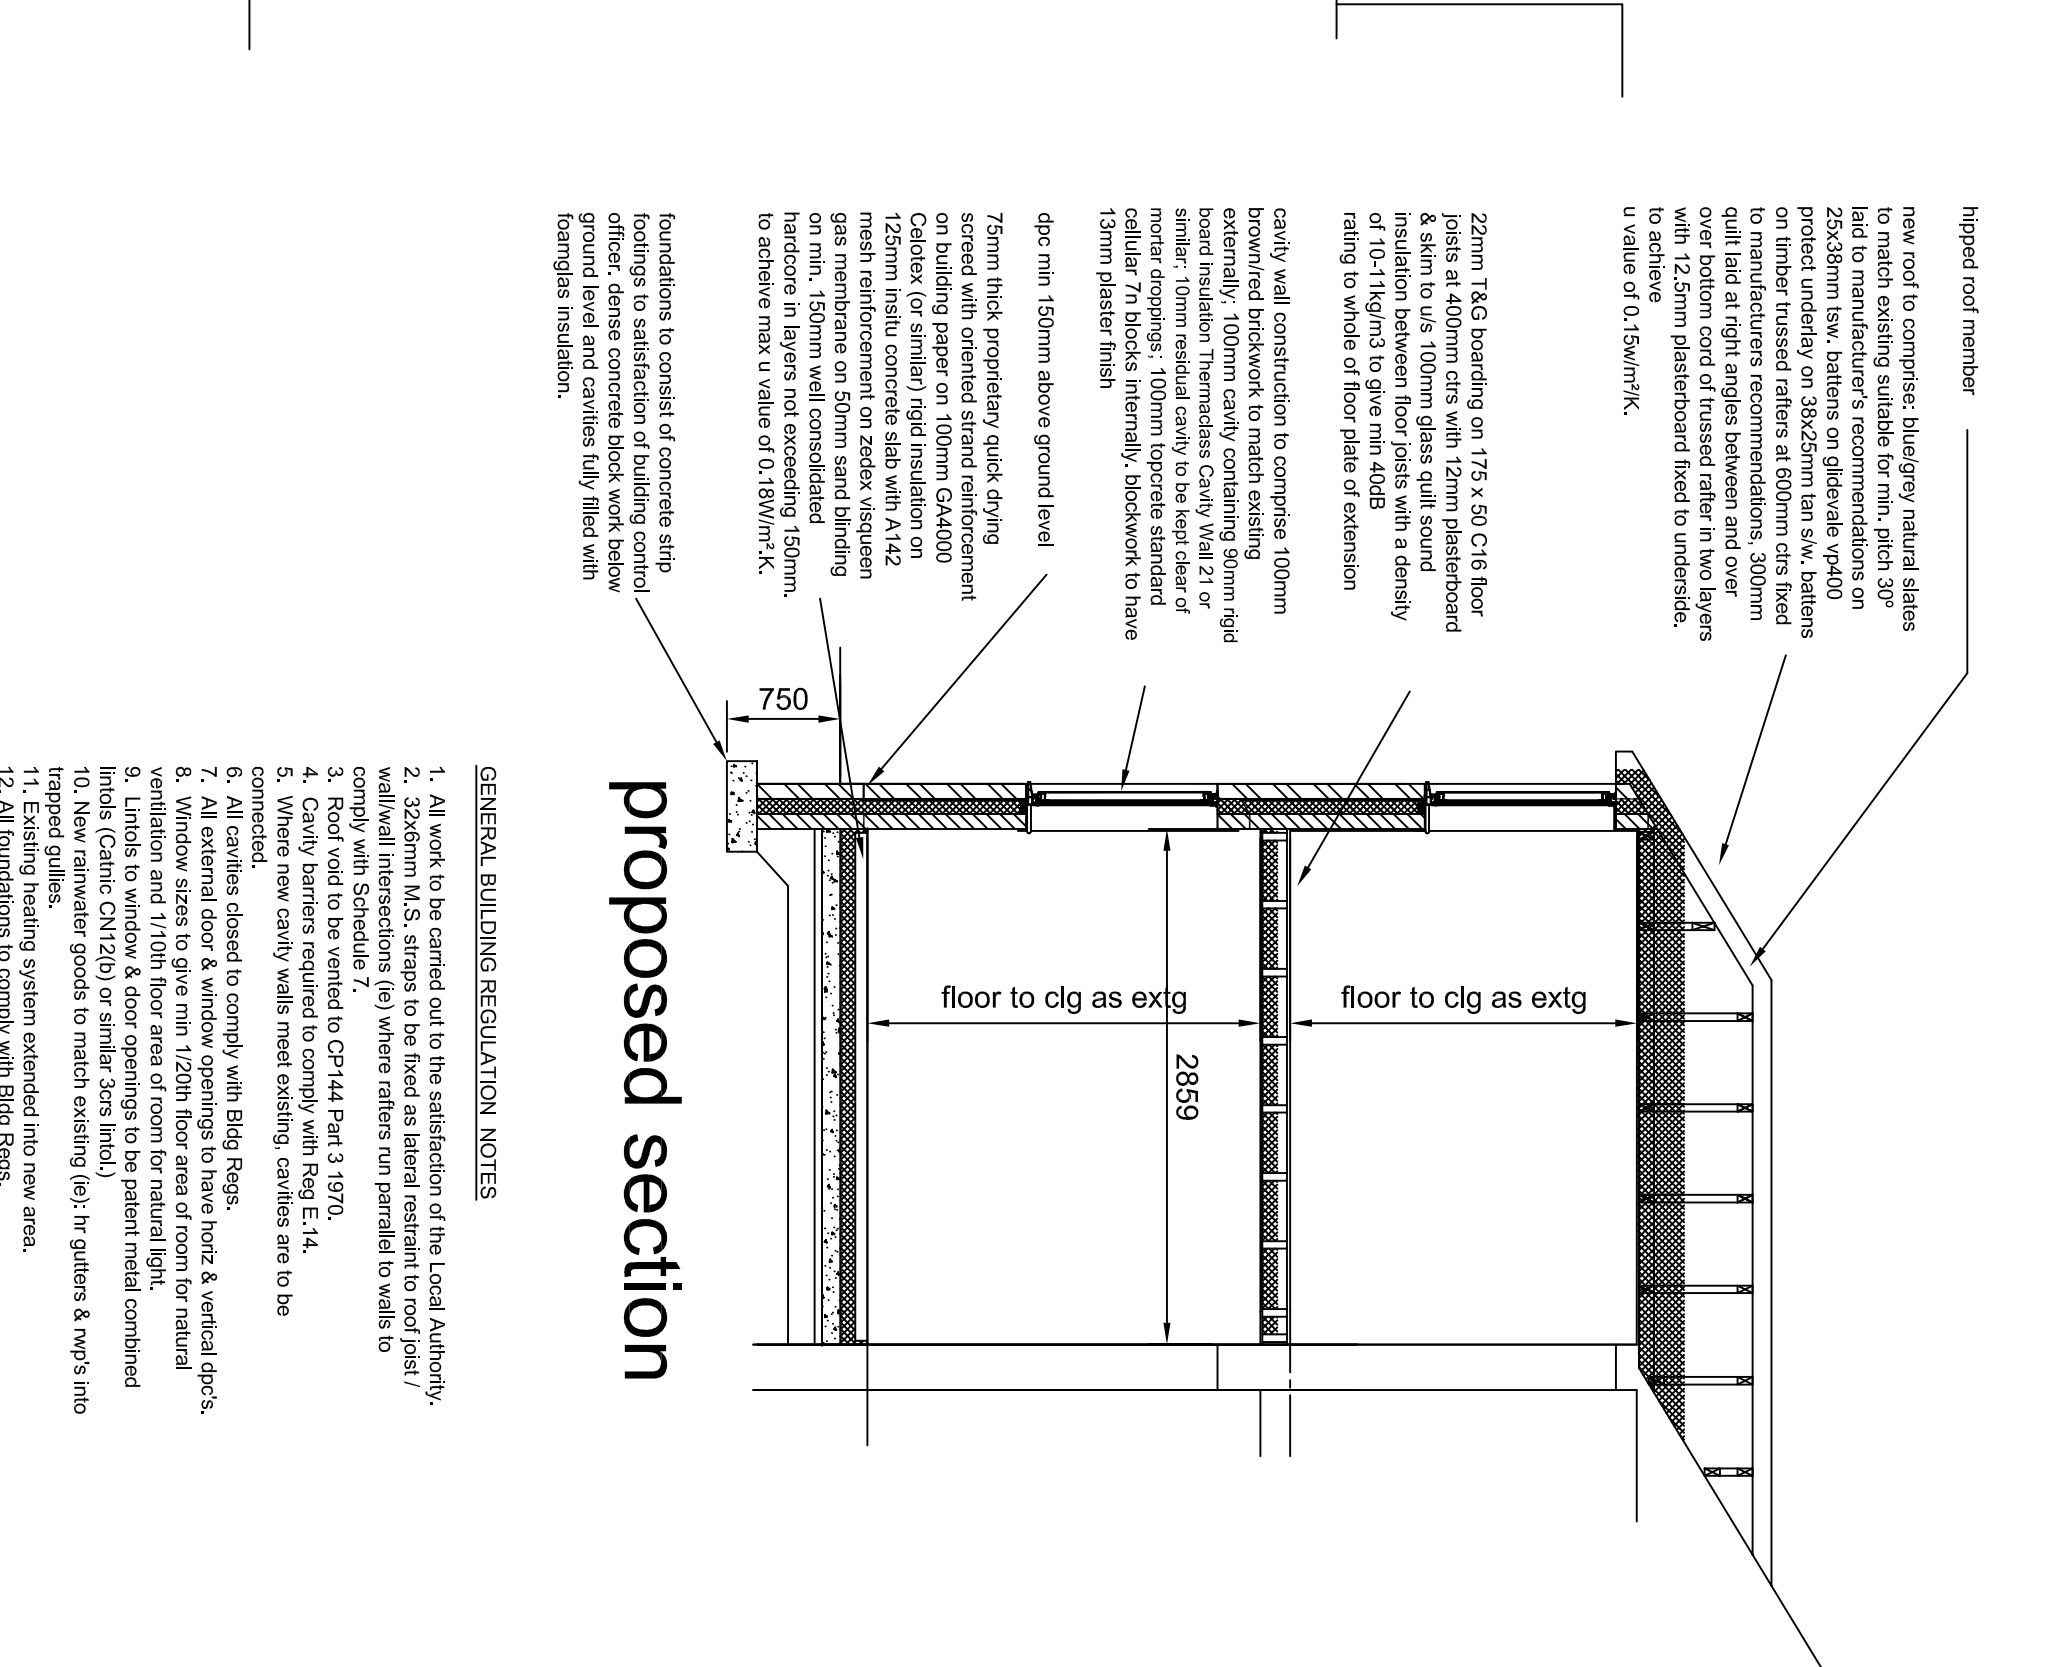

proposed section



proposed side elevation

