- DO NOT SCALE FROM THIS DRAWING
- ALL DIMENSIONS MUST BE CHECKED ON SITE BY CONTRACTOR PRIOR TO CONSTRUCTION
- REFER TO ELECTRICAL ENGINEERS DRAWINGS FOR ELECTRICAL SERVICES
- REFER TO MECHANICAL ENGINEERS DRAWINGS FOR MECHANICAL SERVICES

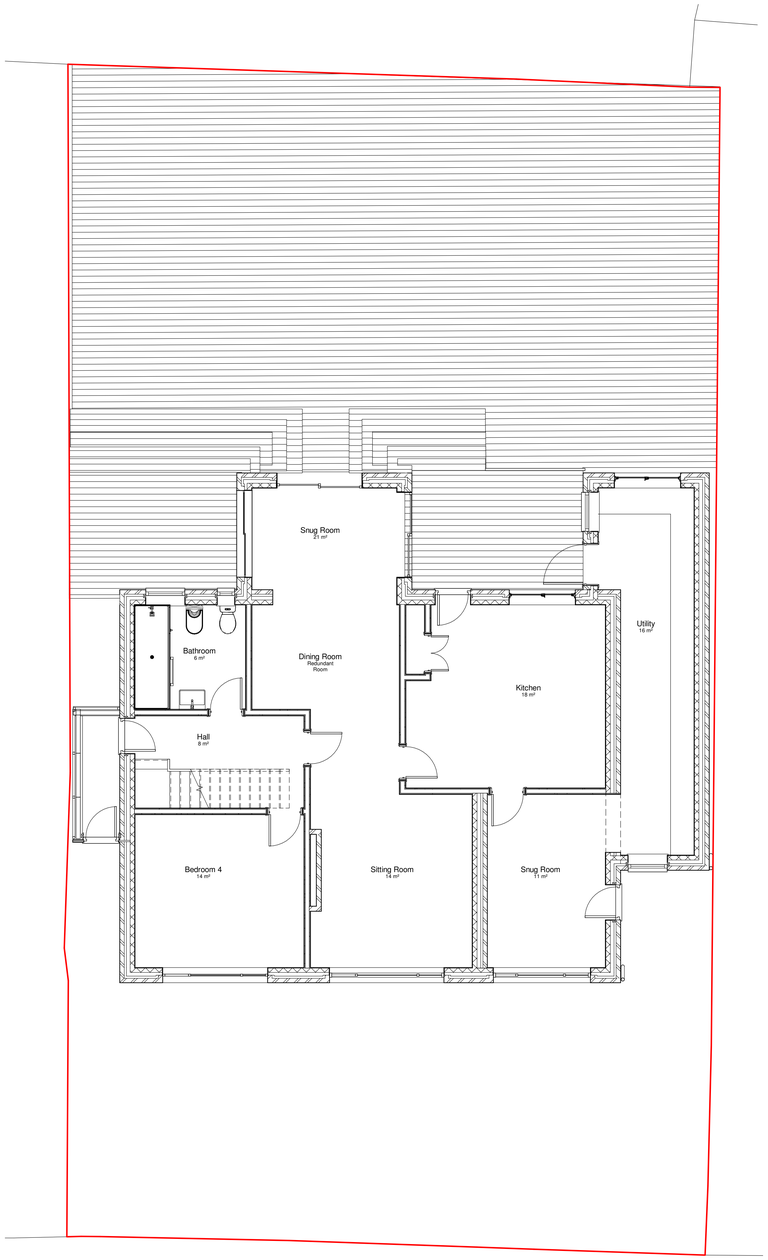

Proposed Ground Floor
1 : 50



Proposed First Floor
1 : 50



Propsoed Front Elevation
1 : 50



Proposed Rear Elevation
1 : 50



Proposed Side Elevation from No 76.
1 : 50



Proposed Side Elevation from No 72
1 : 50

0m 1m 2m 3m 4m 5m

VISUAL SCALE 1:50 @ A0

Rev	Date	Int	Description

Client:
Mr Mohammed Akthar

Project:
74 Birchfield Drive

Description:
Proposed Plans and Elevations

Drawn By:	Checked By:	Date:	Scale @ A0:
OJK		09/11/20	1 : 50

Job No:	Drawing No:	Rev
125	P105	: