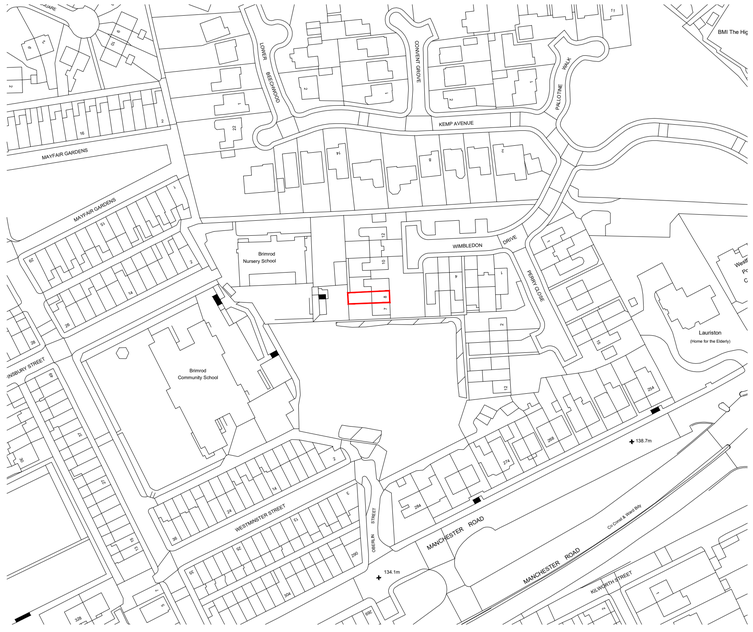

location plan

scale 1:1250

N



location plan

scale 1:2500

N

scale 1:50 0 2.5m

© Copyright Footprint Design Ltd

IMPORTANT NOTES: Do Not Scale from this Drawing. Use Figured Dimensions Only.

DRAWING STATUS: PLANNING

REVISION	DATE	DESCRIPTION

FOOTPRINT DESIGN
E info@footprintdesign.net
W www.footprintdesign.net

CLIENT: WASIF ARSHAD	**SCALE:** as shown	**DATE:** 22.12.20
PROJECT: 8 WIMBLEDON DRIVE, ROCHDALE, OL11 4NH		
DRAWING TITLE: SITE LOCATION PLAN		
DRAWING NO: A016_L(00)004		