




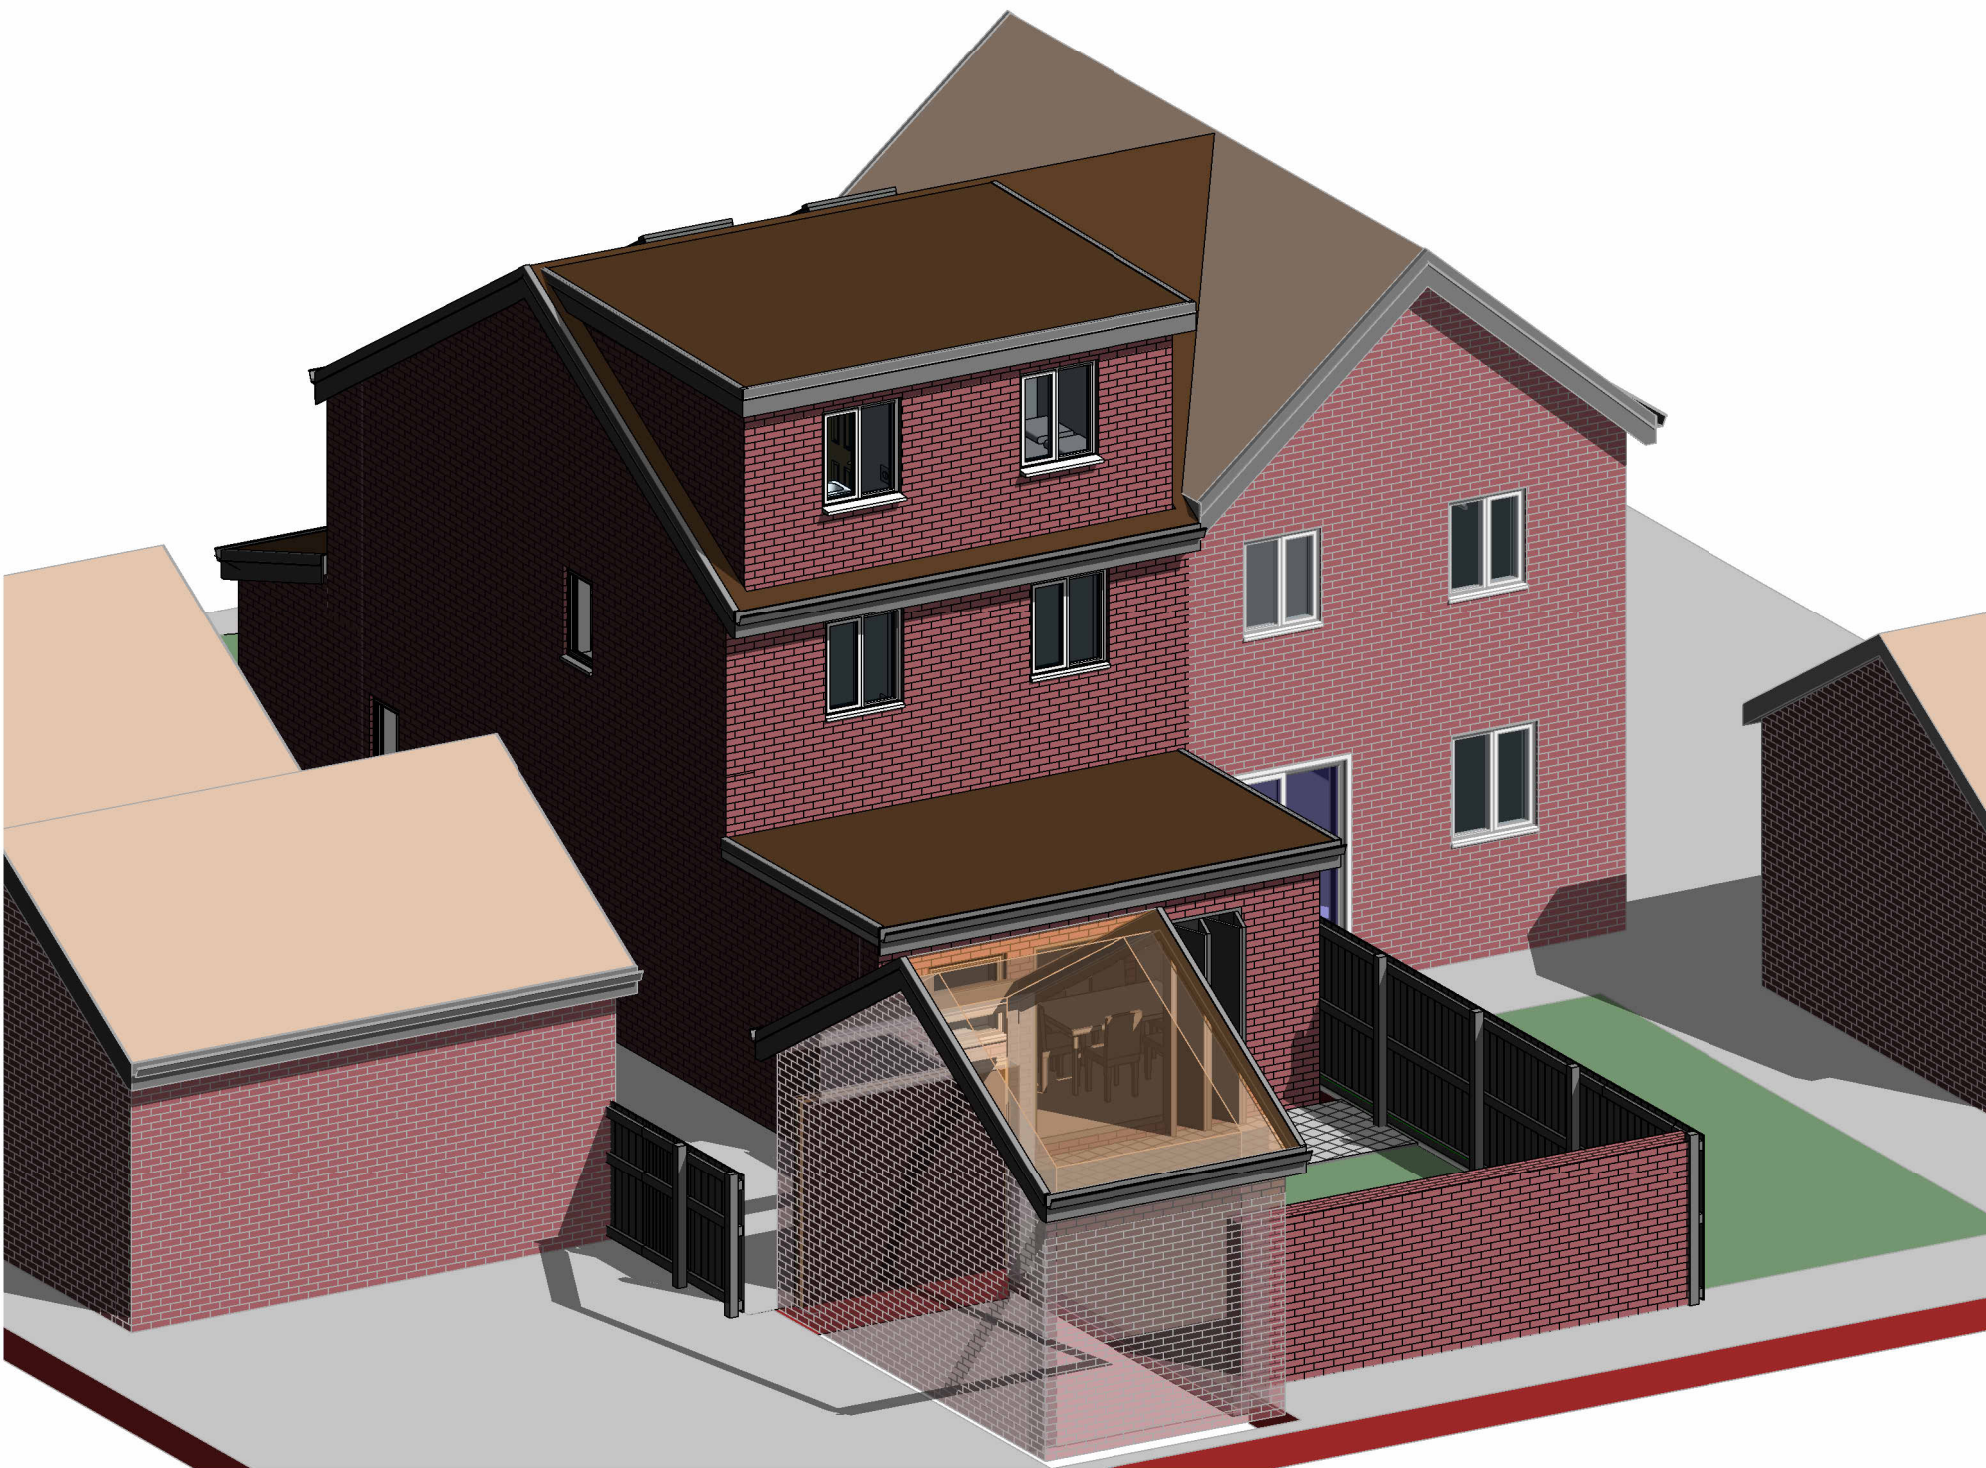


Proposed External View 1

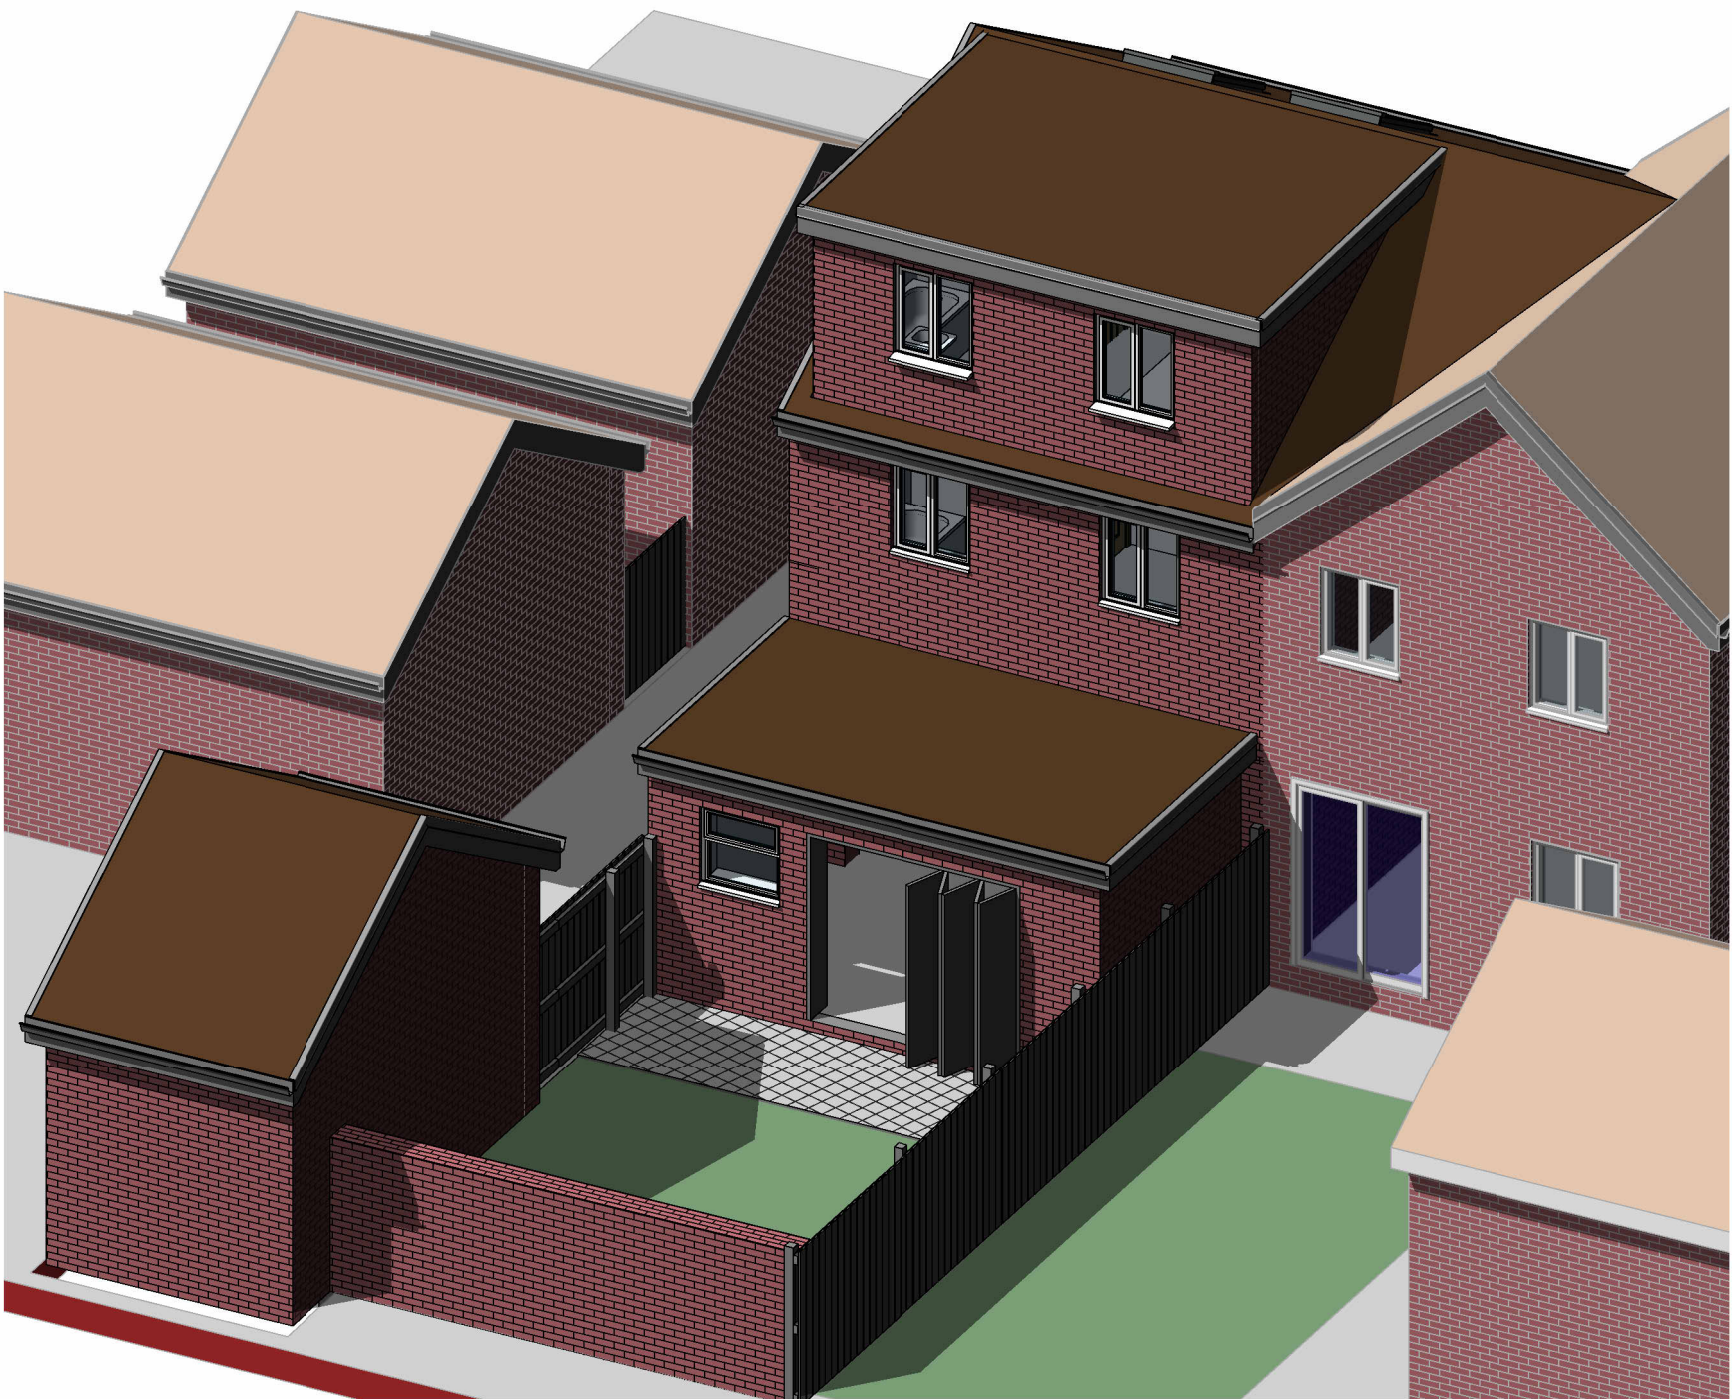

Proposed External View 2

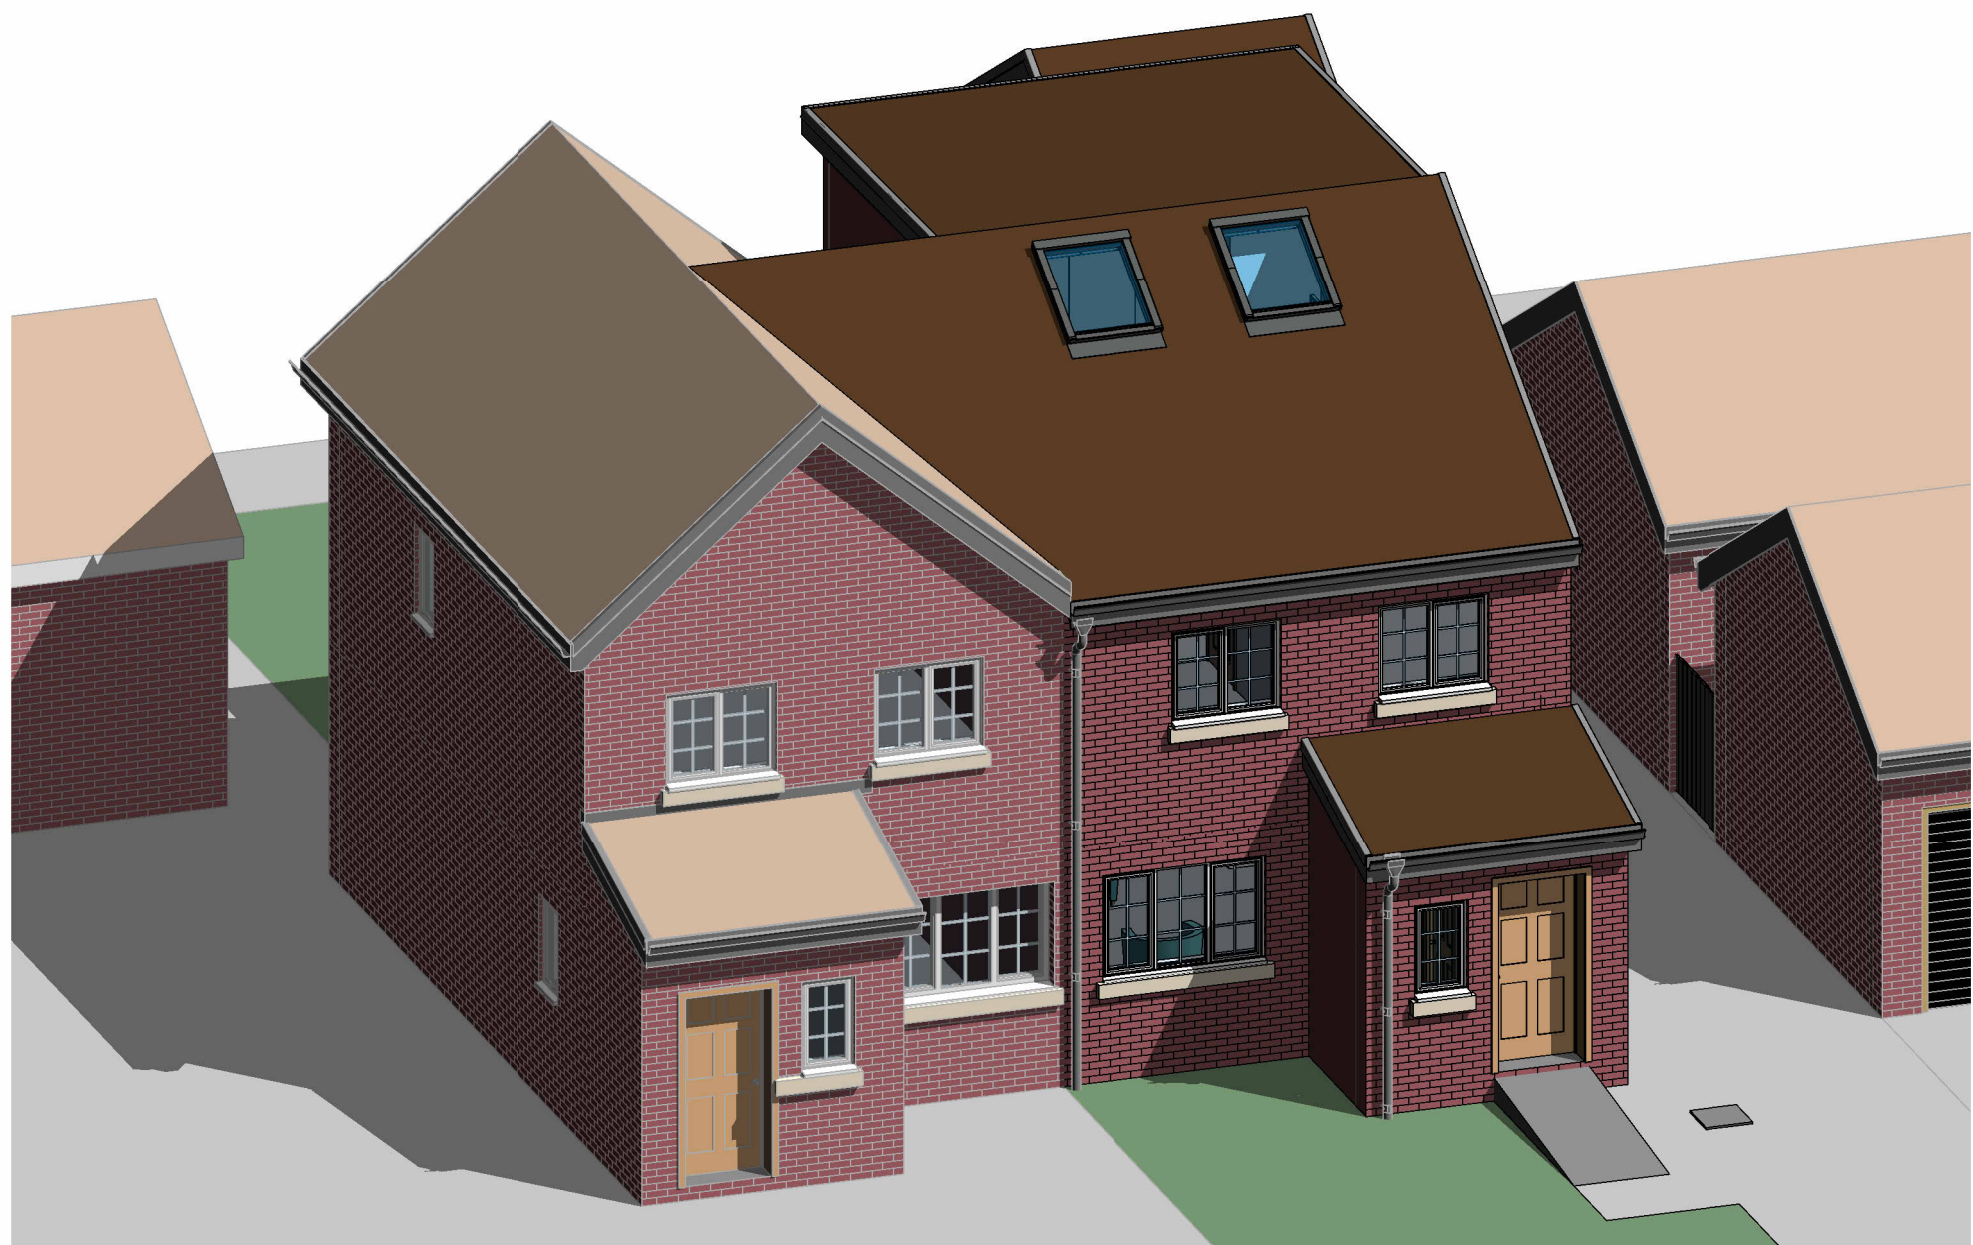

Proposed External View 3

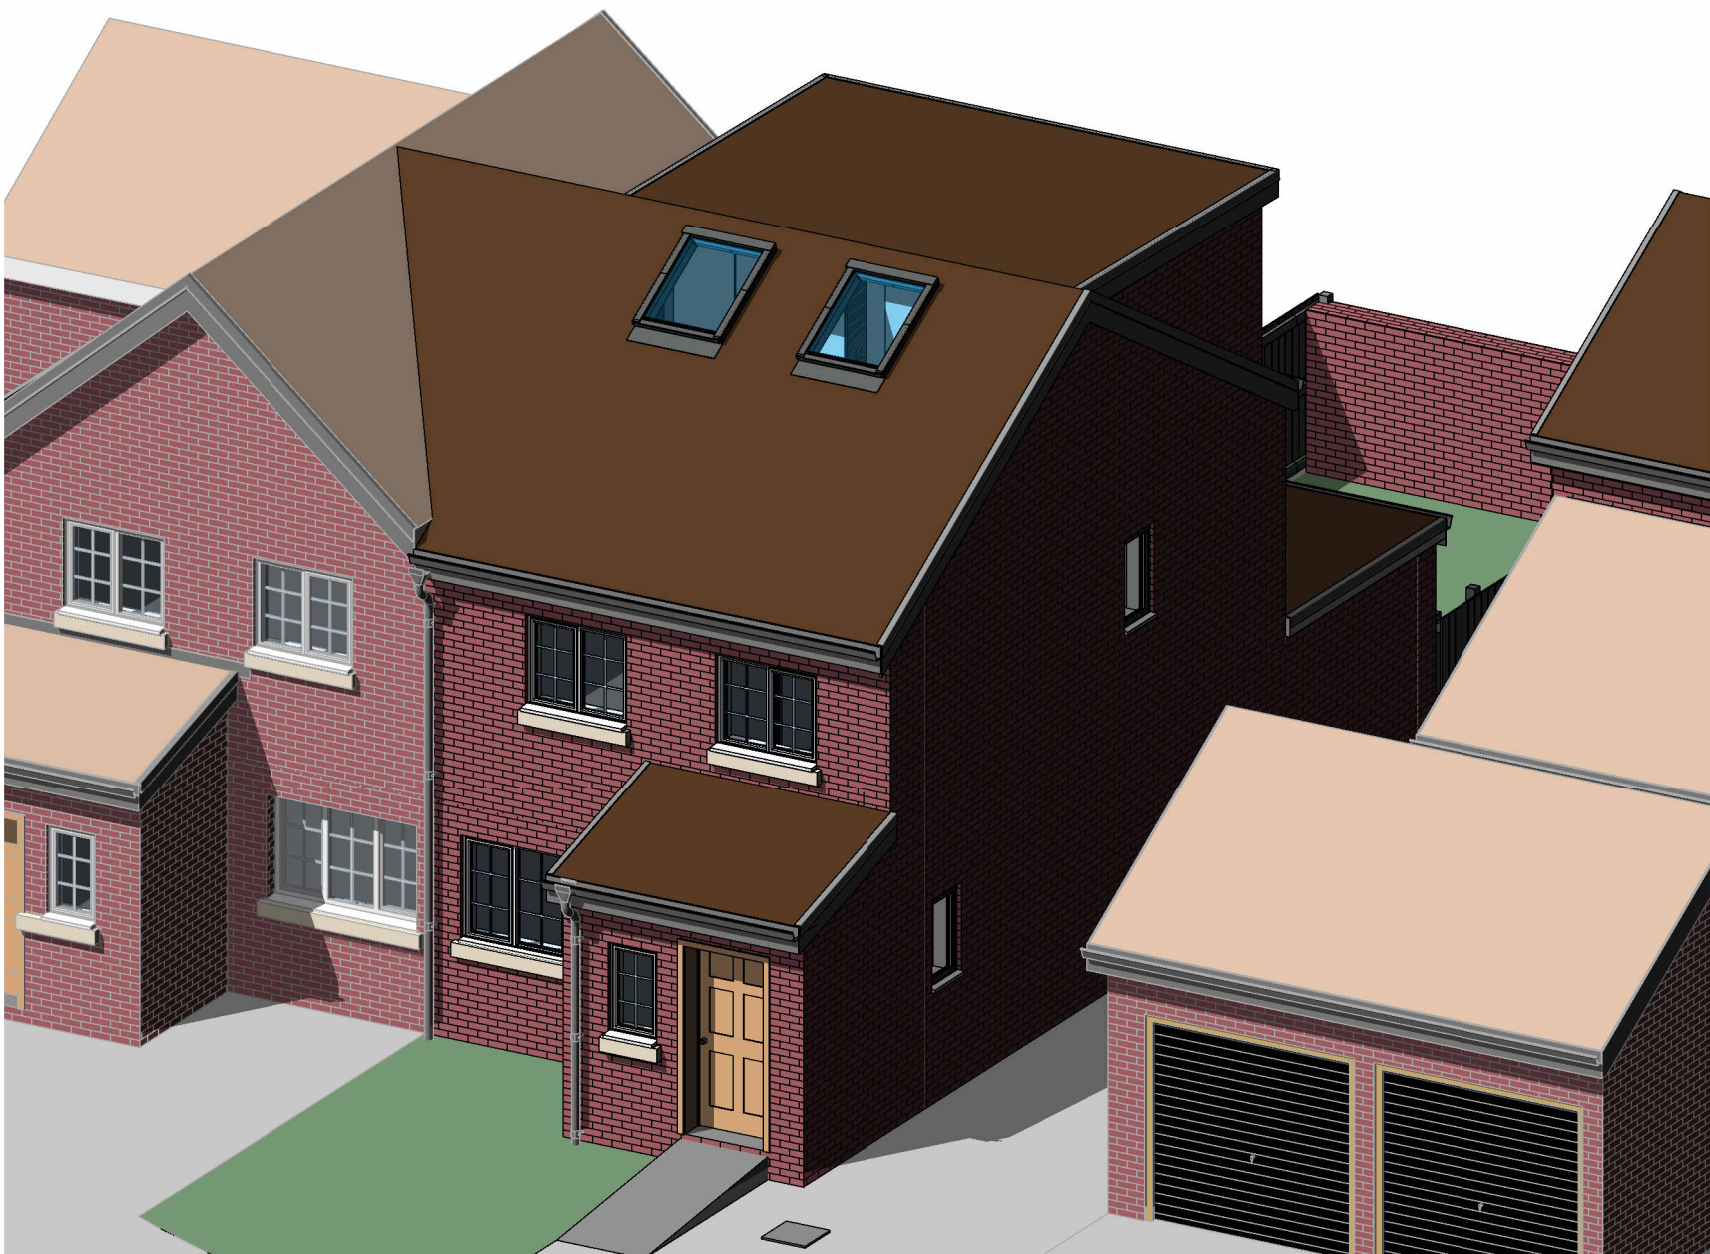

Proposed External View 4

PLANNING

A	Roof Changes from Pitched to Flat with no rooflights	30.01.2023			
Rev	Description	Issued	Dwn	Chk	

Client
Sabiya Khatun

Project
2 Newbold Hall Garden OL16 3AL

Drawing
Proposed External Views

Scale	Date	CS	US
@A1	Jan '23		



Home Extension Advisory Service
Suite 318, Broadstone Mill, Broadstone Road, Stockport SK5 7DL
Email: info@heas.co.uk
Tel: 0161 443 4117

0020	03	21	A
------	----	----	---