




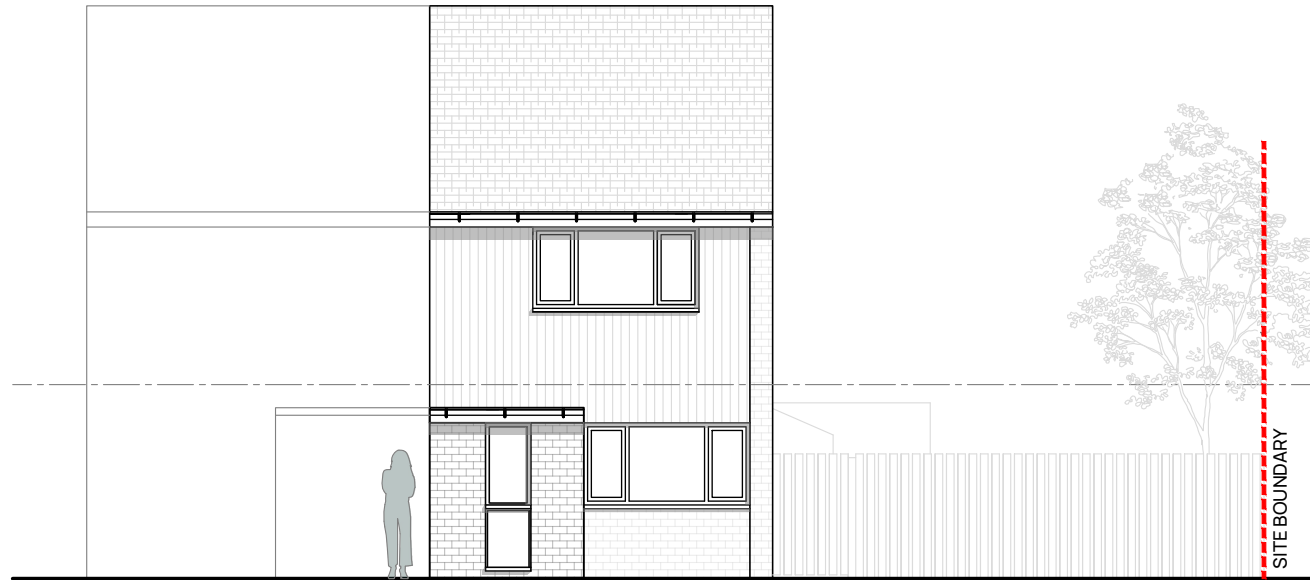

Existing Elevation - Front
Scale 1:100

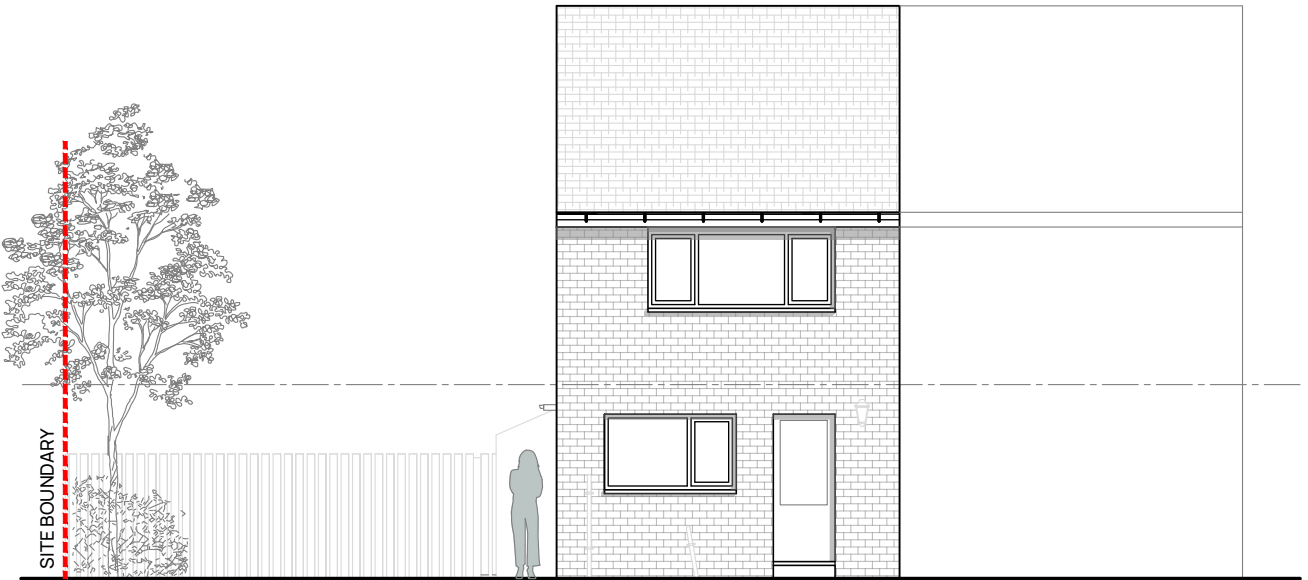

Existing Elevation - Rear
Scale 1:100

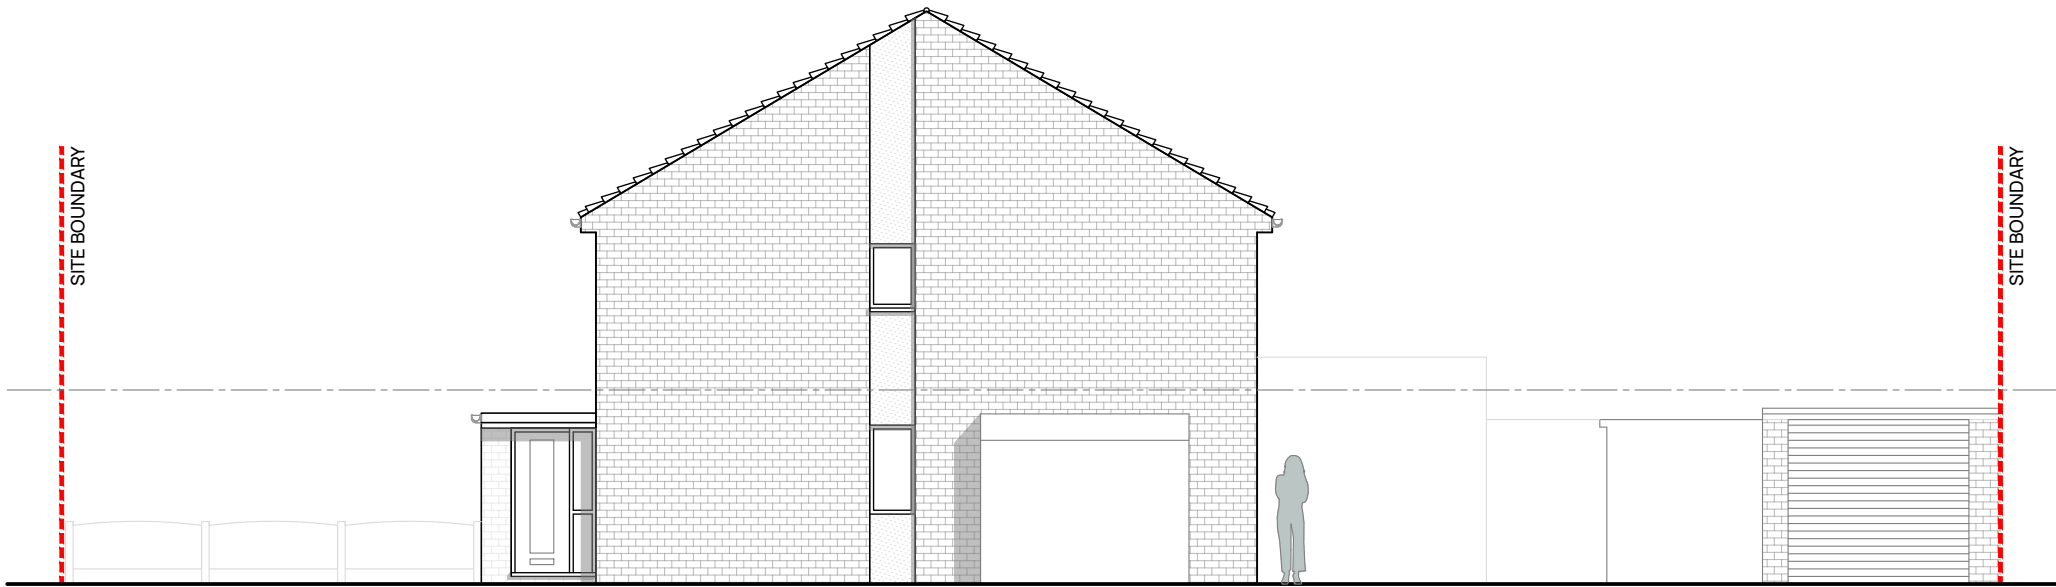

Existing Elevation - Side
Scale 1:100