


Do not scale from this drawing. All information should be checked by the contractor on site before commencing work. Any discreprencies should be reported to Archirama immediately. All rights are reserved and are not transferable. Unauthorised reproductions of this drawing are not permitted.

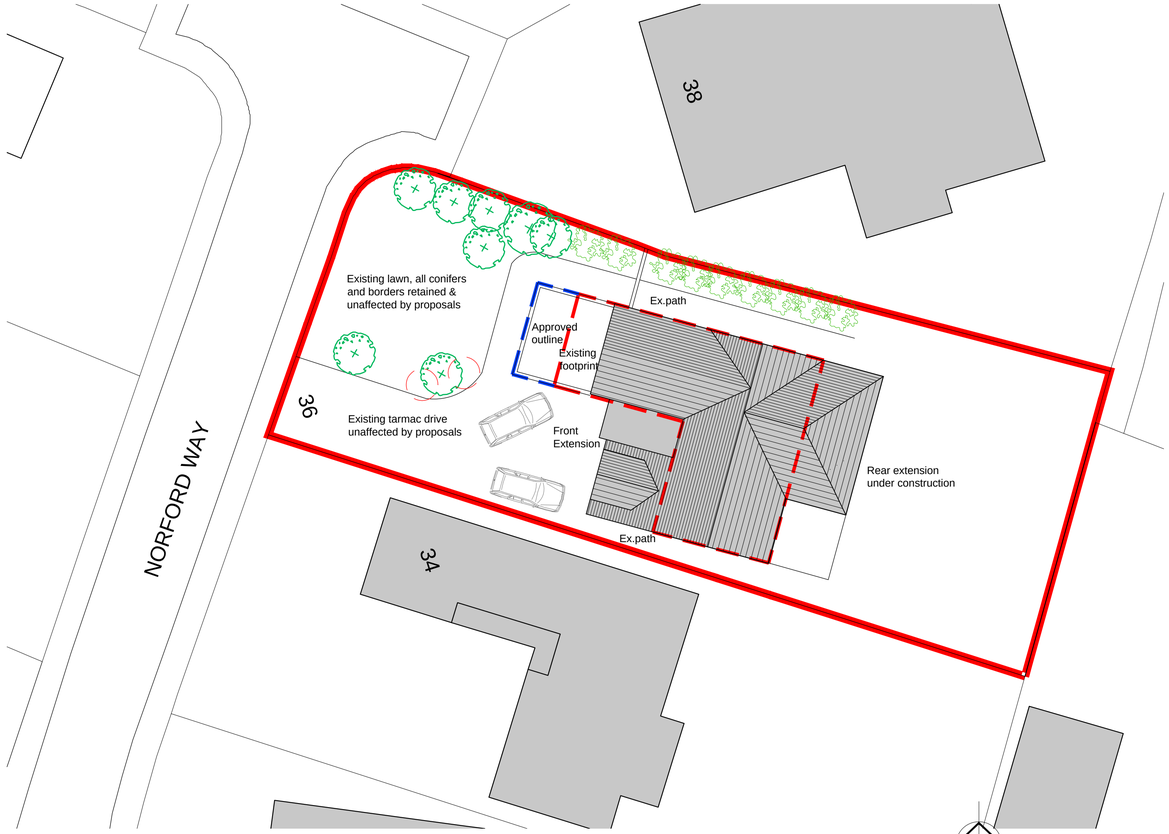

PROPOSED SITE / ROOF PLAN 1;200

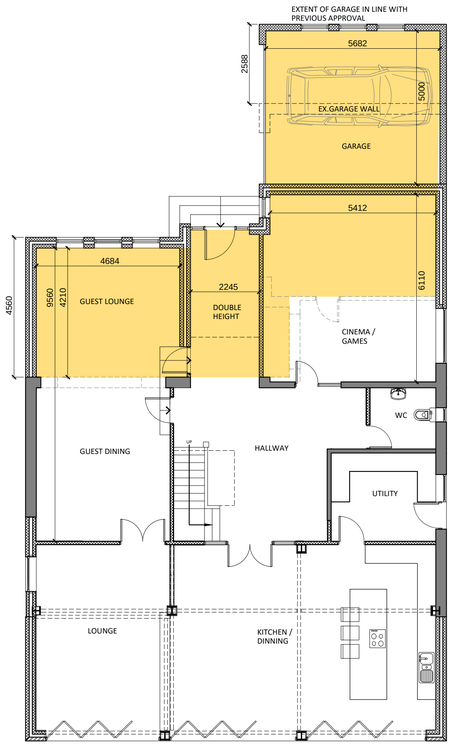


PROPOSED GROUND FLOOR PLAN

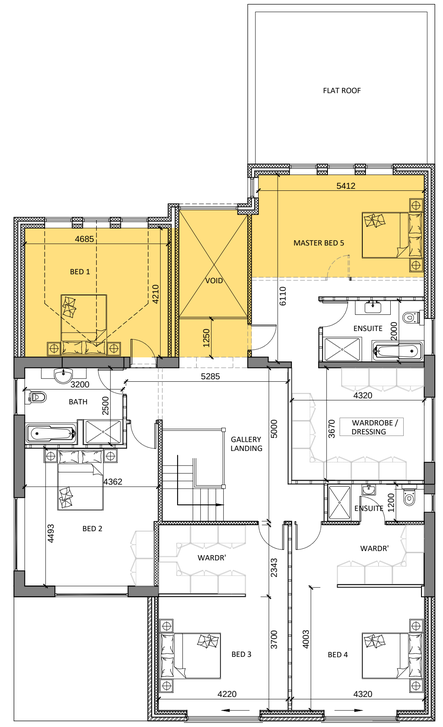


PROPOSED FIRST FLOOR PLAN

0 5m

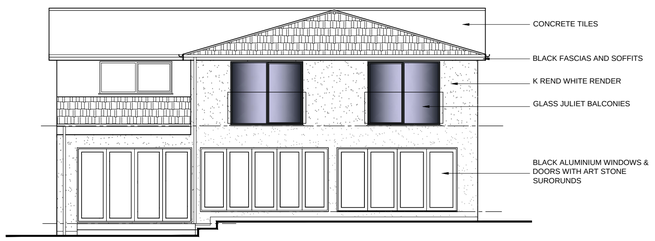


PROPOSED REAR ELEVATION


0 5m

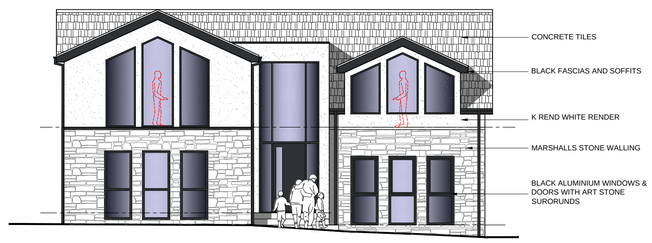

PROPOSED FRONT ELEVATION

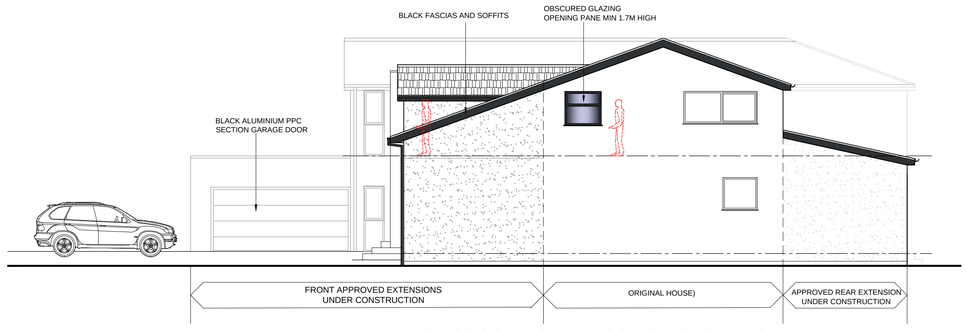

PROPOSED SIDE / SOUTH ELEVATION

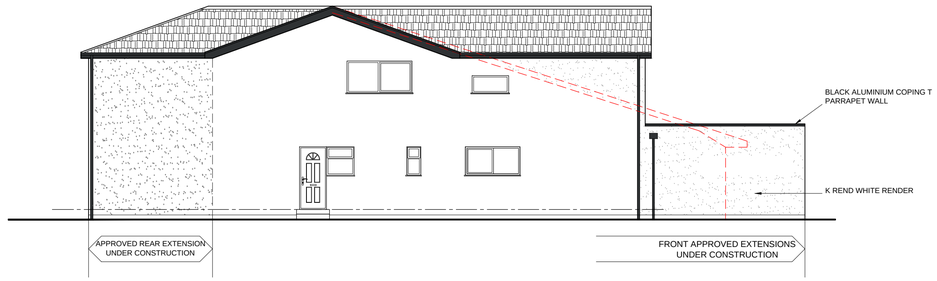

PROPOSED SIDE / NORTH ELEVATION

Rev.	Date	Description
A	12.06.20	Rear Juliet Balconies removed in line with committee decision
B	24.11.20	Rear Juliet Balconies added to rear bedrooms
C		
D		
E		

archirama
Architecture & project management
Archirama Ltd
3 Park Gate Ave, Withington, Manchester M20 3BZ
Tel: 07976 171 006 email:mail@archirama.co.uk

Client: Mr K, Ahmed

Project / Site: 36 Norford Way
Bamford, Rochdale

Drawing Title: Proposed part single part double storey extension to
to front to create additional living accommodation

Drawn By: FR | 17/04/20 | Stage: Planning
Checked by: | Scale: 1 : 100@A1

Drawing No: PL02 | Revision: B