




PART NELSON STREET ELEVATION

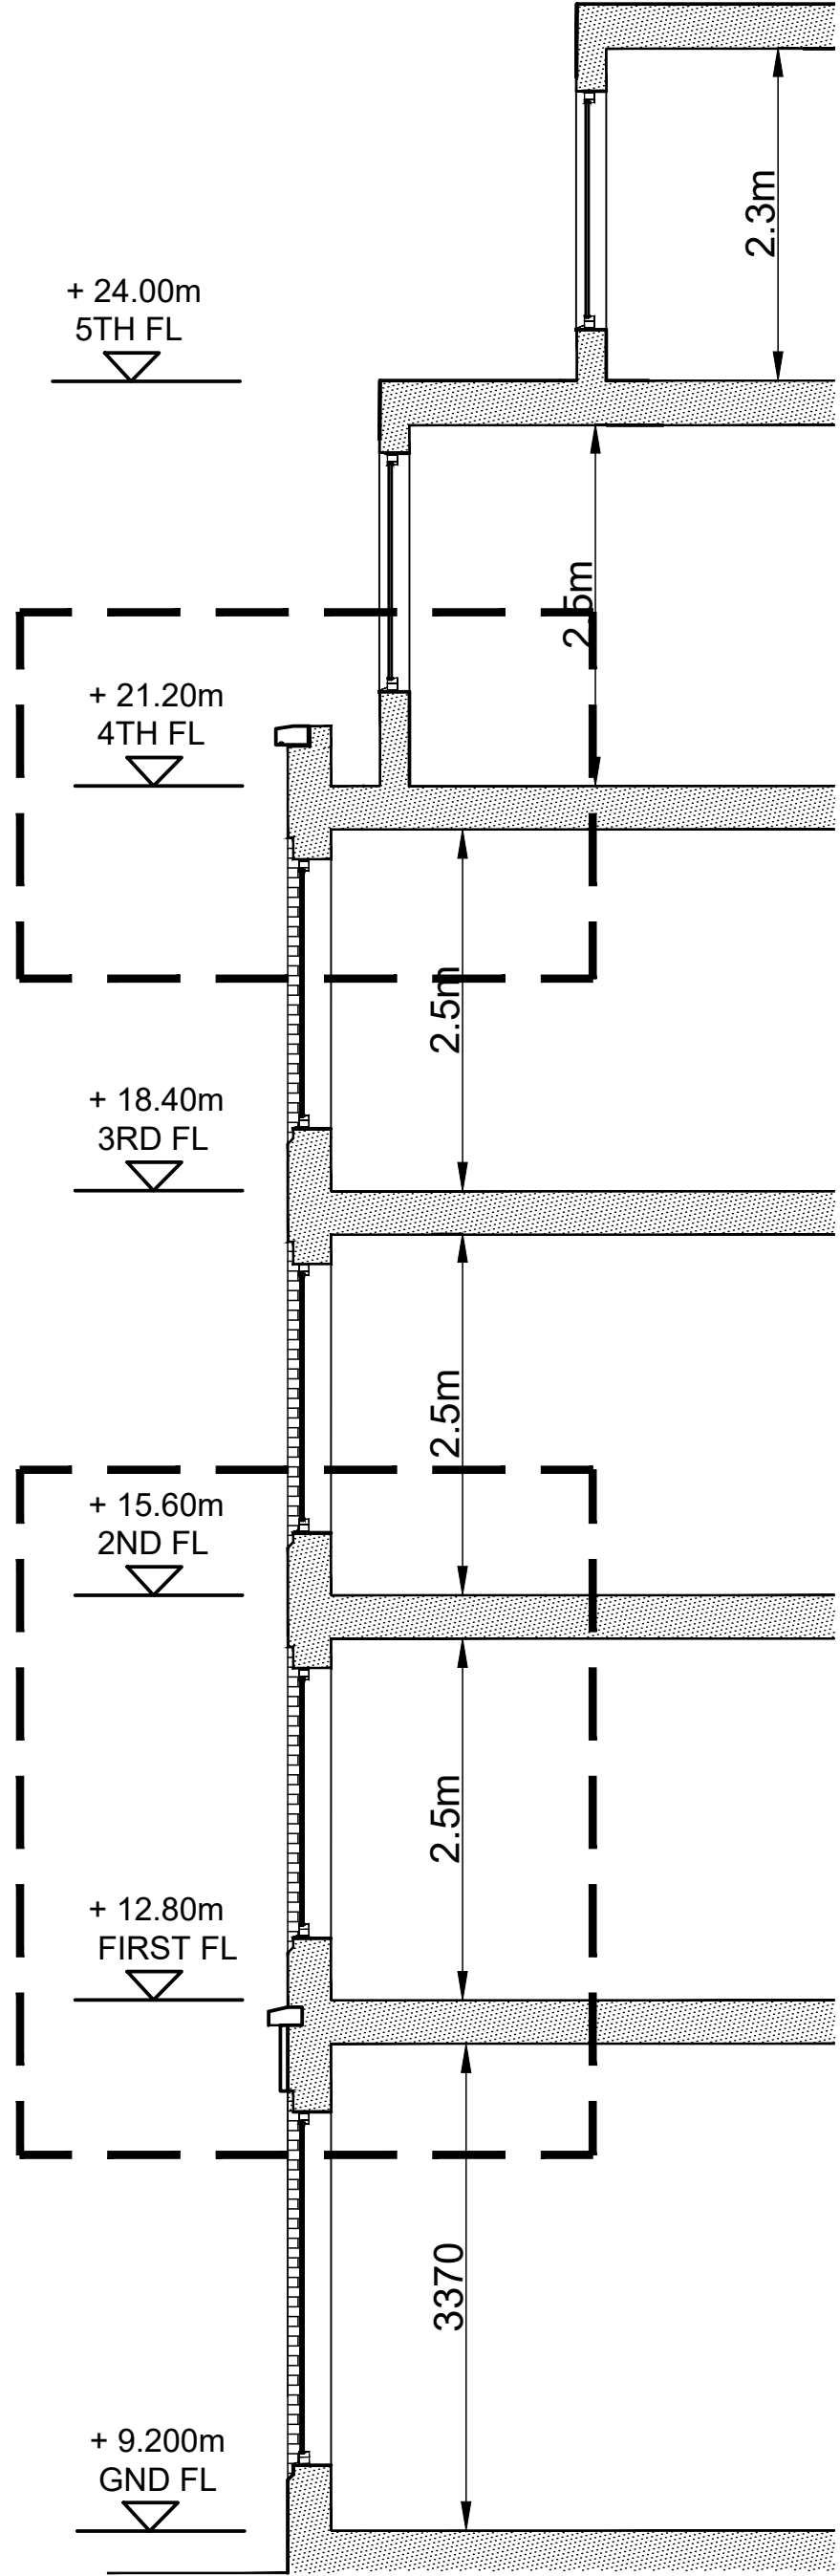

SECTION AA'

225 x 125mm COPING IN OFF-WHITE PORTLAND STONE AND RENDER TO U/S OF SOFFIT TO MATCH

+ 21.20m
4TH FL

1 BRICK HEAD
RECESSED SOLDIER
COURSE OVER

+ 15.60m
2ND FL

$\frac{1}{2}$ BRICK CANTED SUB CILL
UNDER AND 1 BRICK HEAD
RECESSED SOLDIER
COURSE OVER

+ 12.80m
FIRST FL

225 x 125mm STRING COURSE
IN OFF- WHITE PORTLAND STONE,
450mm DEEP x 50mm WIDE BAND
IN GOOD QUALITY DARK GREY
PC ALUMINIUM BENEATH
OVER RETAIL SHOP FRONT

DETAIL
SECTION

A 12.08.24 LAYOUT AMENDED
REV: | DATE: | DETAILS:
BM ARCHITECTURAL DESIGNS
APARTMENT 8
224 GREAT CLOWES STREET
MANCHESTER M7 2ZS
TEL: 07415 493002


PROJECT: NEW BUILDING,
42-46 DRAKE STREET
AND NELSON STREET,
ROCHDALE OL16 1NU

CLIENT: CASSEL + FLETCHER
ESTATES LTD.
TITLE: WALL DETAIL STUDY 2

SCALE: 1:50,1:20 DATE:06/ 2024 DRAWN:BM


STATUS: PLANNING

DRAWING NO: BM/0624/DRAKE/PL13 REV: A

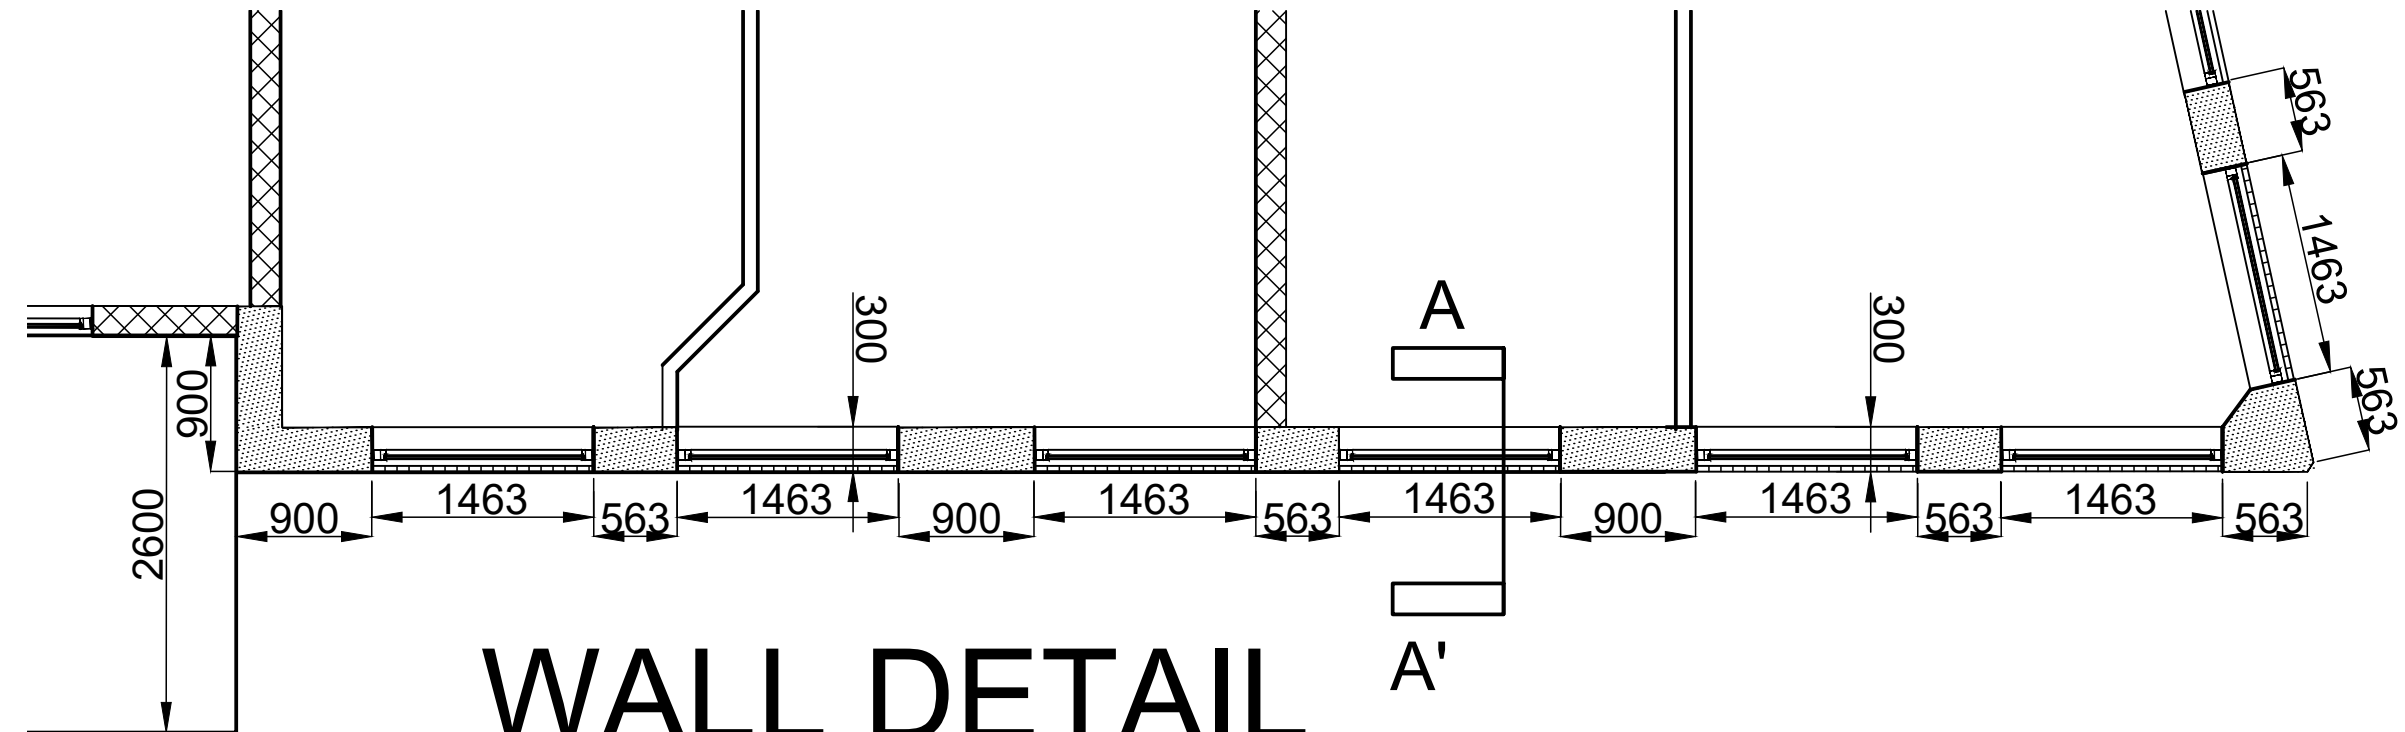

WALL DETAIL
UPPER FLOORS

1463mm W x
1875mm H
ALUMINIUM BOX
SECTION WINDOW
BY ALUPROF OR
SIMILAR APPROVED
SUPPLIER

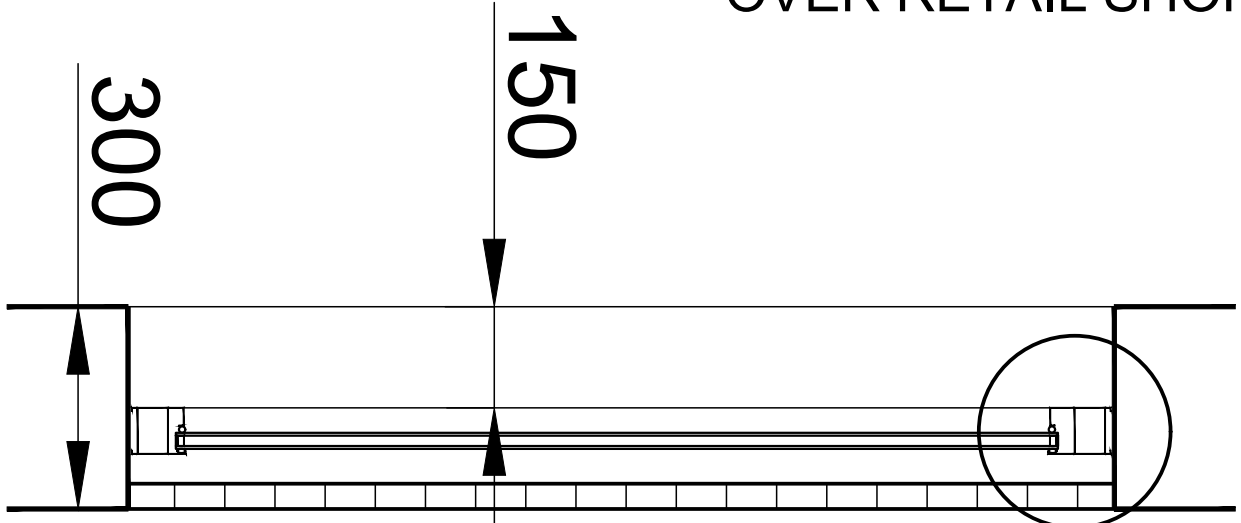

$\frac{1}{2}$ BRICK SUB CILL UNDER AND
150mm BRICK HEAD OVER IN
SOLDIER COURSE

77 WIDE x 70 DEEP
WINDOW FRAME
JAMBS BOX SECTION
4x16x4mm DOUBLE
GLAZED UNITS

WINDOW
PLAN DETAIL