

AFR
STUDIO

173-A Dickenson Road, Longsight
Manchester, M13 0YN

PROJECT:

71 KENYON LANE, MIDDLETON,
MANCHESTER, M24 2QS, UK

DRAWING TITLE:

PROPOSED PLAN

DRG. NO :
DR-03

CHECKED BY:
AMJAD S TAHIR


DRG. SCALE:
1:100@A3

DATE:
24-08-2023

PURPOSE OF ISSUE

PLANING

Do not scale from this drawing. All information should be checked
by the contractor site before commencing work. Any discrepancies
should be reported to the architect immediately. All rights are
reserved and are not transferable. Unauthorized reproduction of
this drawing are not permitted.

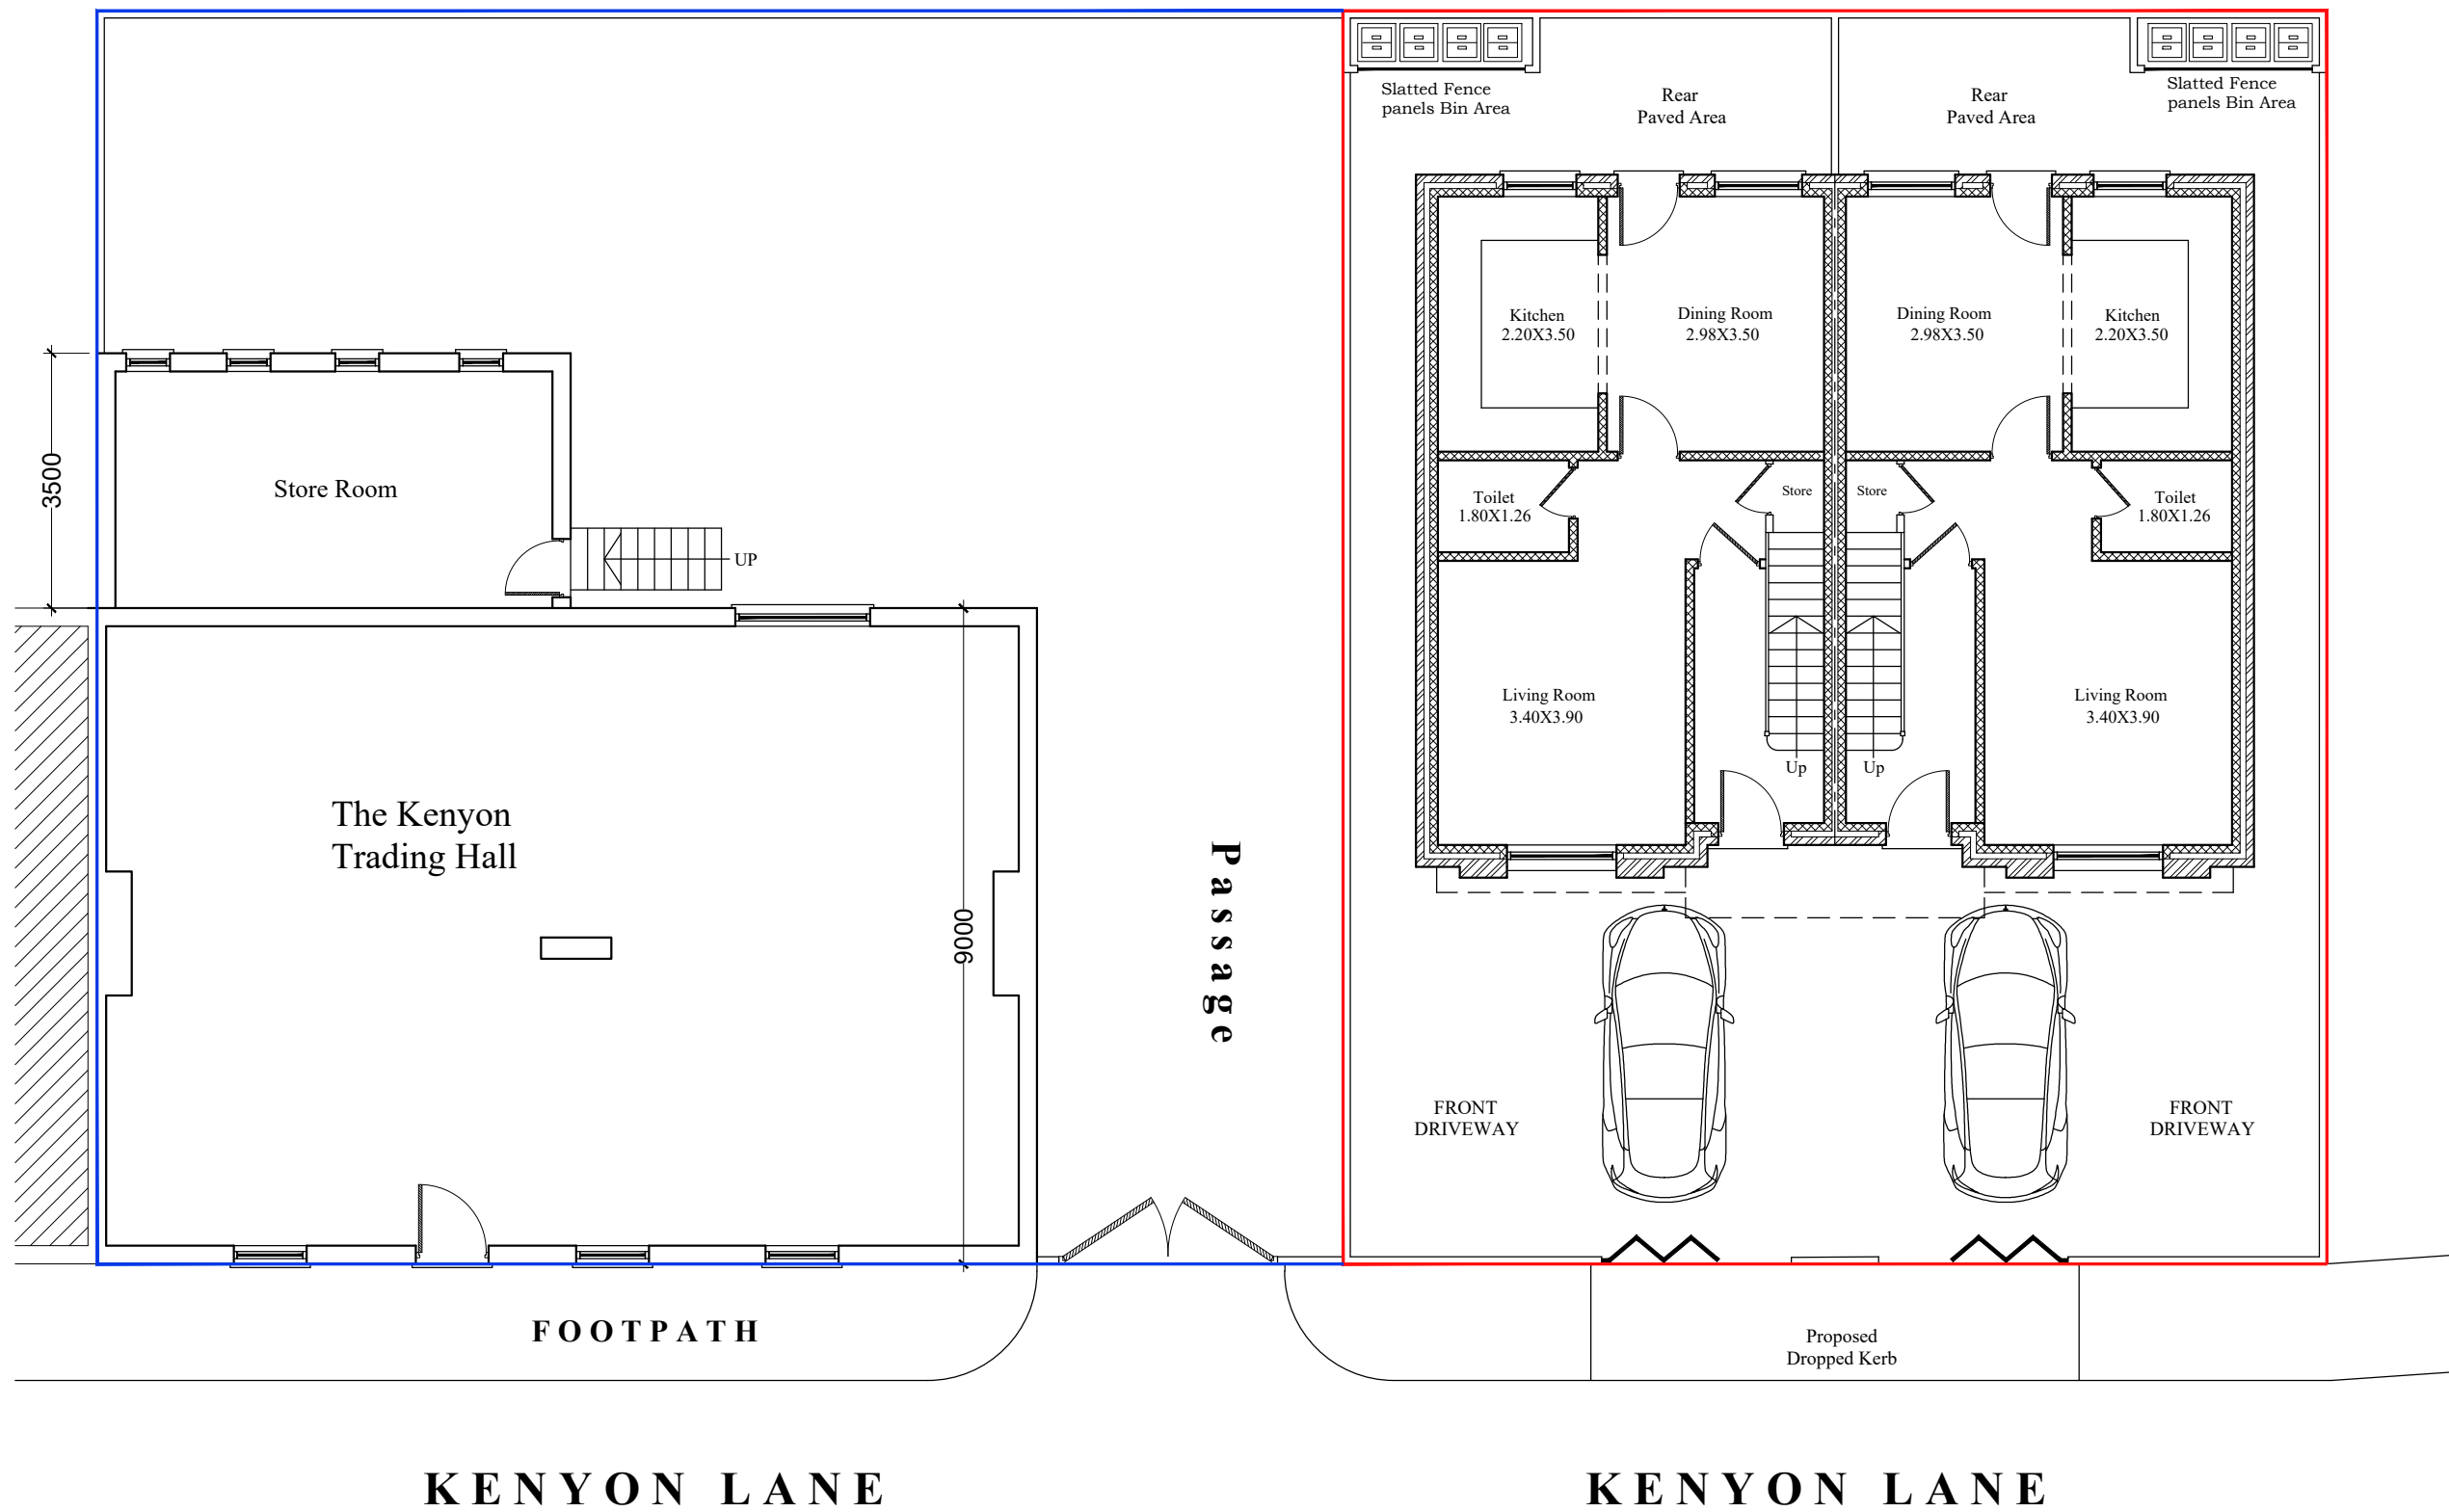

SCALE 1:100

