



SITE LOCATION

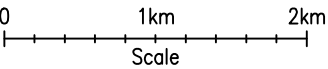



SITE LOCATION
(Scale 1:50000)

Ordnance Survey MAP extract based upon Landranger MAP series with the permission of the controller of Her Majesty's Stationery Office Crown copyright. All rights reserved.

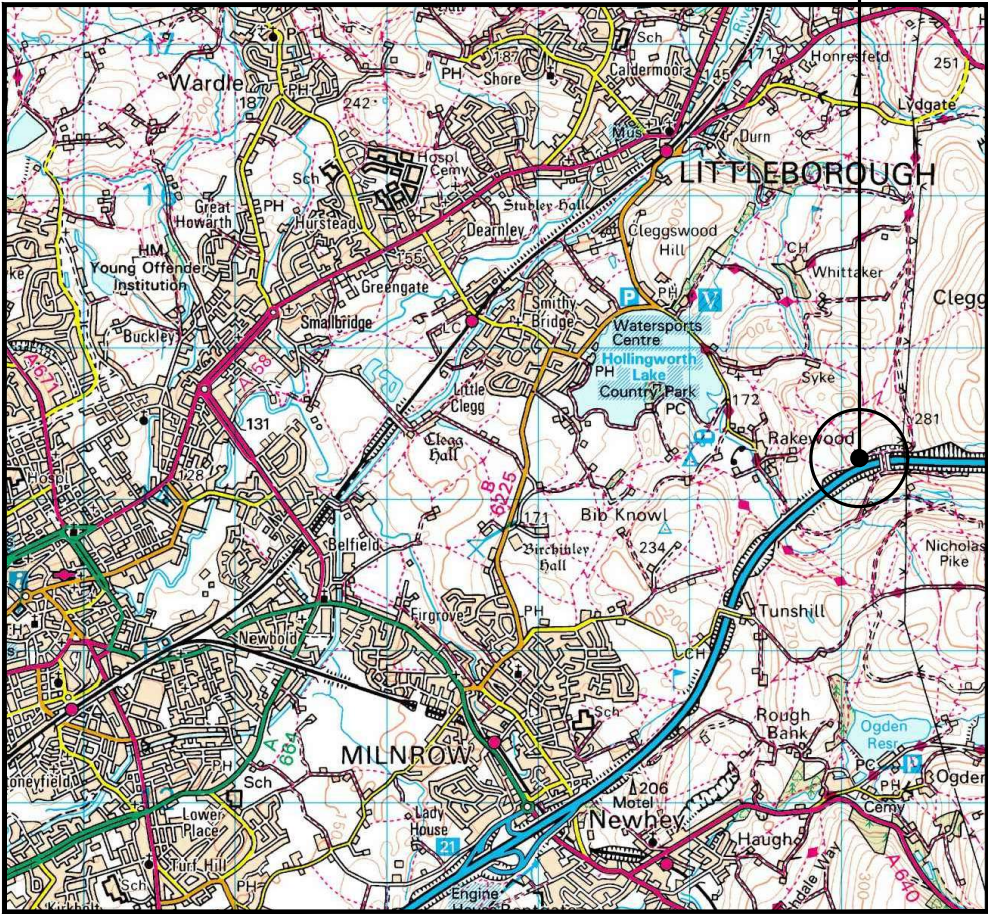

SITE PHOTOGRAPH

The drawings comply with TEF & Vodafone Standard ICNIRP guidelines.
Designed in accordance with CORNERSTONE document: SDN0013

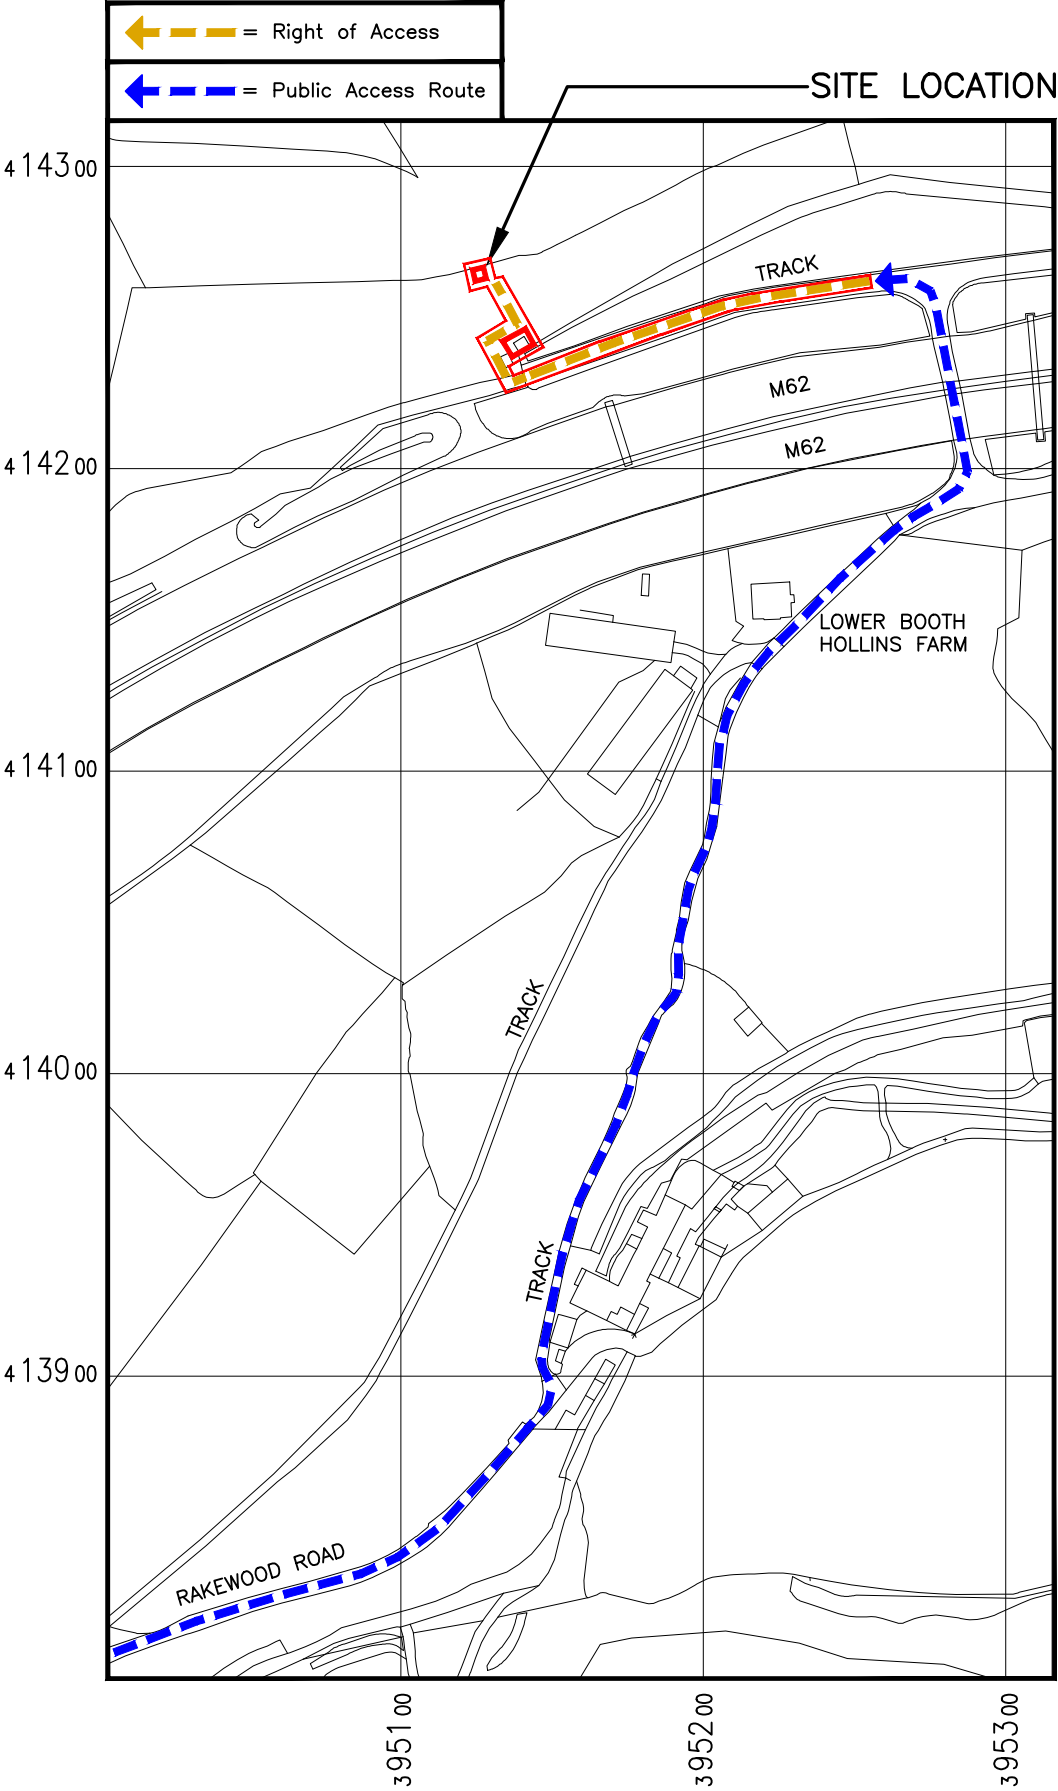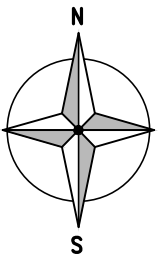

DETAILED SITE LOCATION
(Scale 1:2500)

Based upon Ordnance Survey MAP extract with the permission of the Controller of Her Majesty's Stationery Office. Crown copyright. All rights reserved.



ALL DIMENSIONS ARE IN mm UNLESS NOTED OTHERWISE

N.G.R E: 395126 N: 414267

DIRECTIONS TO SITE:
FROM M62 WEST, EXIT 21, ELIZABETHAN WAY/A640 AND B6225 TO RAKEWOOD RD. AT JUNCTION 21, EXIT TOWARD MILNROW/SHAW/A640. AT THE ROUNDABOUT, TAKE THE 2ND EXIT ONTO SIR ISAAC NEWTON WAY/A6193. AT THE ROUNDABOUT, TAKE THE 1ST EXIT ONTO ELIZABETHAN WAY/A640. TURN RIGHT ONTO BRIDGE ST/B6225. AT THE ROUNDABOUT, TAKE THE 1ST EXIT ONTO KILN LN/B6225. TURN LEFT ONTO WILDHOUSE LN/B6225. AT THE ROUNDABOUT, TAKE THE 2ND EXIT ONTO SMITHY BRIDGE RD/B6225. TURN LEFT ONTO LAKE BANK/B6225. SLIGHT RIGHT ONTO RAKEWOOD RD. PASS ACROSS M62, TURN LEFT ON TO UNAMED ROAD. CONTINUE BACK ACROSS M62. SITE WILL BE ON LEFT HAND SIDE IN FIELD.

NOTES:

REV	MODIFICATION	BY	CH	DATE
C	Red edge line added	GJ	SB	XXXXXX
B	Detailed site location map revised	GJ	SB	20.04.22
B	Detailed site location map revised	GJ	SB	20.04.22
A	Issued for Approval	SPD	DS	09.09.21

Unit E, Madison Place, Northampton Road,
Manchester, M40 5AG
Tel: 0161 785 4500
Fax: 0161 785 4501
Web: www.clarke-telecom.com

CORNERSTONE - BEACON 3 UNWIND

Cell Name		Opt.
HIGH BOOTH HOLLINGS FARM		—
Cell ID No		
CORNERSTONE	TEF	VF
12704203 E302195	092545	30547

Site Address / Contact Details
RAKEWOOD
LITTLEBOROUGH
GREATER MANCHESTER
OL15 0AR

Drawing Title: SITE LOCATION MAPS	
Purpose of issue: PLANNING	Dwg Rev:
Drawing Number: 100	C
Surveyed By: MS	Original Sheet Size: A3
Drawn: SPD	Date: 09.09.21
Checked: DS	Date: 09.09.21
Pack Issue: E	