

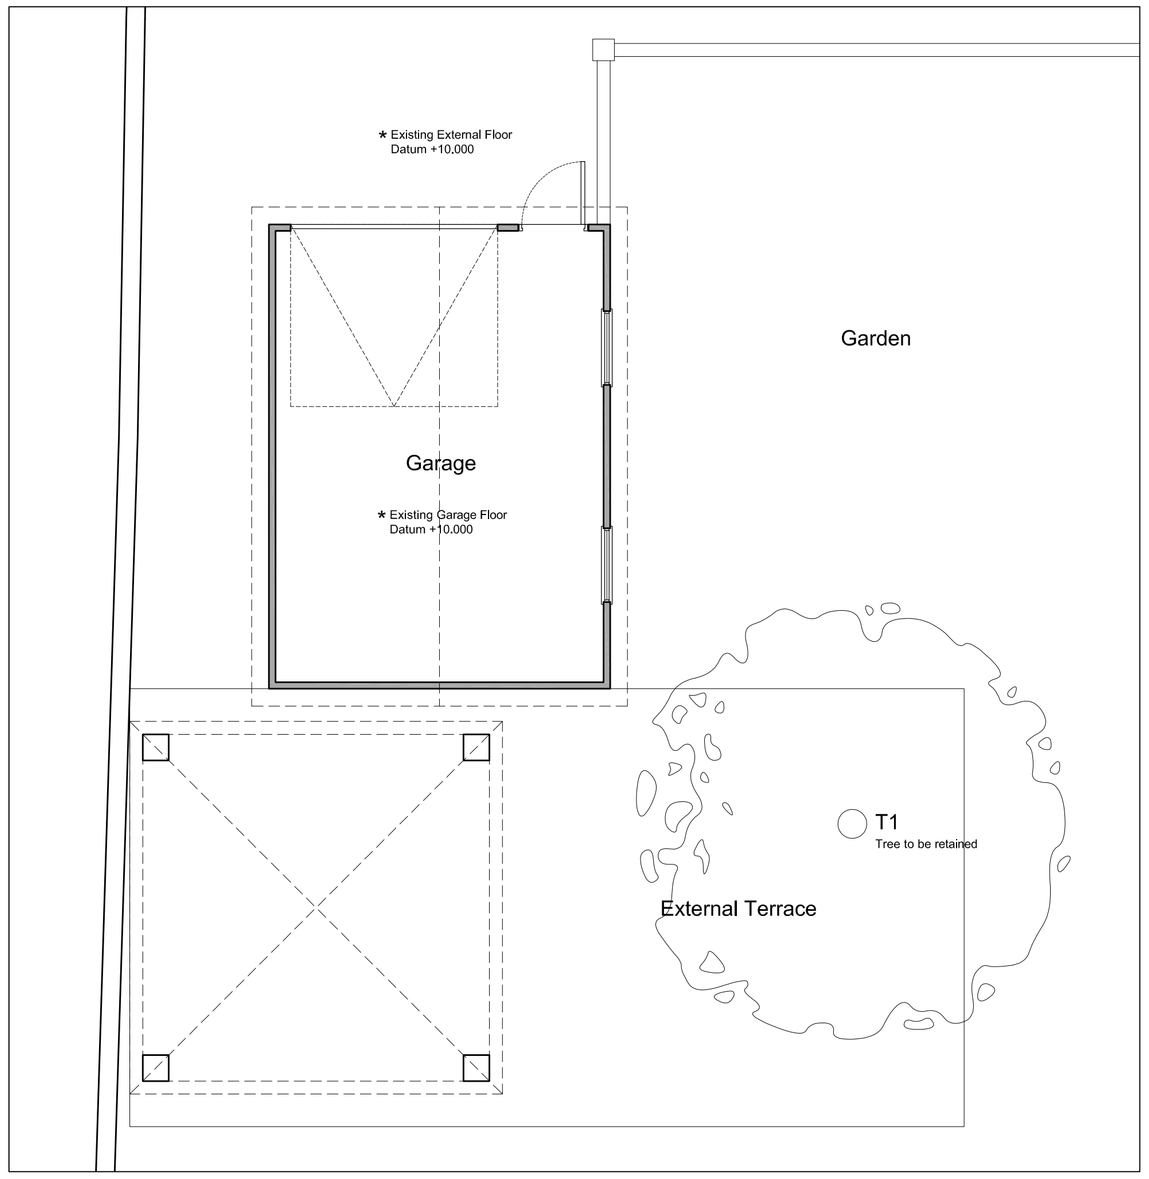



Existing Ground Floor Plan
Scale 1:50

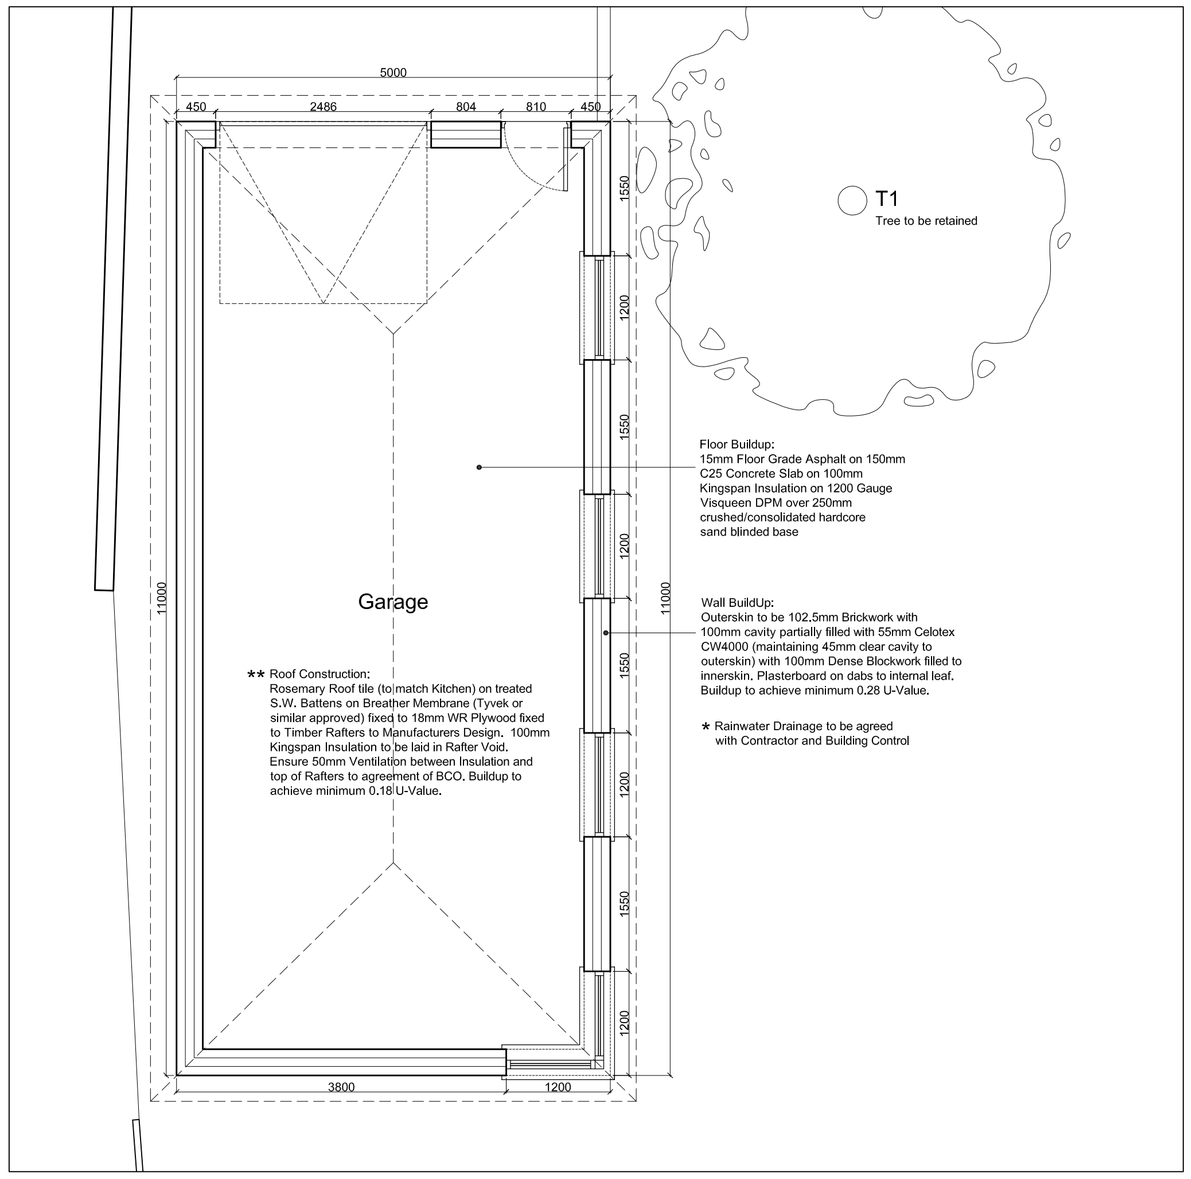


Proposed Ground Floor Plan
Scale 1:50

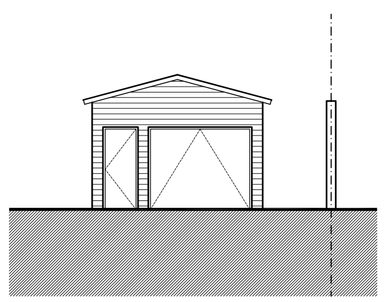


Existing Front Elevation
Scale 1:100

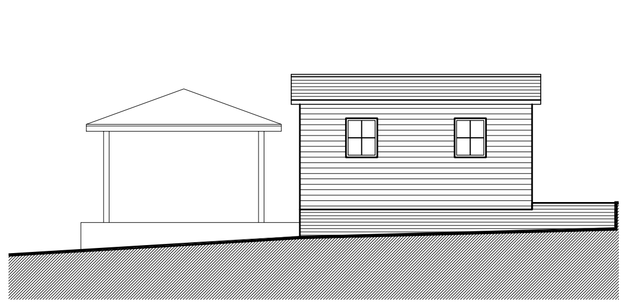

Existing Side Elevation
Scale 1:100

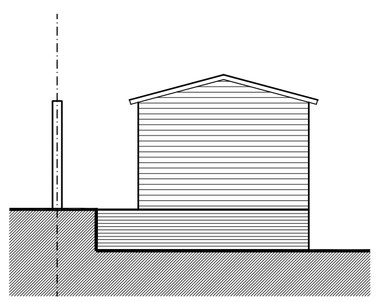


Existing Rear Elevation
Scale 1:100

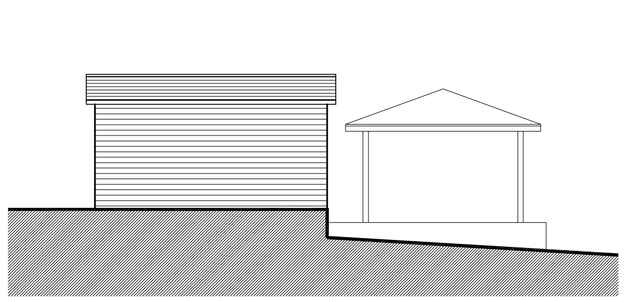


Existing Side Elevation
Scale 1:100




Existing Site Section
Scale 1:100

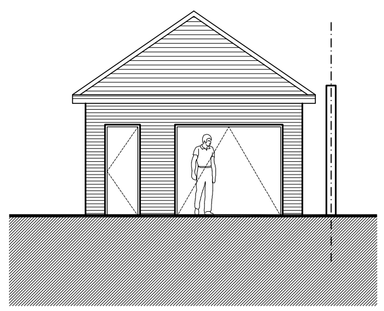


Proposed Front Elevation
Scale 1:100

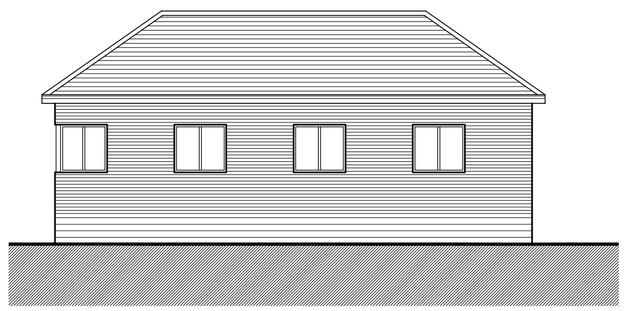


Proposed Side Elevation
Scale 1:100

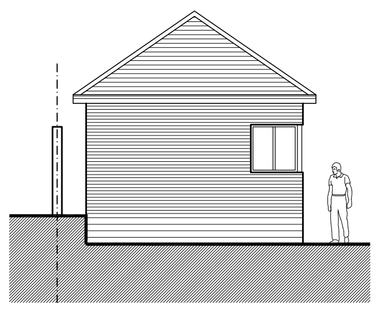

Proposed Rear Elevation
Scale 1:100

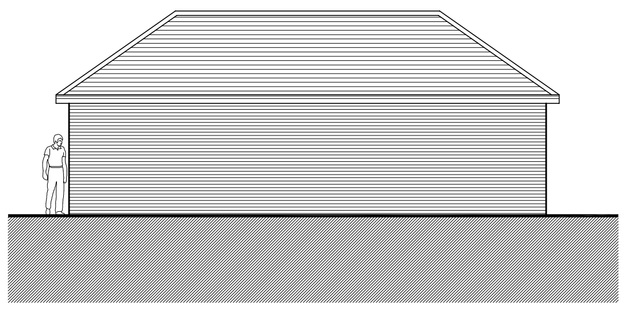

Proposed Side Elevation
Scale 1:100

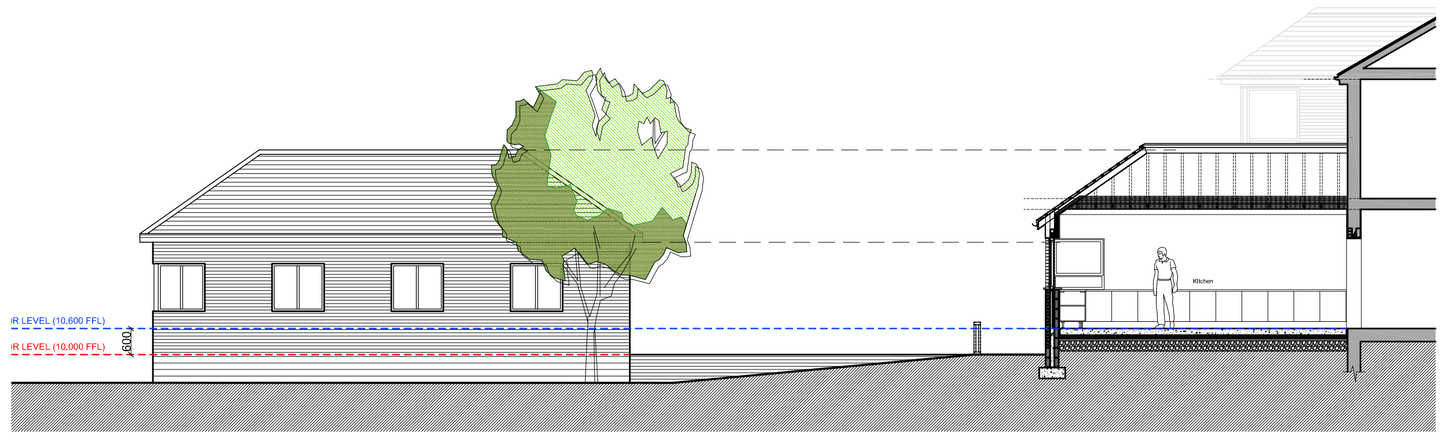

Proposed Site Section
Scale 1:100

All dimensions to be checked on site. Figured dimensions to be read in preference to scaled. Architect accepts no responsibilty for any unauthorised amendments to the drawing and does not permit unauthorised copying of the drawing.

Rev	Date	Description
A	06.10.19	Scheme Amendments
B	02.11.19	Scheme Amendments
C	23.02.20	Building Regs. Notes added
D	08.03.20	Scheme Amendments
E	29.03.20	Scheme Amendments
F	30.03.20	Scheme Amendments
G	26.04.20	Scheme Amendments
H	18.07.20	Building Regs. Notes added
I	01.08.20	Building Regs. Notes added
J	13.08.20	Scheme Amendments
K	08.11.20	Scheme Amendments

Client
Mr Steve Simkiss

Job number
-

Job title
Proposed Extension & Alterations at
1144 Manchester Road, Rochdale

Drawing number
110

Revision
K

Drawing title
Existing & Proposed Plans (Garage)

Scale	Drawn	Checked	Date
1:50	-	-	09.19