



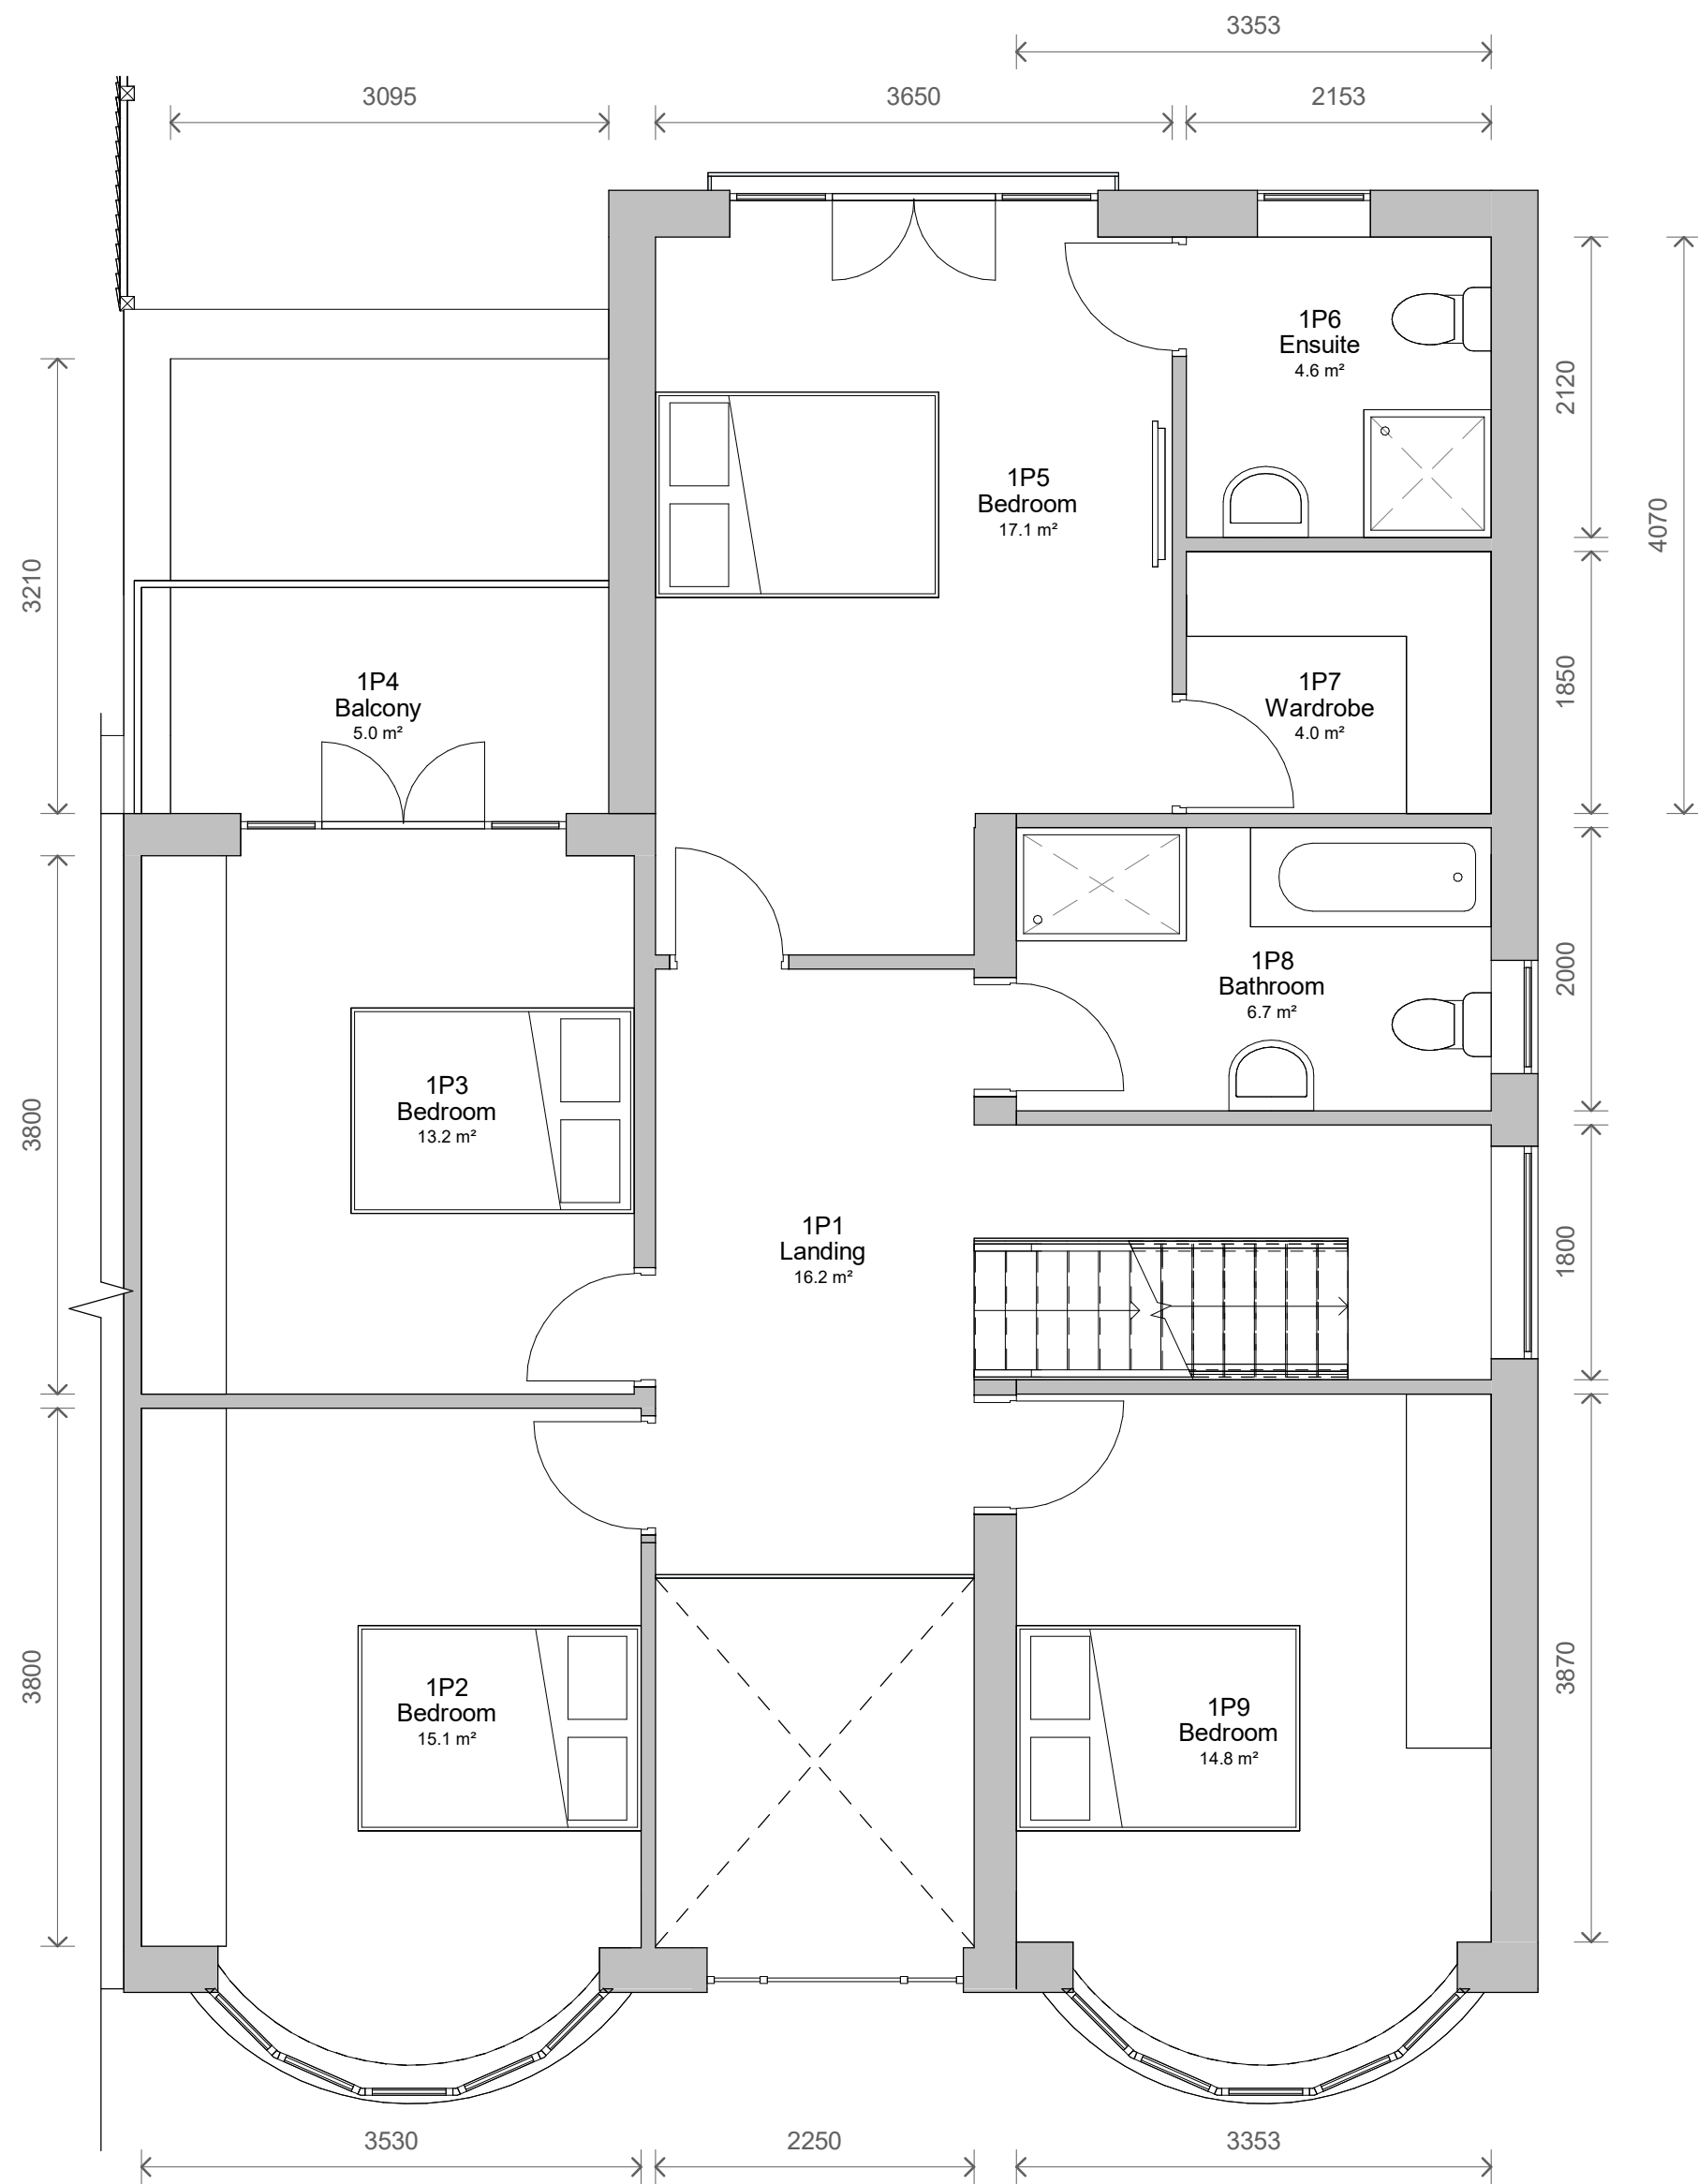

1 Level 1 - Proposed
1 : 50

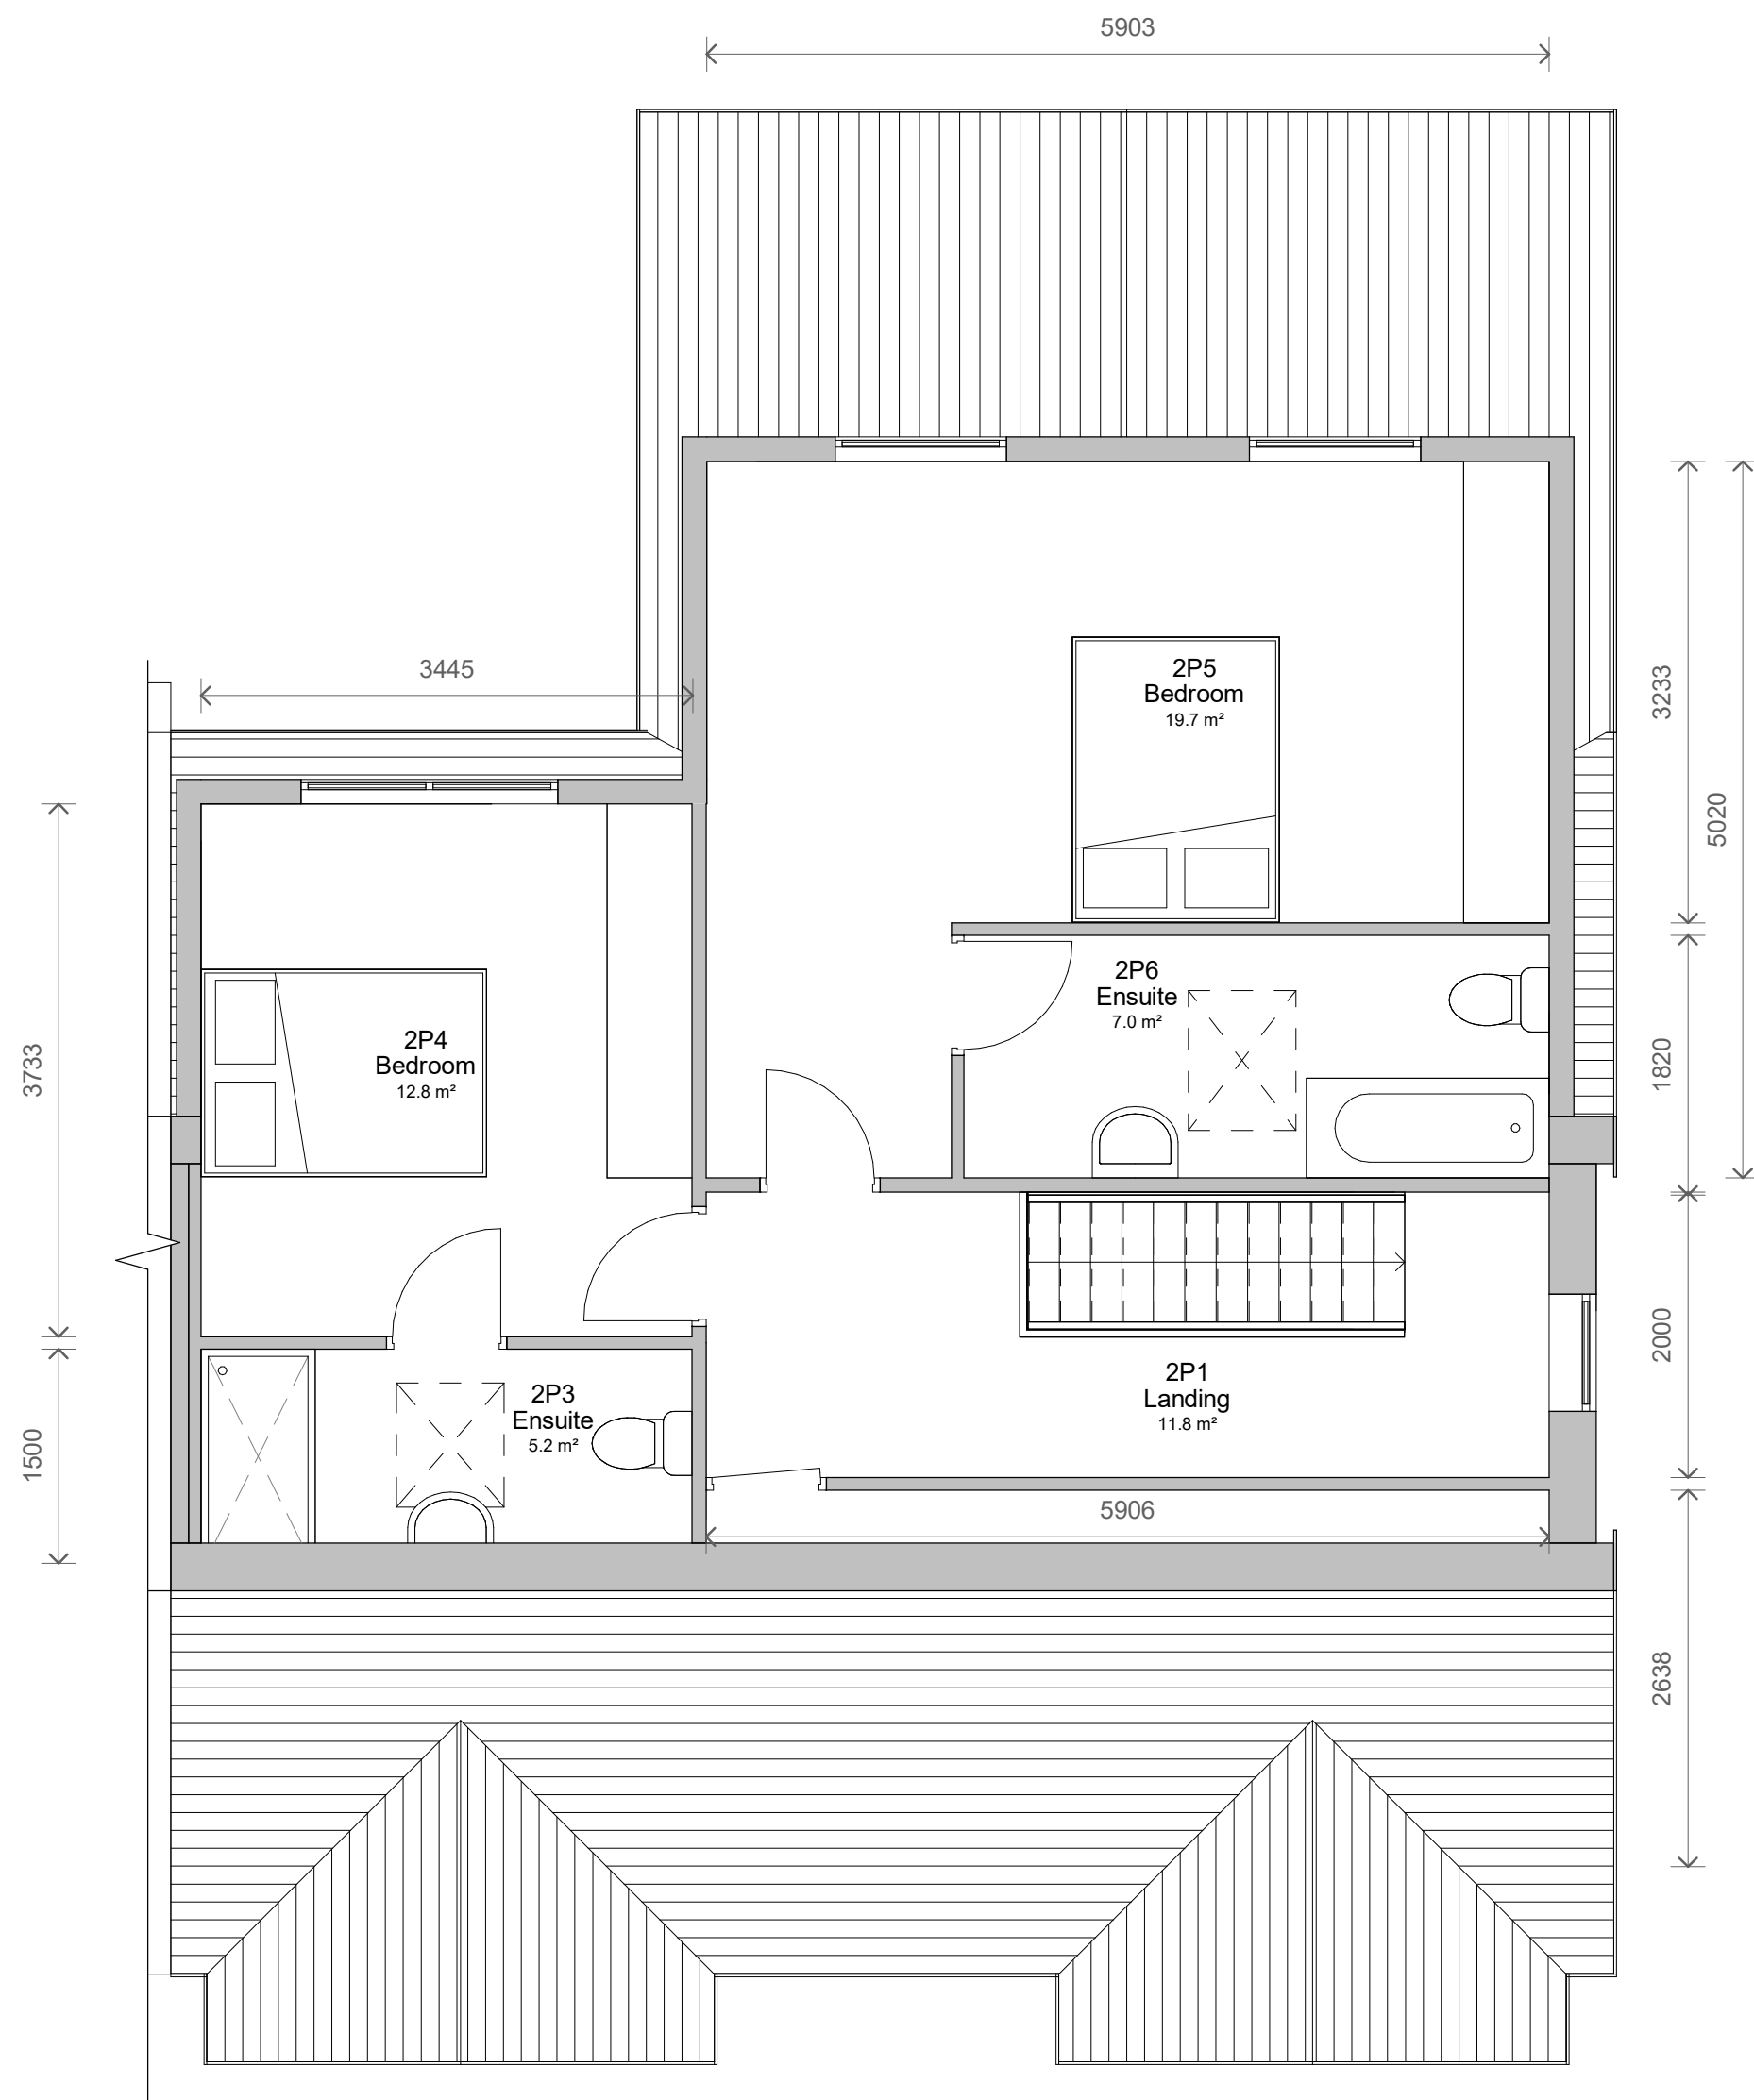

2 Level 2 - Proposed
1 : 50

1	Revised Design	14/11/2022
No.	Description	Date

PROJECT			300 Manchester New Road, Middleton		
TITLE					
Proposed Plans					
CLIENT					
Client					
STATUS					
DESIGN					
DRAWN BY		DATE		SCALE (@ A1)	
GJ		28/07/2022		1 : 50	
PROJECT NUMBER			DRAWING NUMBER		REV
GSS22068			003B		1
GOLD SKETCH					
S T U D I O S					
www.goldsketch.co.uk			info@goldsketch.co.uk		0161 792 9595
NOTES					
©COPYRIGHT - ALL RIGHTS RESERVED. THIS DRAWING MUST NOT BE REPRODUCED WITHOUT PRIOR WRITTEN CONSENT. DRAWING TO BE USED FOR THE STATUS INDICATED ONLY. ALL DIMENSIONS MUST BE SETTING OUT DIMENSIONS AND CONFIRMED ON SITE. ANY DISCREPANCIES TO BE REPORTED TO THE ARCHITECT PRIOR TO THE COMMENCEMENT OF ANY WORK. ALL WORK AND MATERIALS TO BE IN ACCORDANCE WITH CURRENT BUILDING LEGISLATION, RELEVANT CODES OF PRACTICE AND BRITISH STANDARDS. ALL DIMENSIONS ON THIS DRAWING ARE IN MILLIMETERS UNLESS OTHERWISE STATED.					

