


Proposed extension

Chimney	2.57 m3
Glazed link	34.92 m3
Above ground	339.05 m3
total extension	376.54 m3

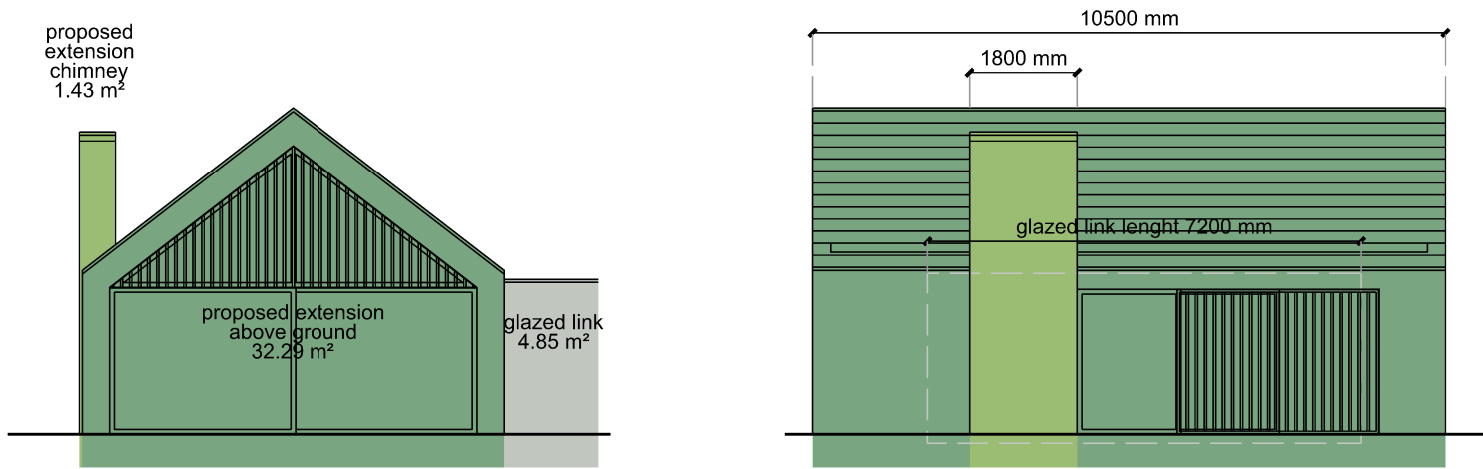

Chimney	1.43 m2 * 1.8 m = 2.57 m3
Glazed link	4.85 m2 * 7.2 m = 34.92 m3
Above ground	32.29 m2 * 10.5 m = 339.05 m3

Notes:

Do not scale from this drawing.

All dimensions are in millimetres unless otherwise noted.


All omissions and discrepancies to be reported in writing to Project 3 Architects Ltd.

Areas indicated on this drawing are approximate and indicitive only.

© Project 3 Architects Limited Registered in England & Wales Number 08021795.

Proposed garage & pool

Garage	274.38 m3
Pool	242.52 m3
Pool Ancillary	69.54 m3
Wet Room	25.60 m3
Pool Plant	20.80 m3
total garage	632.84 m3

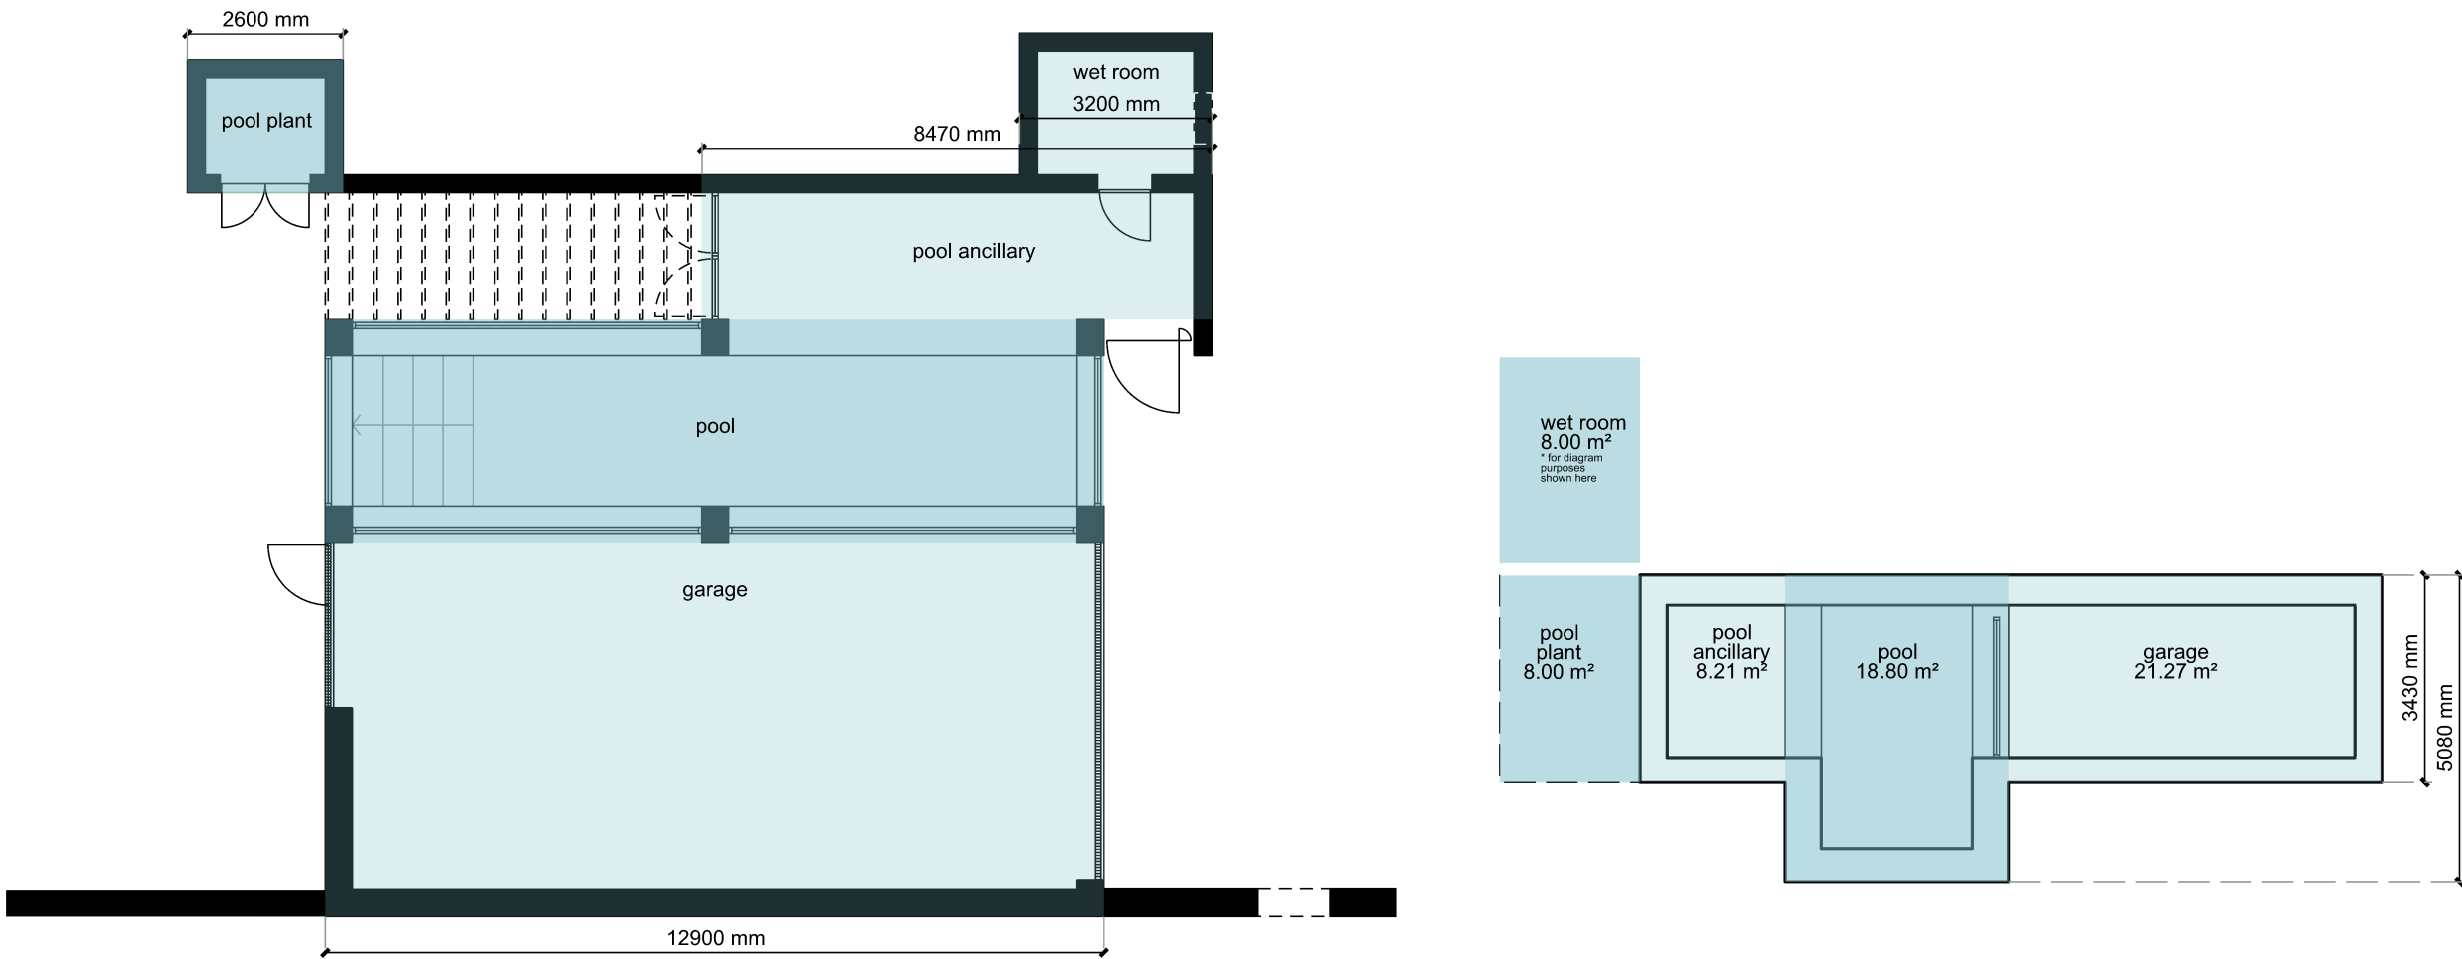

Garage	21.27 m2 * 12.90 m = 274.38 m3
Pool	18.80 m2 * 12.90 m = 242.52 m3
Pool Ancillary	8.21 m2 * 8.47 m = 69.54 m3
Wet room	8.00 m2 * 3.20 m = 25.60 m3
Pool Plant	8.00 m2 * 2.60 m = 20.80 m3

P02	02/11/23	Planning Submission	AS
P01	27/10/23	Planning	AS
I01	29/09/23	First Issue	AS
Rev:	Date:	Description:	By:

VOLUME: EXISTING EXTRAS:	VOLUME: COMPARISON EXTRAS:
Extension snail 870.24 m3	Existing 1054.82 m3
Annex 184.58 m3	Proposed 1009.38 m3
total 1054.82 m3	difference - 45.44 m3
VOLUME: PROPOSED EXTRAS:	
Extension 376.54 m3	
Garage/Pool 632.84 m3	
total 1009.38 m3	

PROJECT3
architects

4 back grafton street
altrincham
cheshire
WA14 1DY

0161 233 0575
mail@project3architects.com
www.project3architects.com

Project:
The Farmhouse, Littleborough

Title:
PROPOSED VOLUME
Calculations

Status:
PLANNING

Drawing Number:
0763-P3A-XX-XX-DR-A-05611

Scale @ ISO A3:
nts

Revision:
P02