






Proposed East Elevation 05
1 : 100

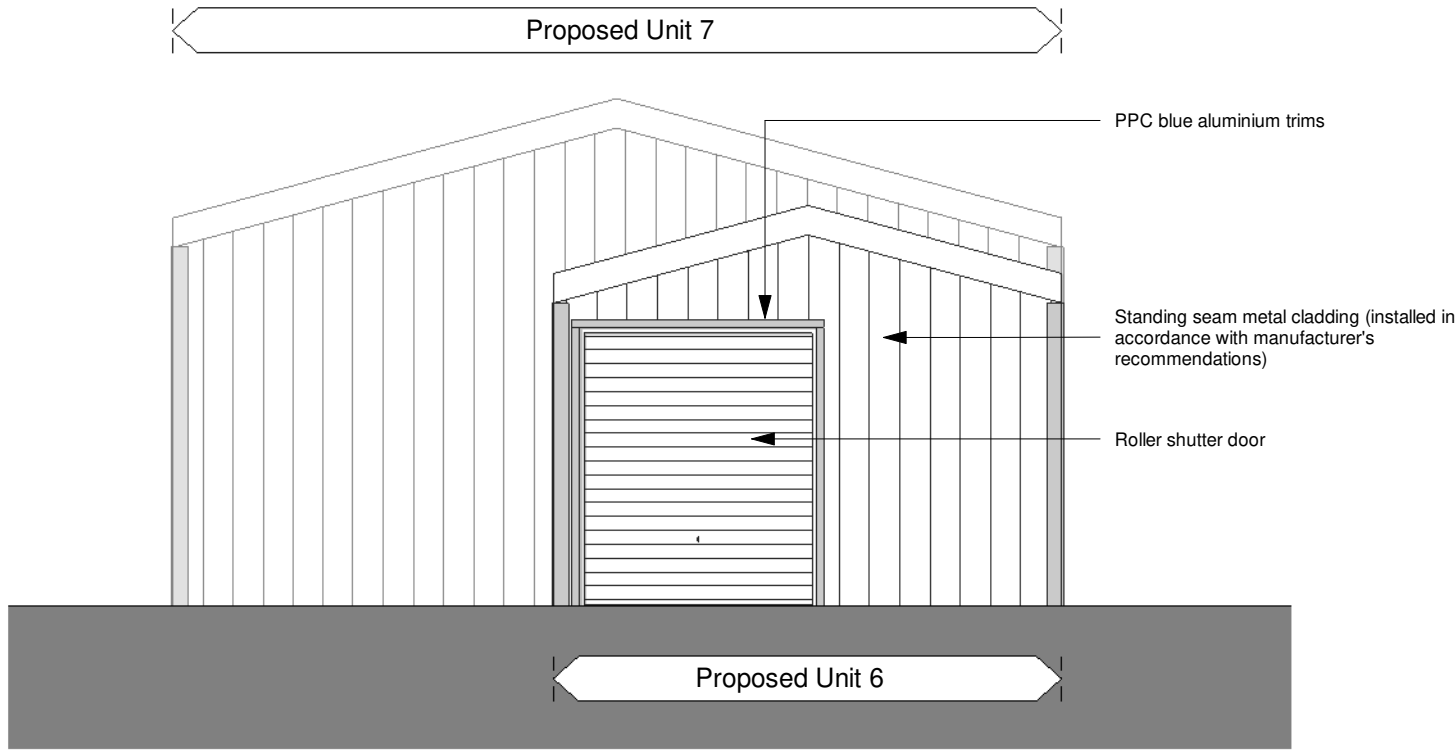

Proposed East Elevation 06
1 : 100

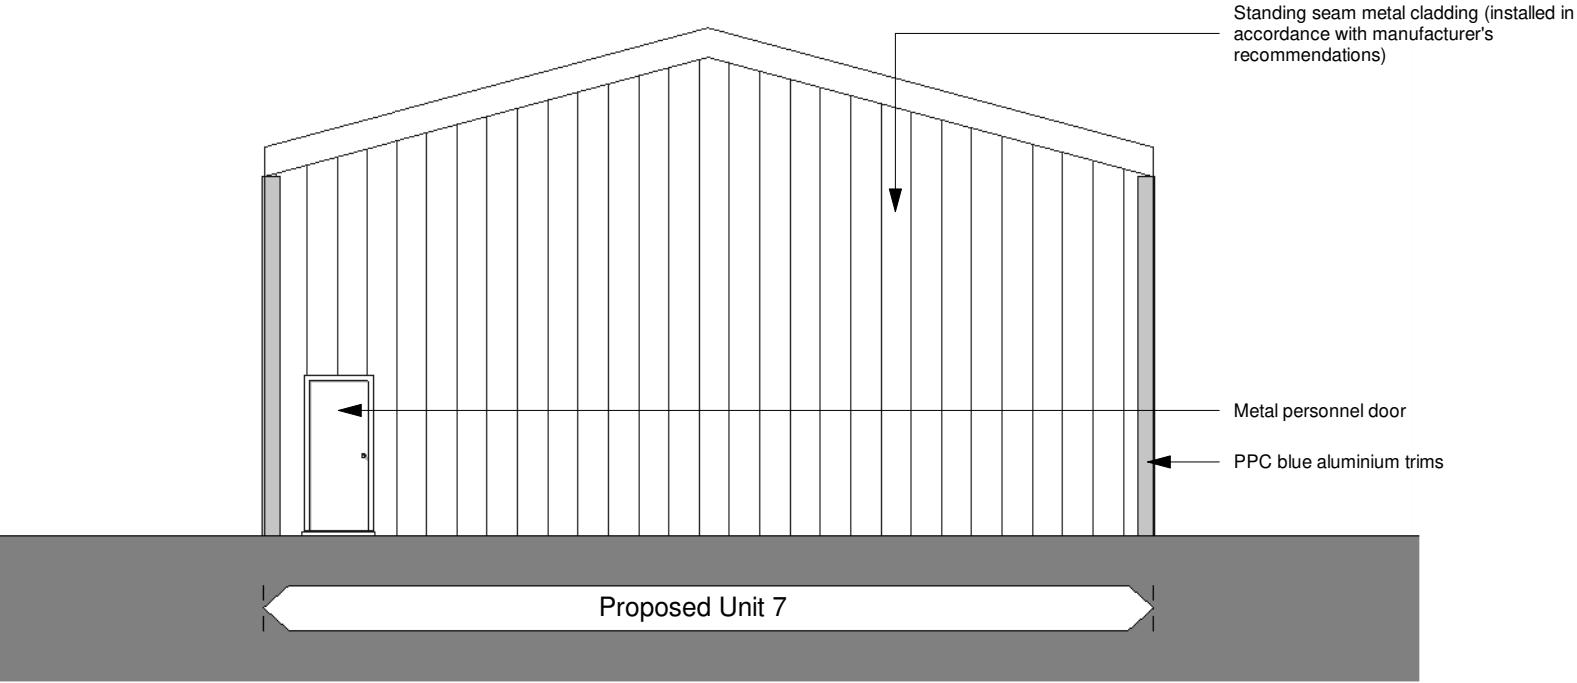

Proposed East Elevation 07
1 : 100

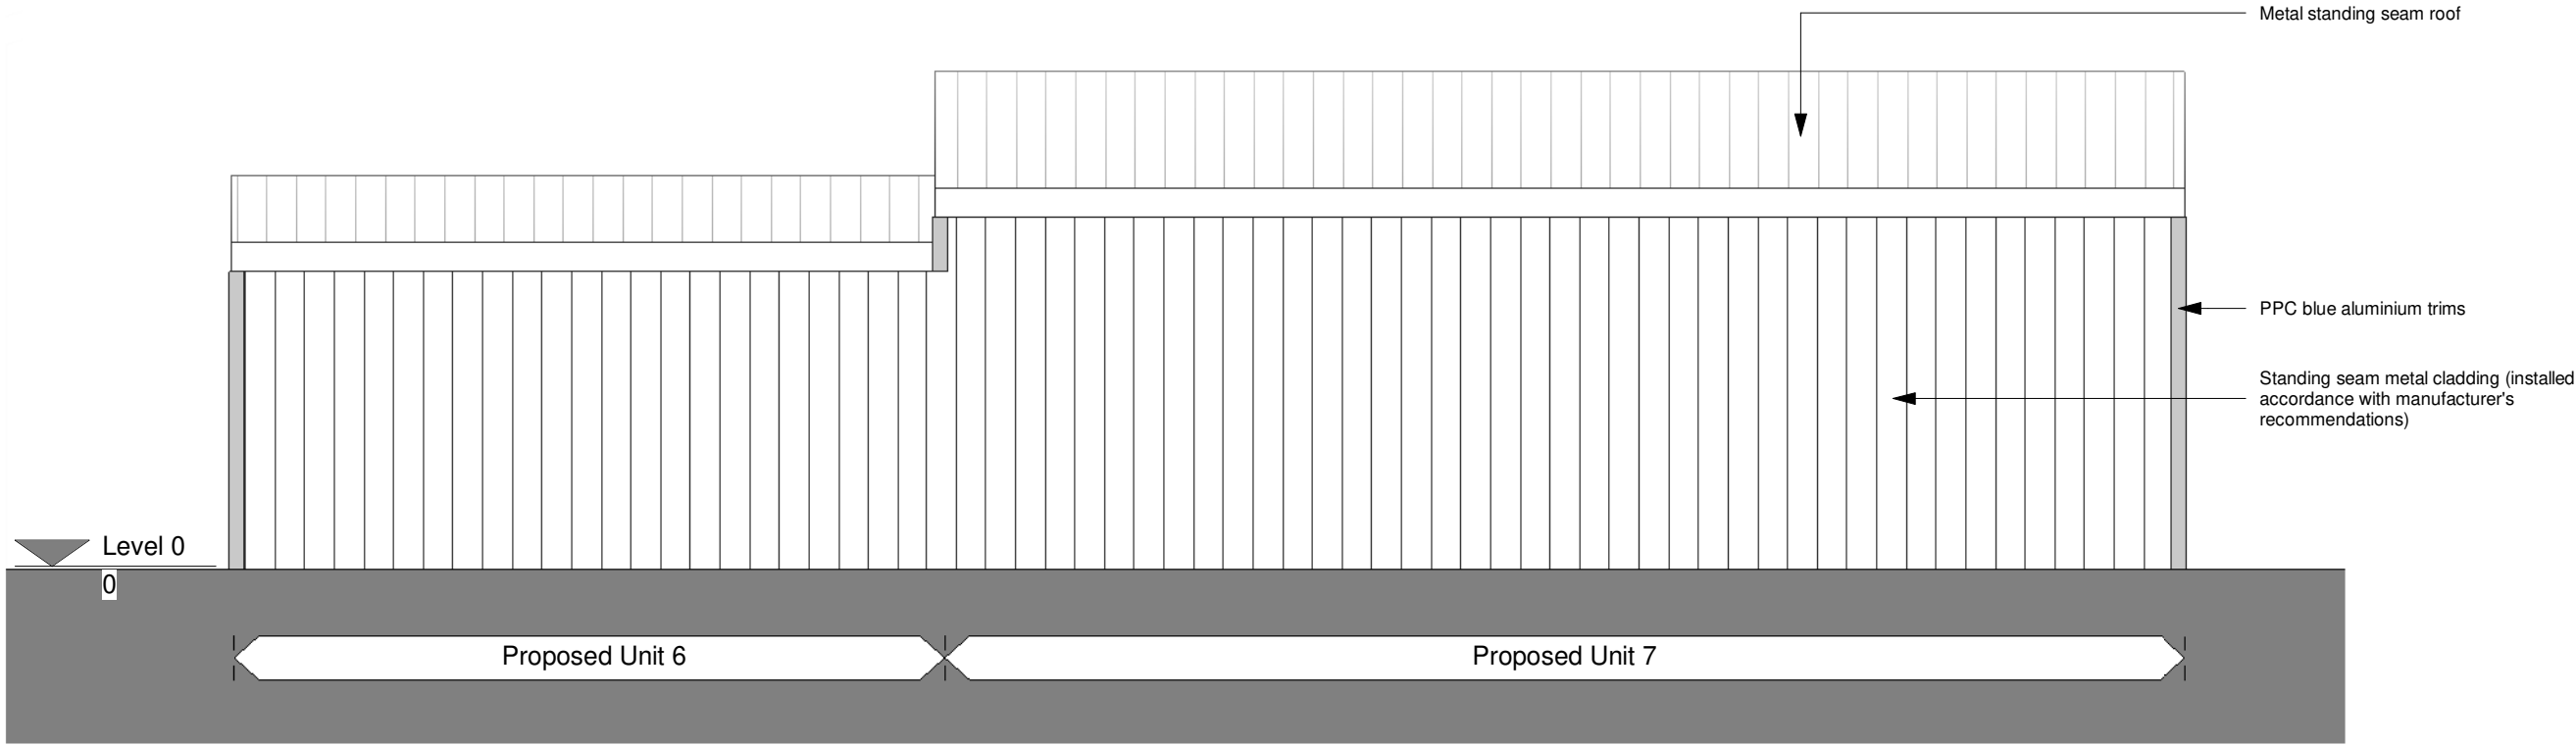

Proposed East Elevation 08
1 : 100

